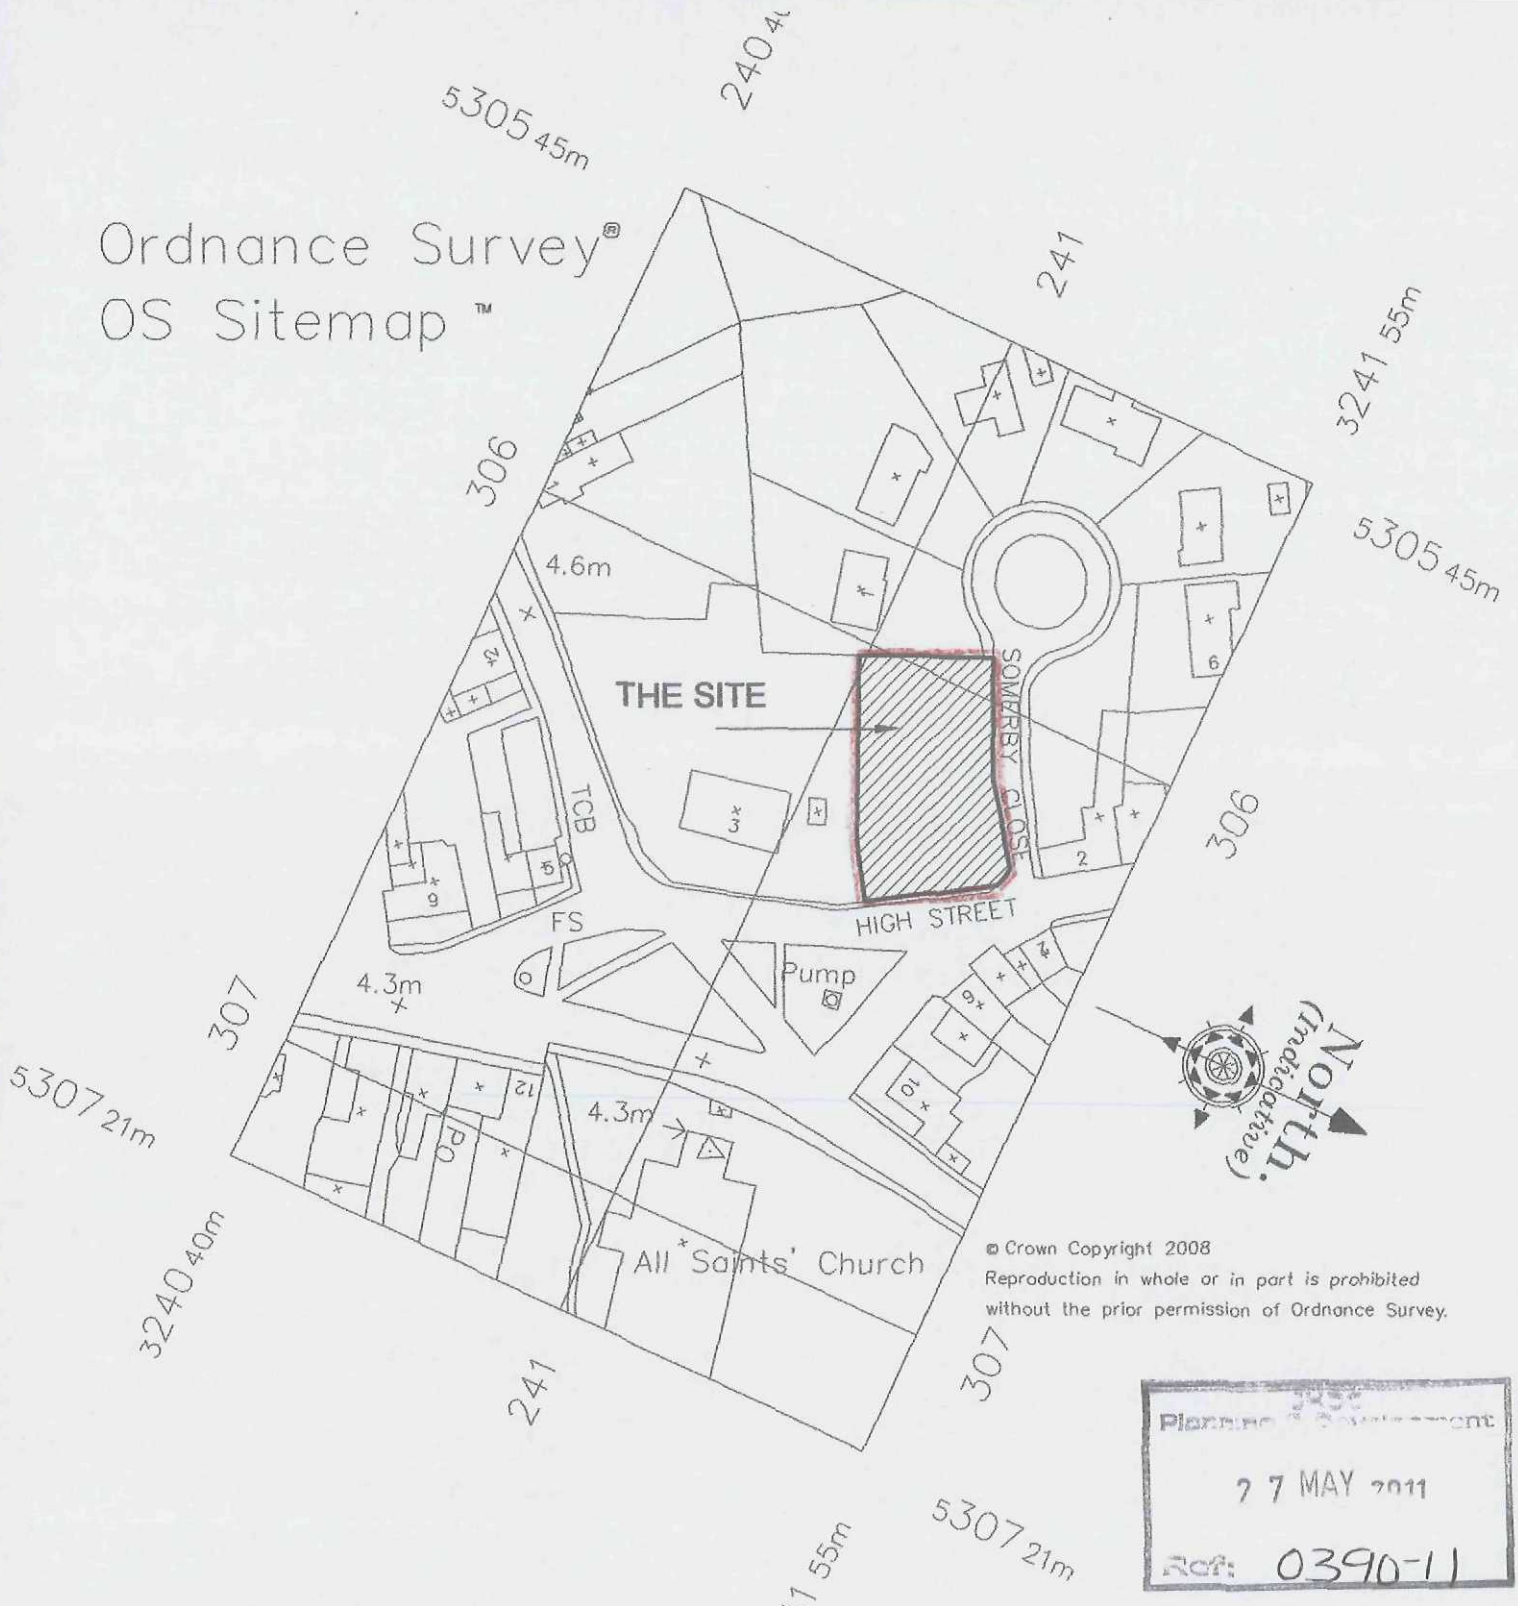


© Crown Copyright 2008
Reproduction in whole or in part is prohibited
without the prior permission of Ordnance Survey.

Planning Department
27 MAY 2011
Ref: 0390-11

LOCATION PLAN - 1:1250

Drawing:

SECOND.FLOOR,SITE,LOCATION.AND.ROOF.STR

Rev:

-

Do not measure from this drawing. All discrepancies should be reported to the architects.
This drawing should be read in conjunction with the specification and standard details.
All intellectual property rights are the copy right of Trevor A Clay RIBA. Ltd ©