
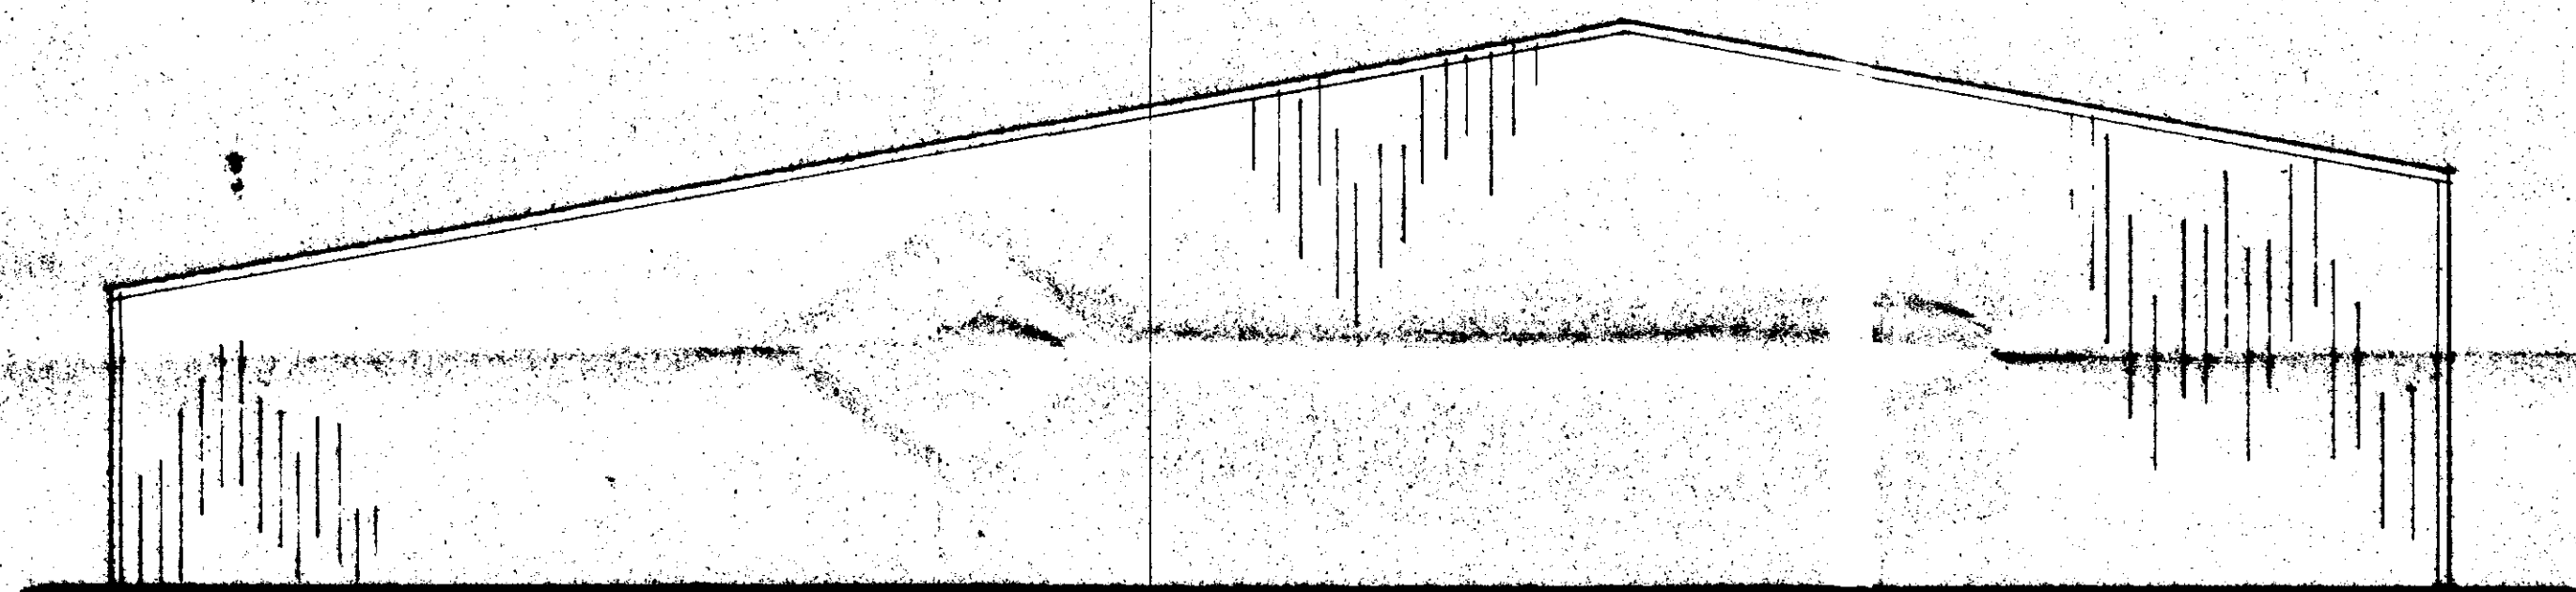


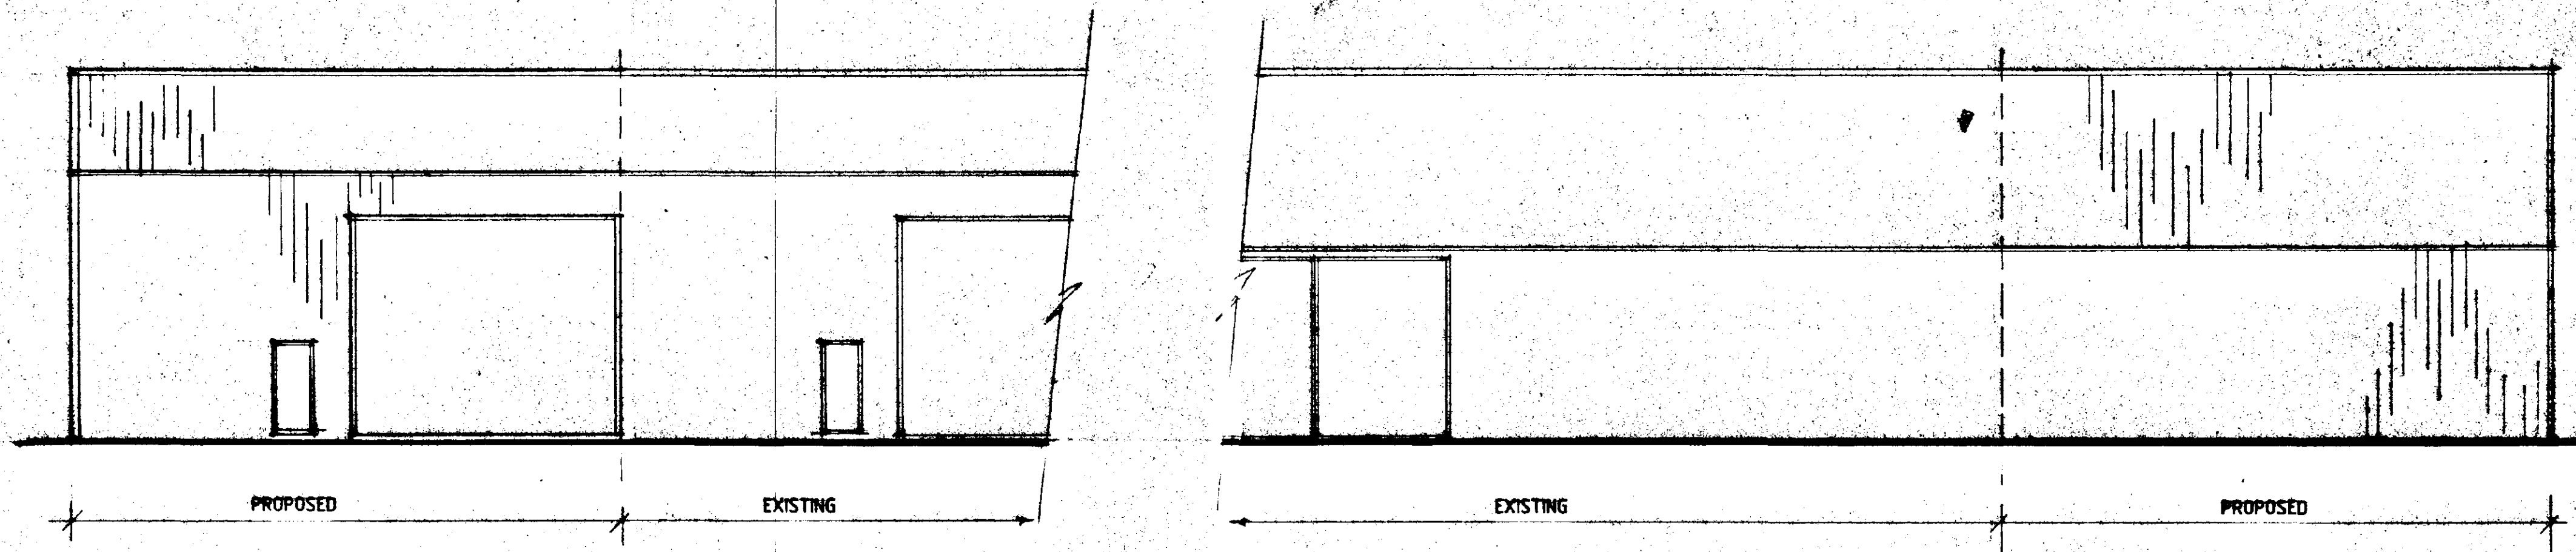

Notes and Warnings:

Do not scale from this drawing.

This drawing is copyright and may not be altered, copied, copied, photographed or used for any purpose other than that for which it is issued without written permission from Messrs. Status Design.

The General Contractor is to check all dimensions on site and report discrepancies to the Architect.

All details shown on this drawing are subject to site conditions related to the area. No responsibility can be accepted for abnormal conditions unless reported to the Architects, so that design amendments may be considered.

Please note: This drawing is not a conveyance drawing.

DESIGN Status
CONSULTANTS IN ARCHITECTURE & PLANNING

**PROPOSED EXTENSION No 2
TO AGRICULTURAL GENERAL
PURPOSE BUILDING AT GLEBE
FARM, SARACENS HEAD FOR**

**OLDERSHAW OF MOULTON
LTD**

**£100 1:2500 7/1899/2
APRIL-96 B.GILHAM.**

**SOUTH HOLLAND DC
HOUSING & PLANNING
02 MAY 1998**

Status House 4 Bridge Street,
Holbeach, Lincs. PE14 7BB
Tel: 01406 42343 Fax: 01406 480702
**APPROVED
PLAN**

