




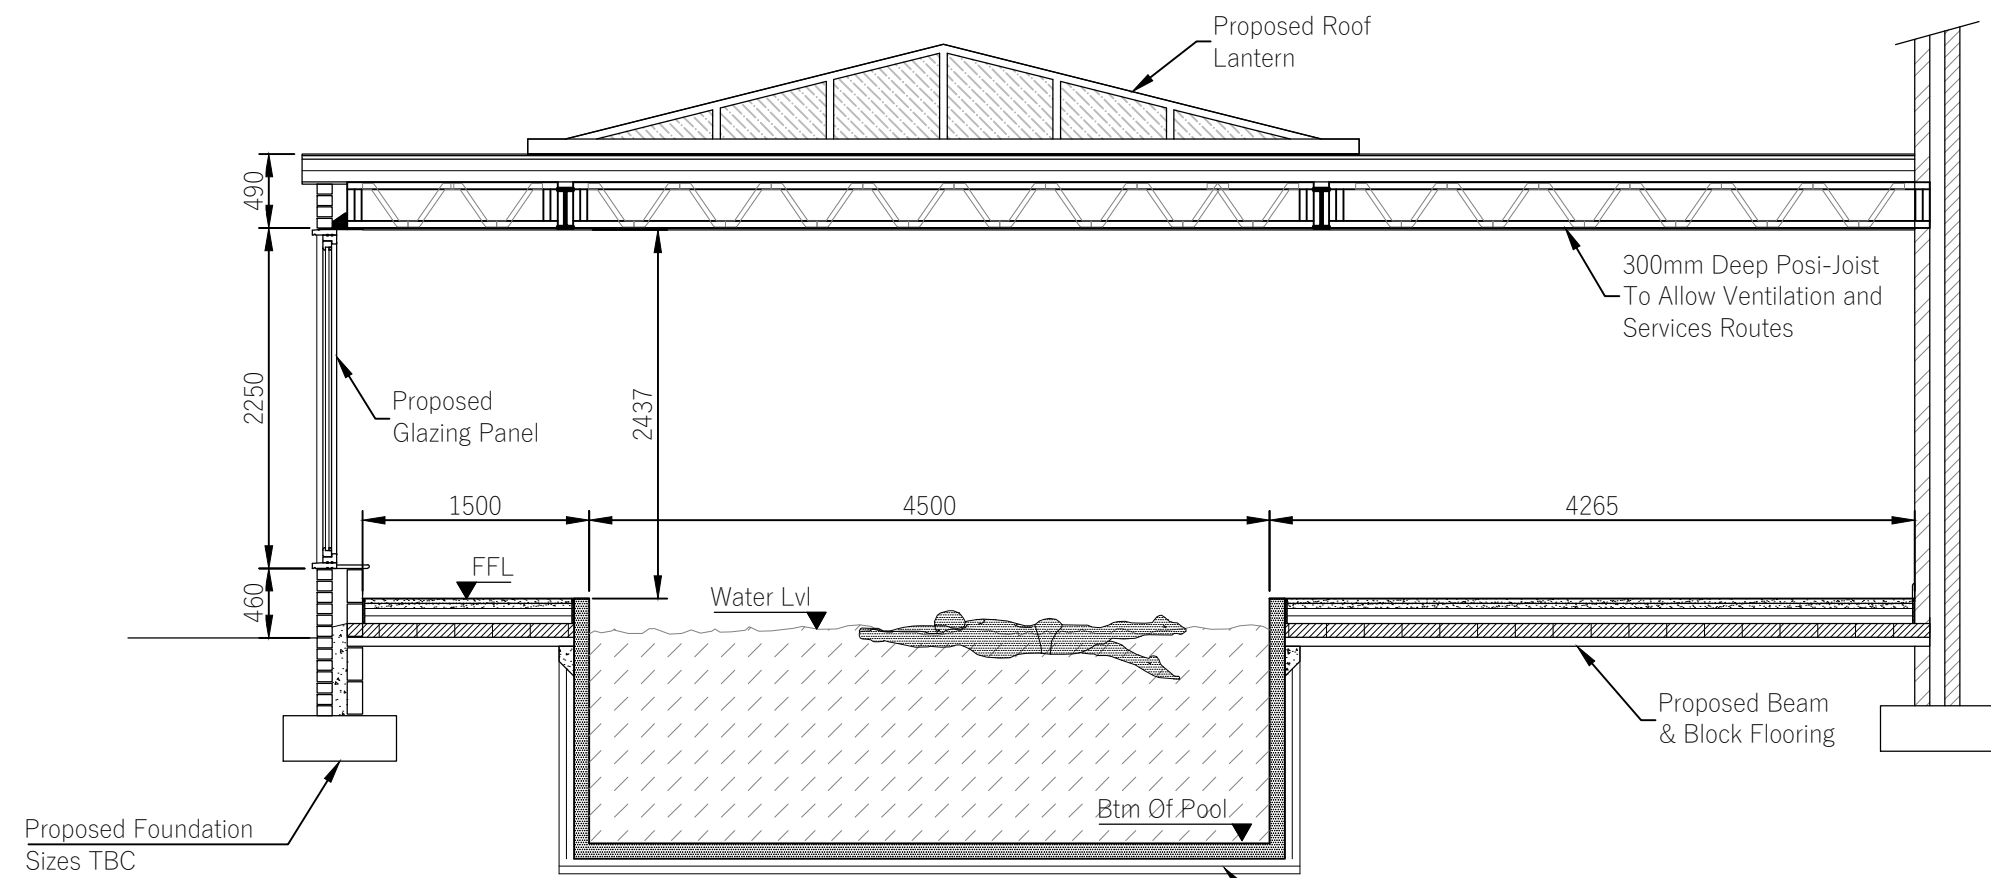


Proposed Section A-A (Through Pool)
Scale 1:50

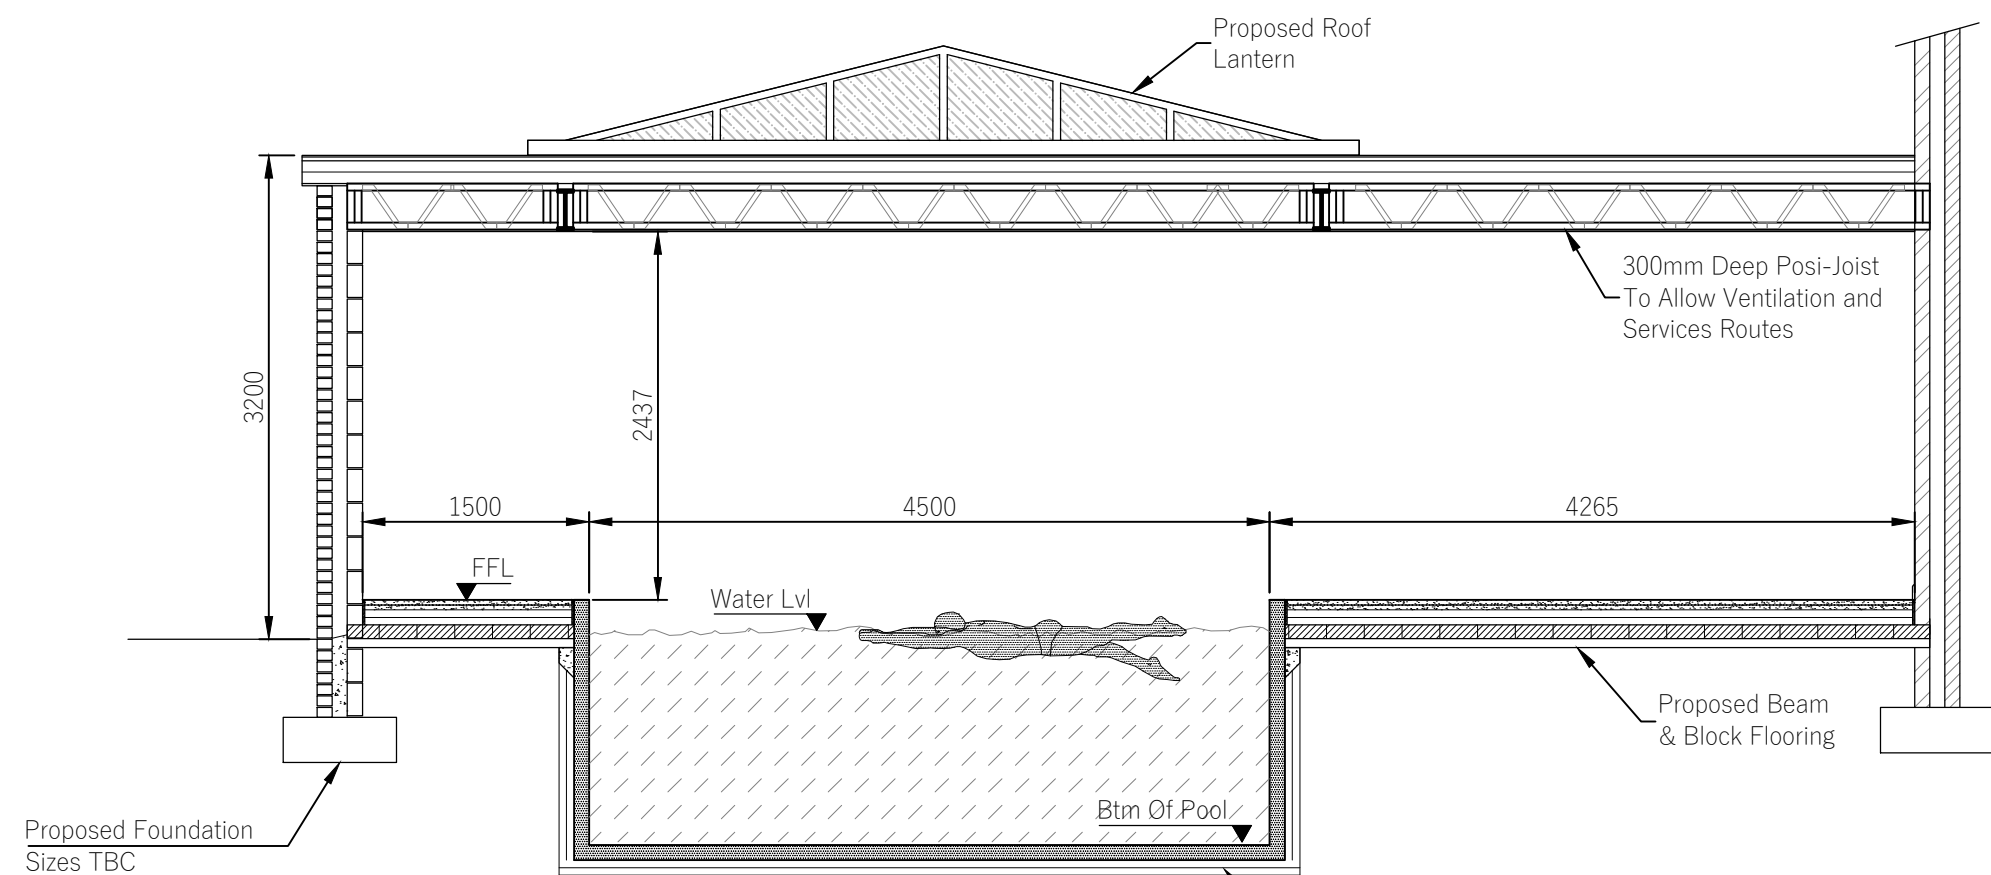

Proposed Section B-B (Through Pool)
Scale 1:50

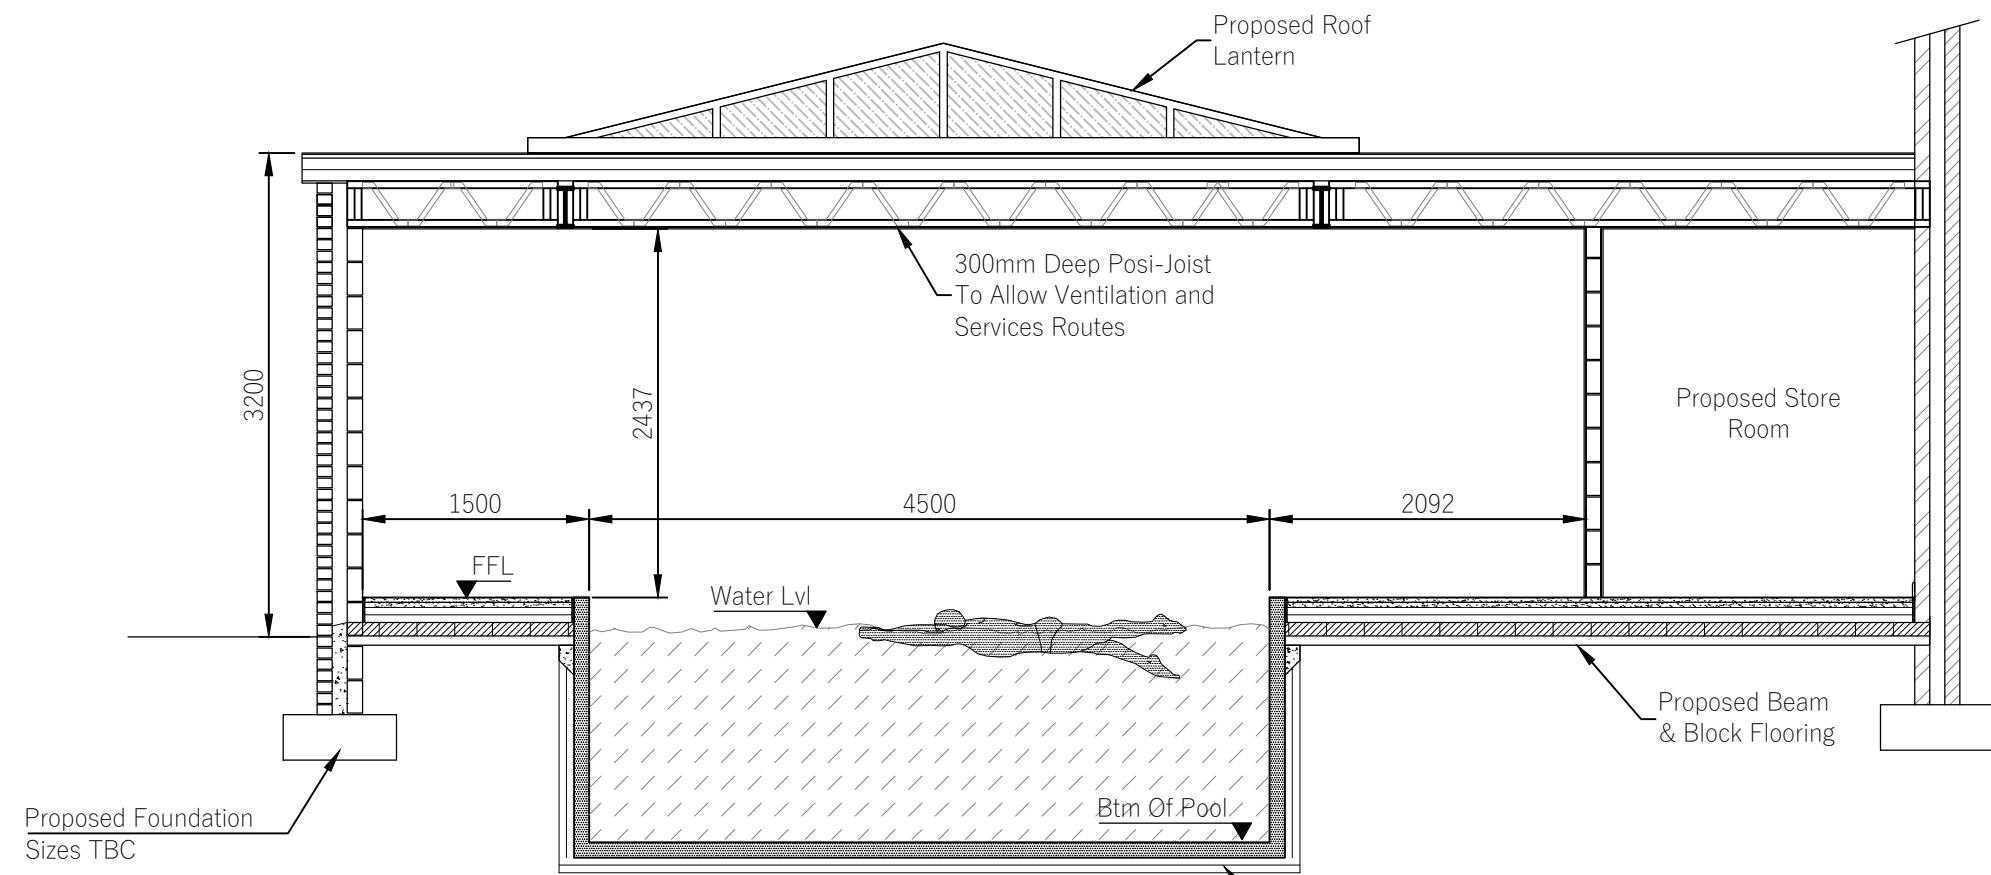

Proposed Section C-C (Through Pool)
Scale 1:50

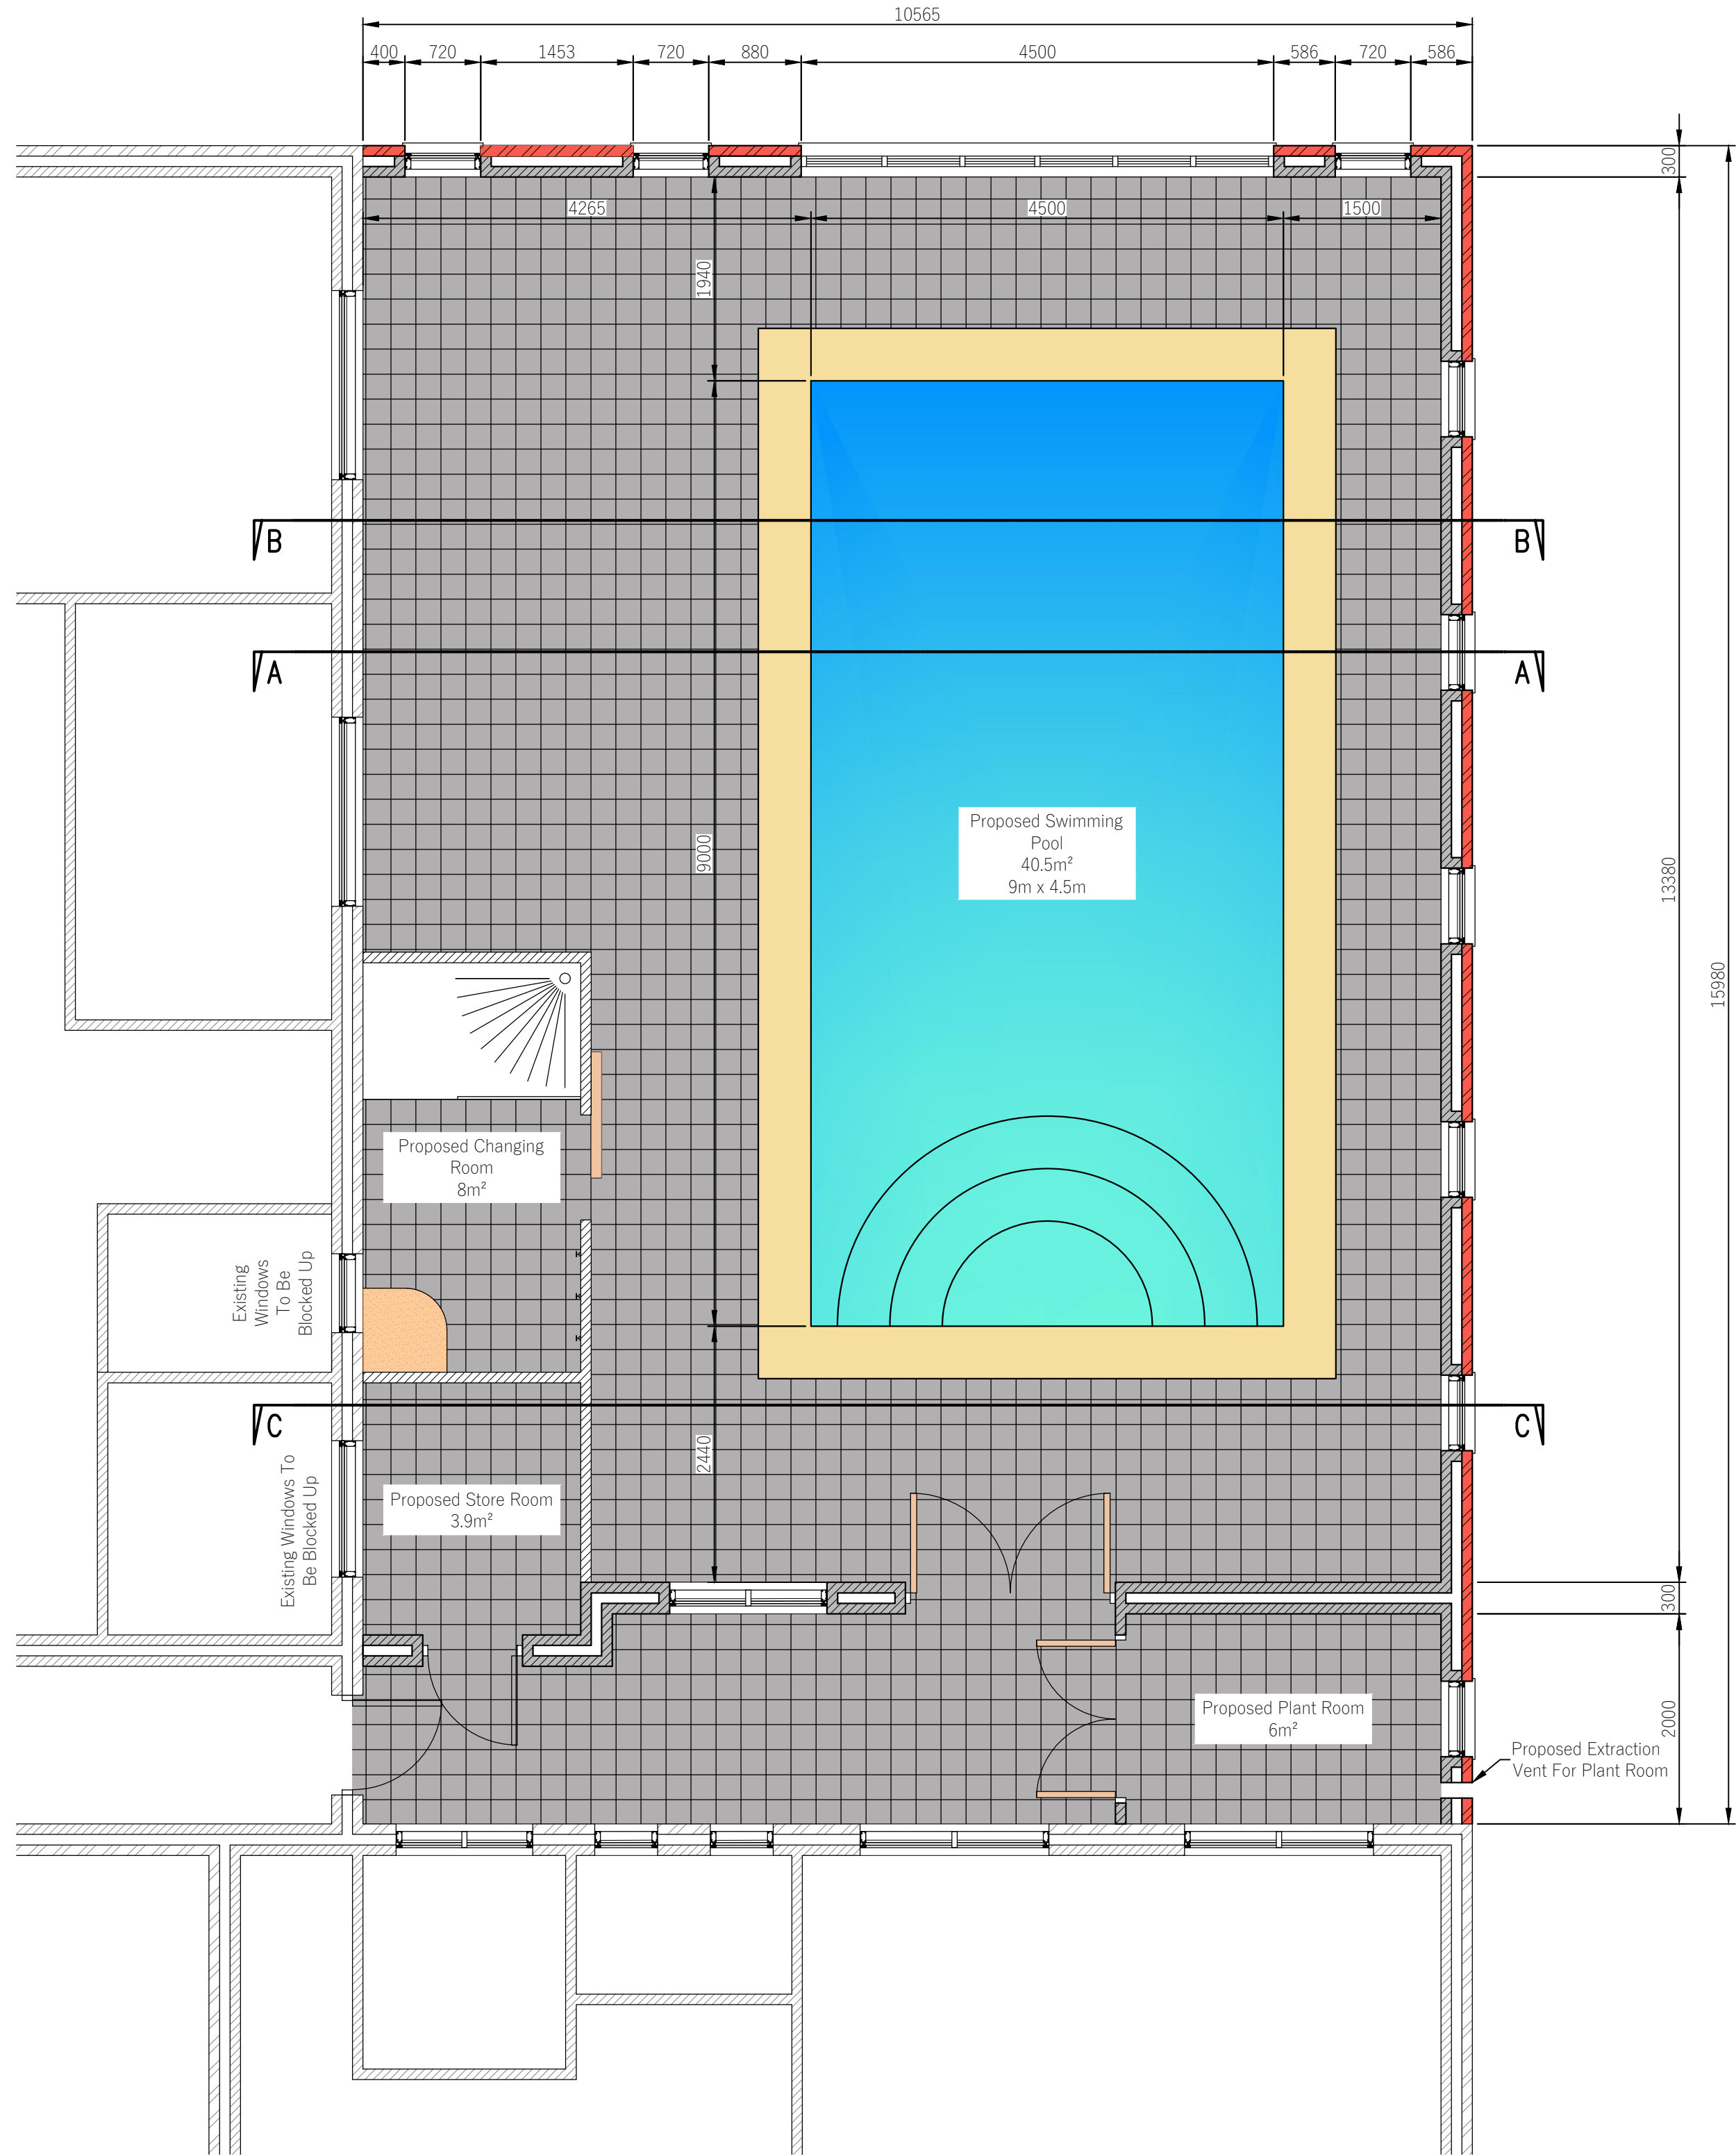

P1	PRELIMINARY - FOR APPROVAL	APW	APW	02/21
Rev	Revision	Drn	App	Date
SHIELDS WILSON e: info@shieldswilson.co.uk t: 01775 729252 STRUCTURAL AND CIVIL ENGINEERING				
Status	FOR PLANNING			
Client	SALTERS LANDSCAPING			
Project	Proposed Garage, Annexe & Pool at 14a Broad Lane, Moulton			
Title	Proposed Pool Arrangement & Details			
Date	Feb. '21	Scale (B1)	Drawing No.	Rev
Appr	APW	1:50	21-115/201	P1