
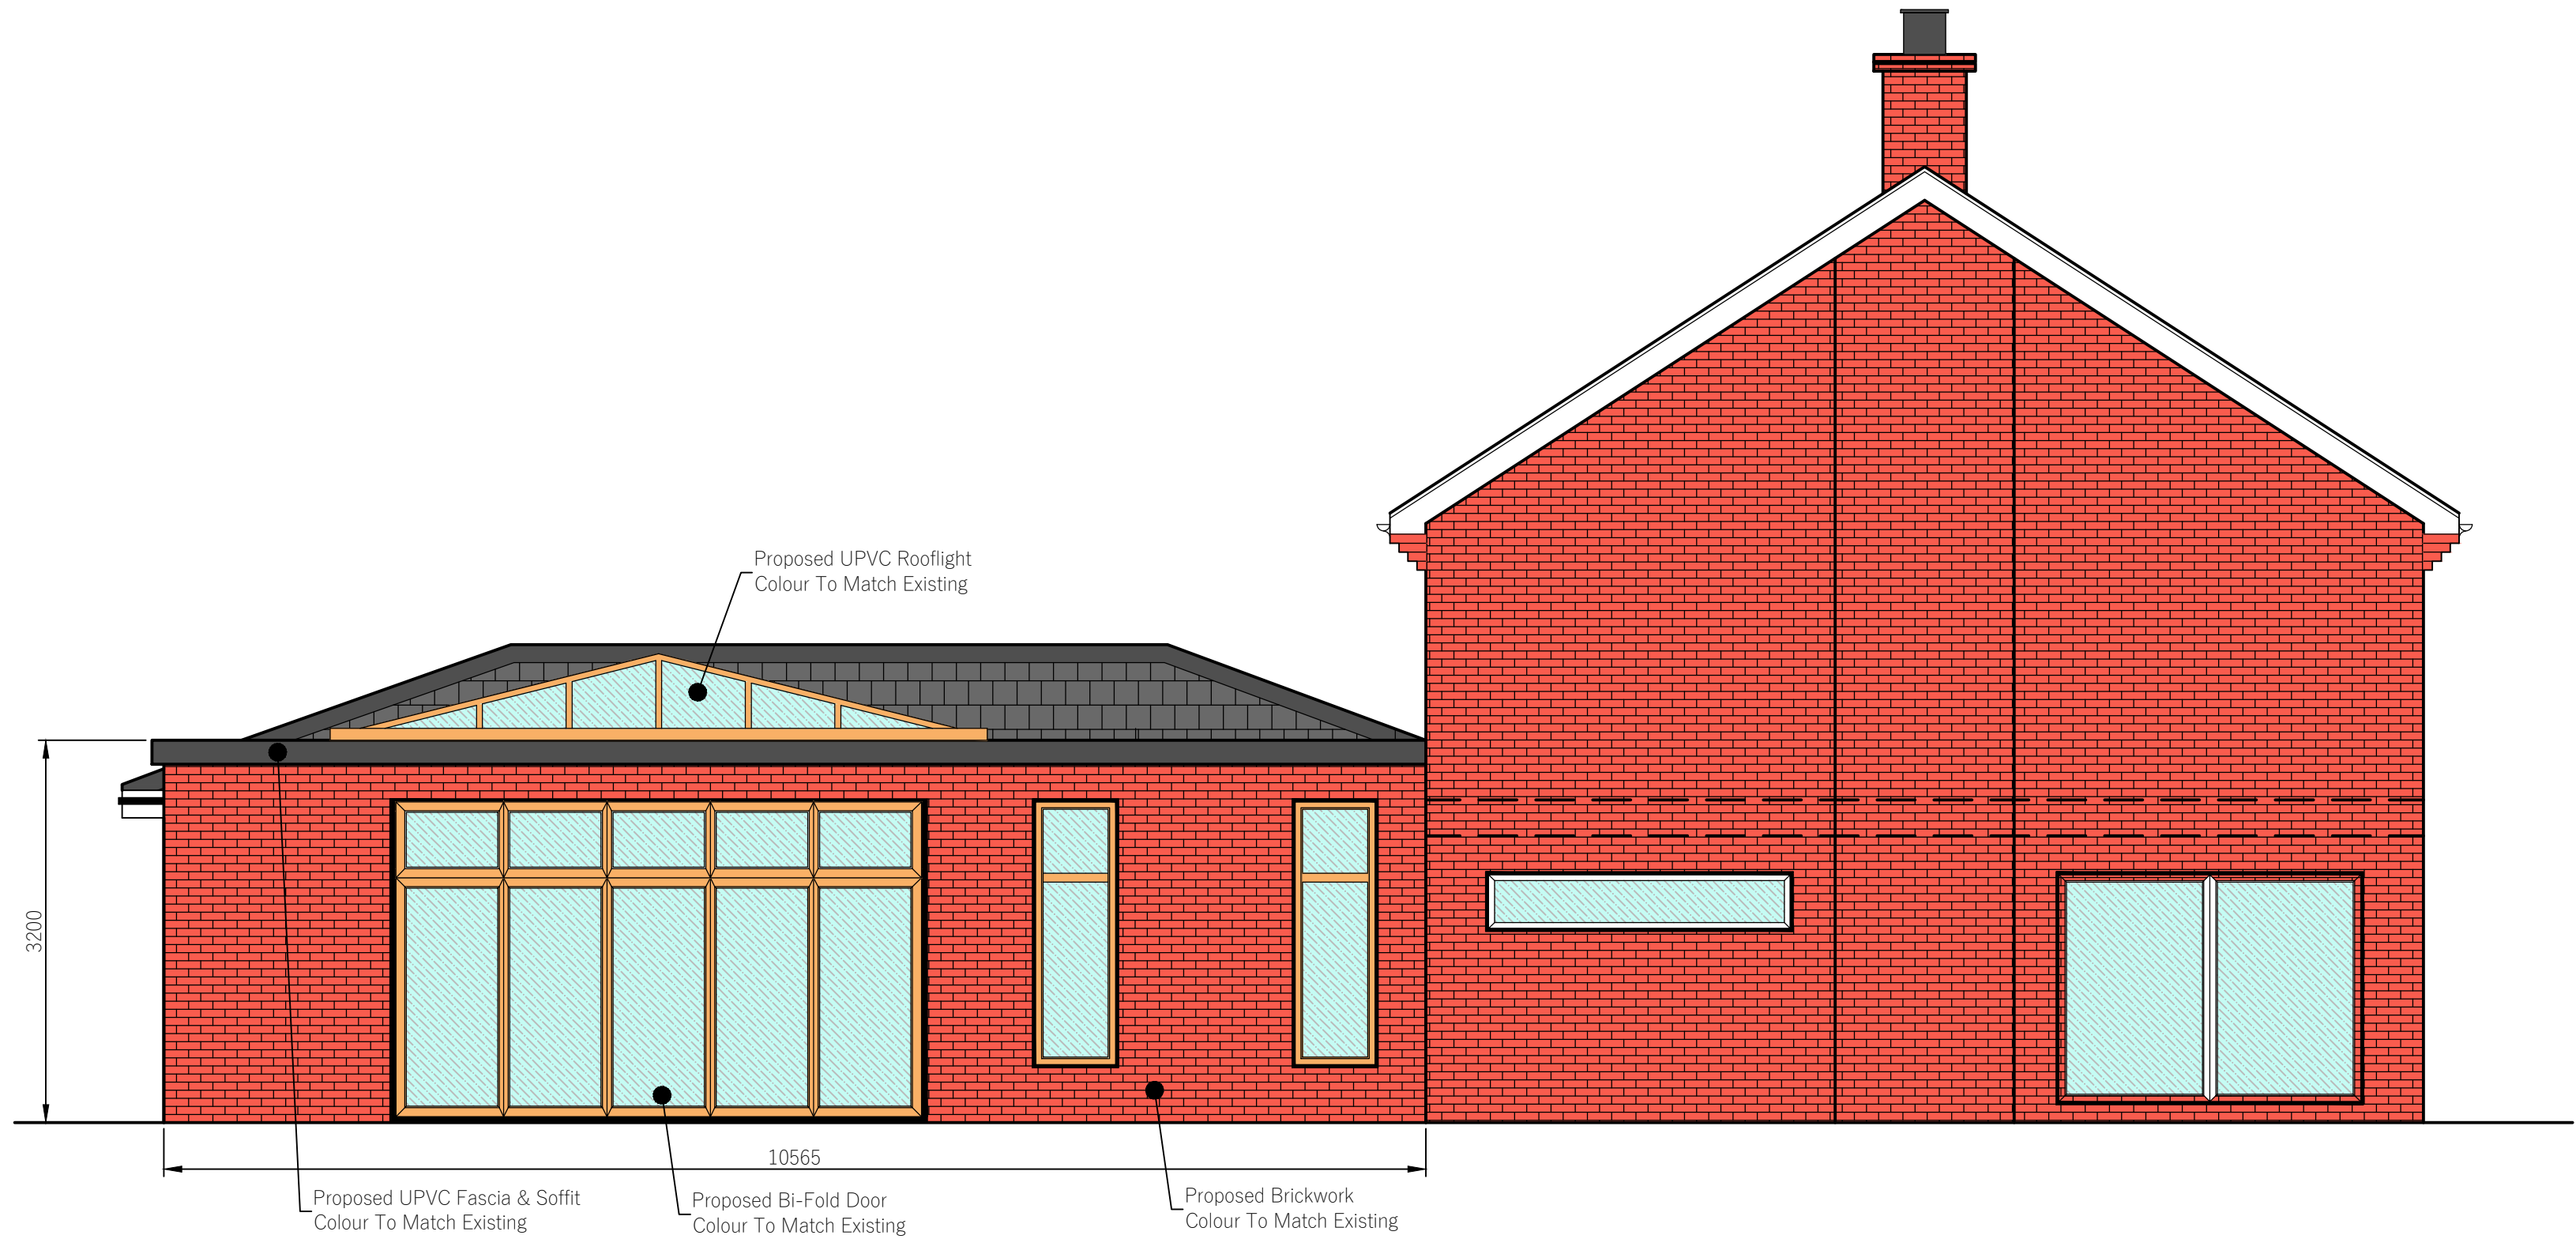


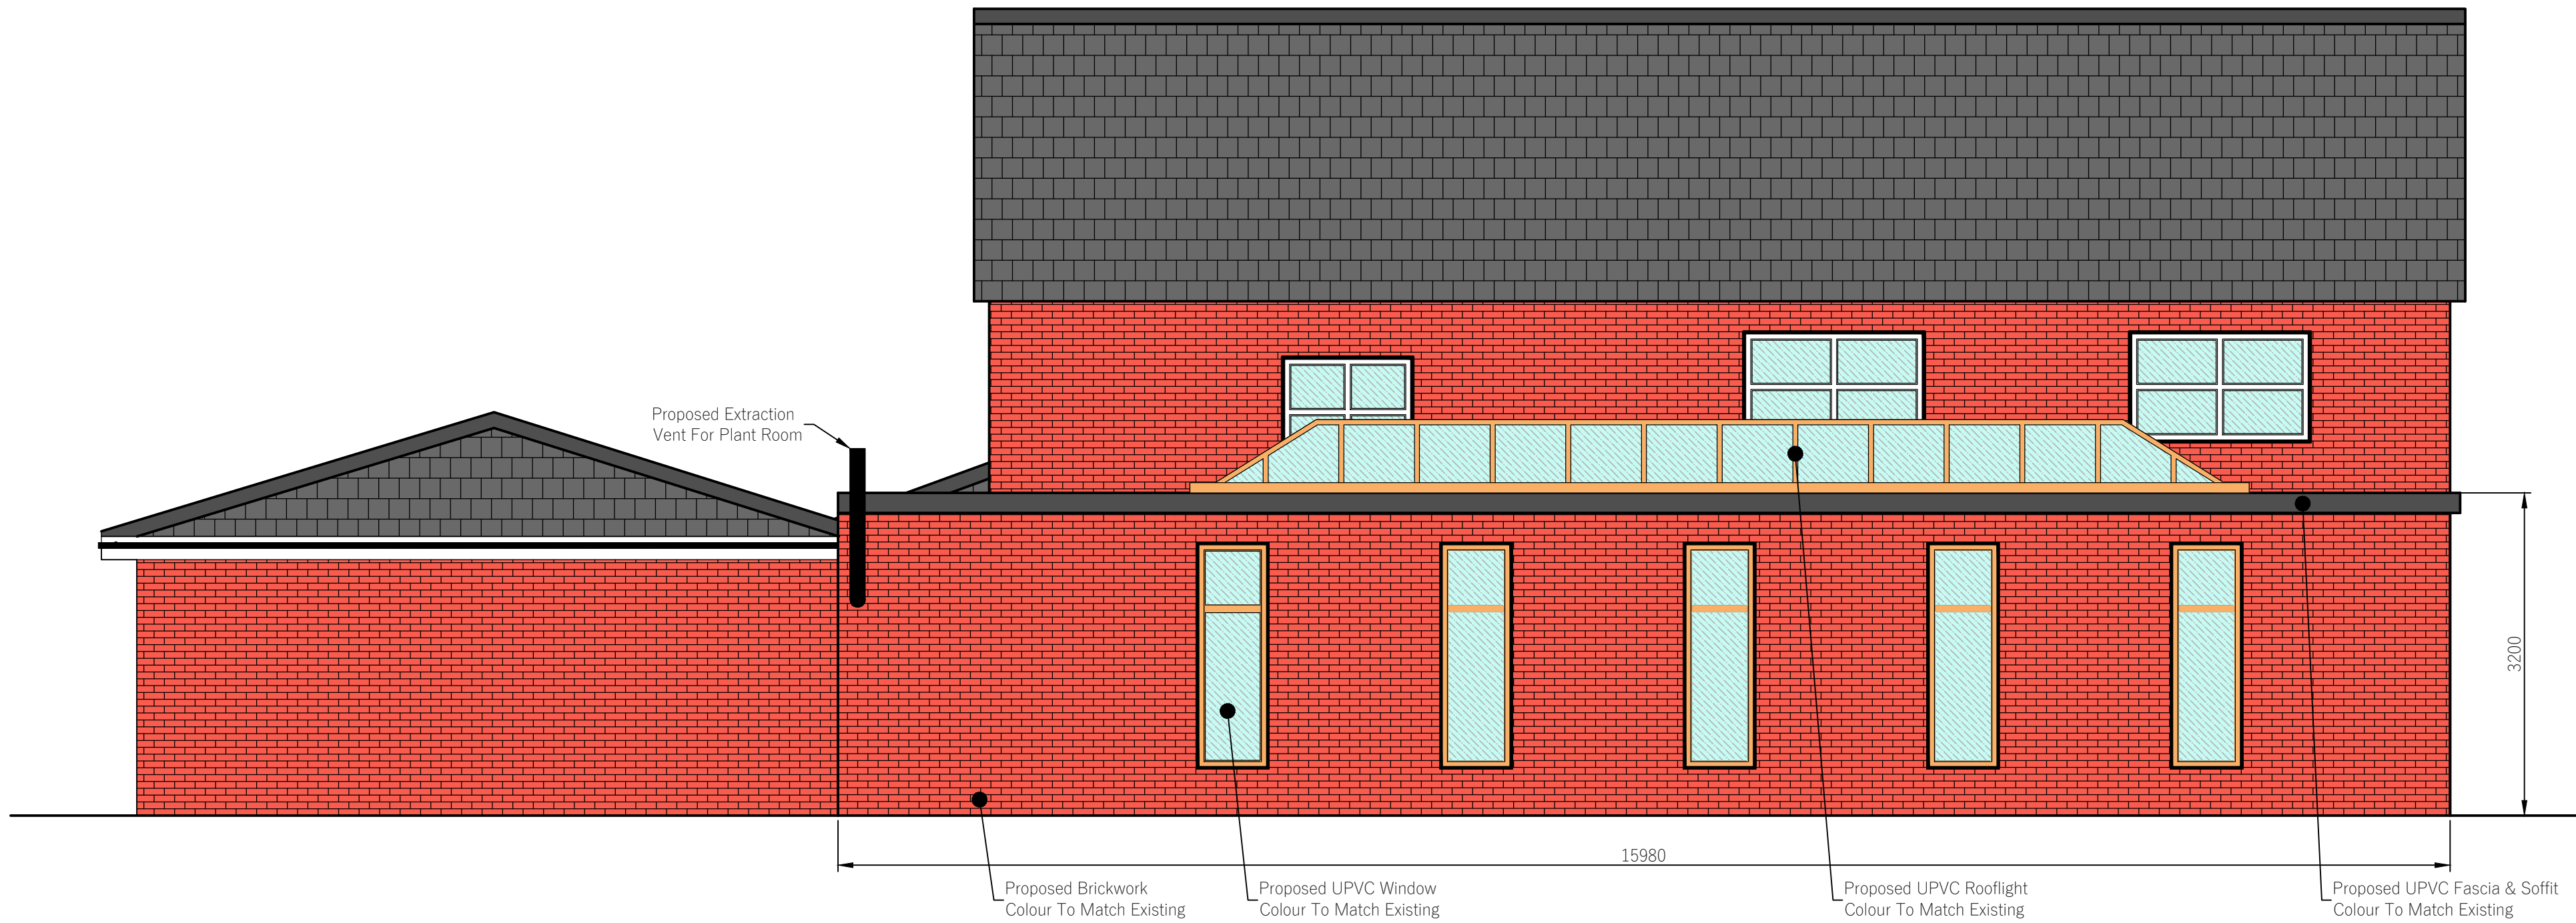

P1	PRELIMINARY – FOR APPROVAL			APW
Rev	Revision			02/21
			Drn	App
Date				
SHIELDS WILSON				
e: info@shieldswilson.co.uk t: 01775 729252				
STRUCTURAL AND CIVIL ENGINEERING				
Status	FOR PLANNING			
Client	SALTERS LANDSCAPING			
Project	Proposed Garage, Annexe & Pool at 14a Broad Lane, Moulton			
Title	Proposed Pool Elevations & Details			
Date	Feb. '21	Scale @A1	Drawing No.	
Appr	APW	1:50	21-115/202	
				Rev P1