



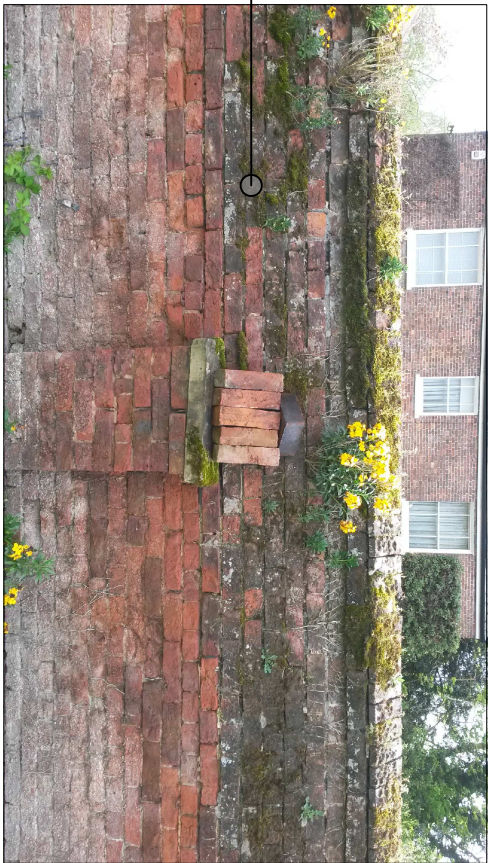


existing boundary wall



South Lincolnshire Reclaimed
Brick from a Building in Tydd St
Giles

EXISTING BRICK BOUNDARY WALL WITH SAMPLE OF
RECLAIMED BRICK FOR NEW BOUNDARY WALL

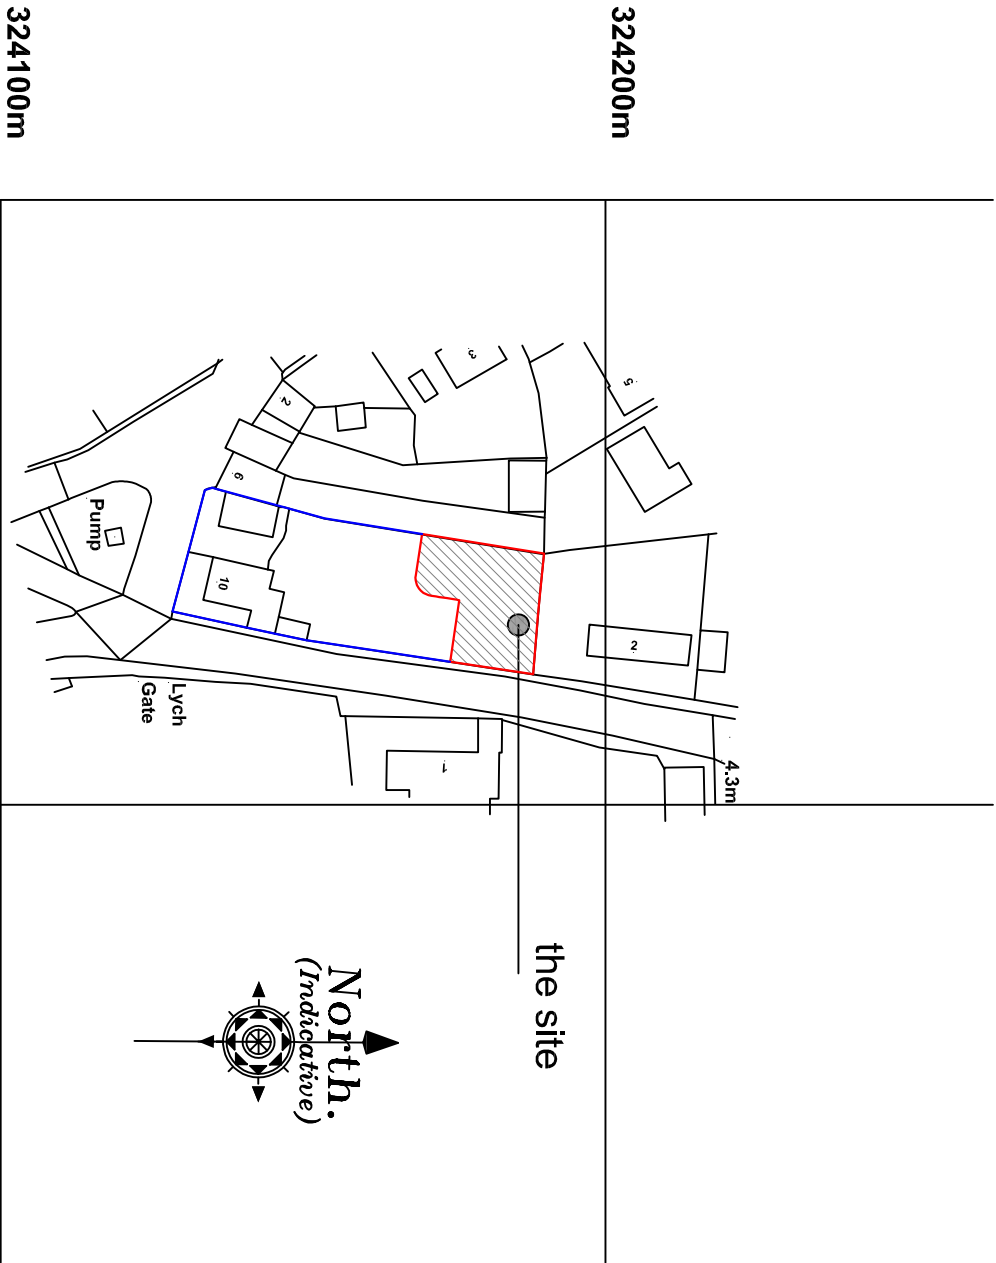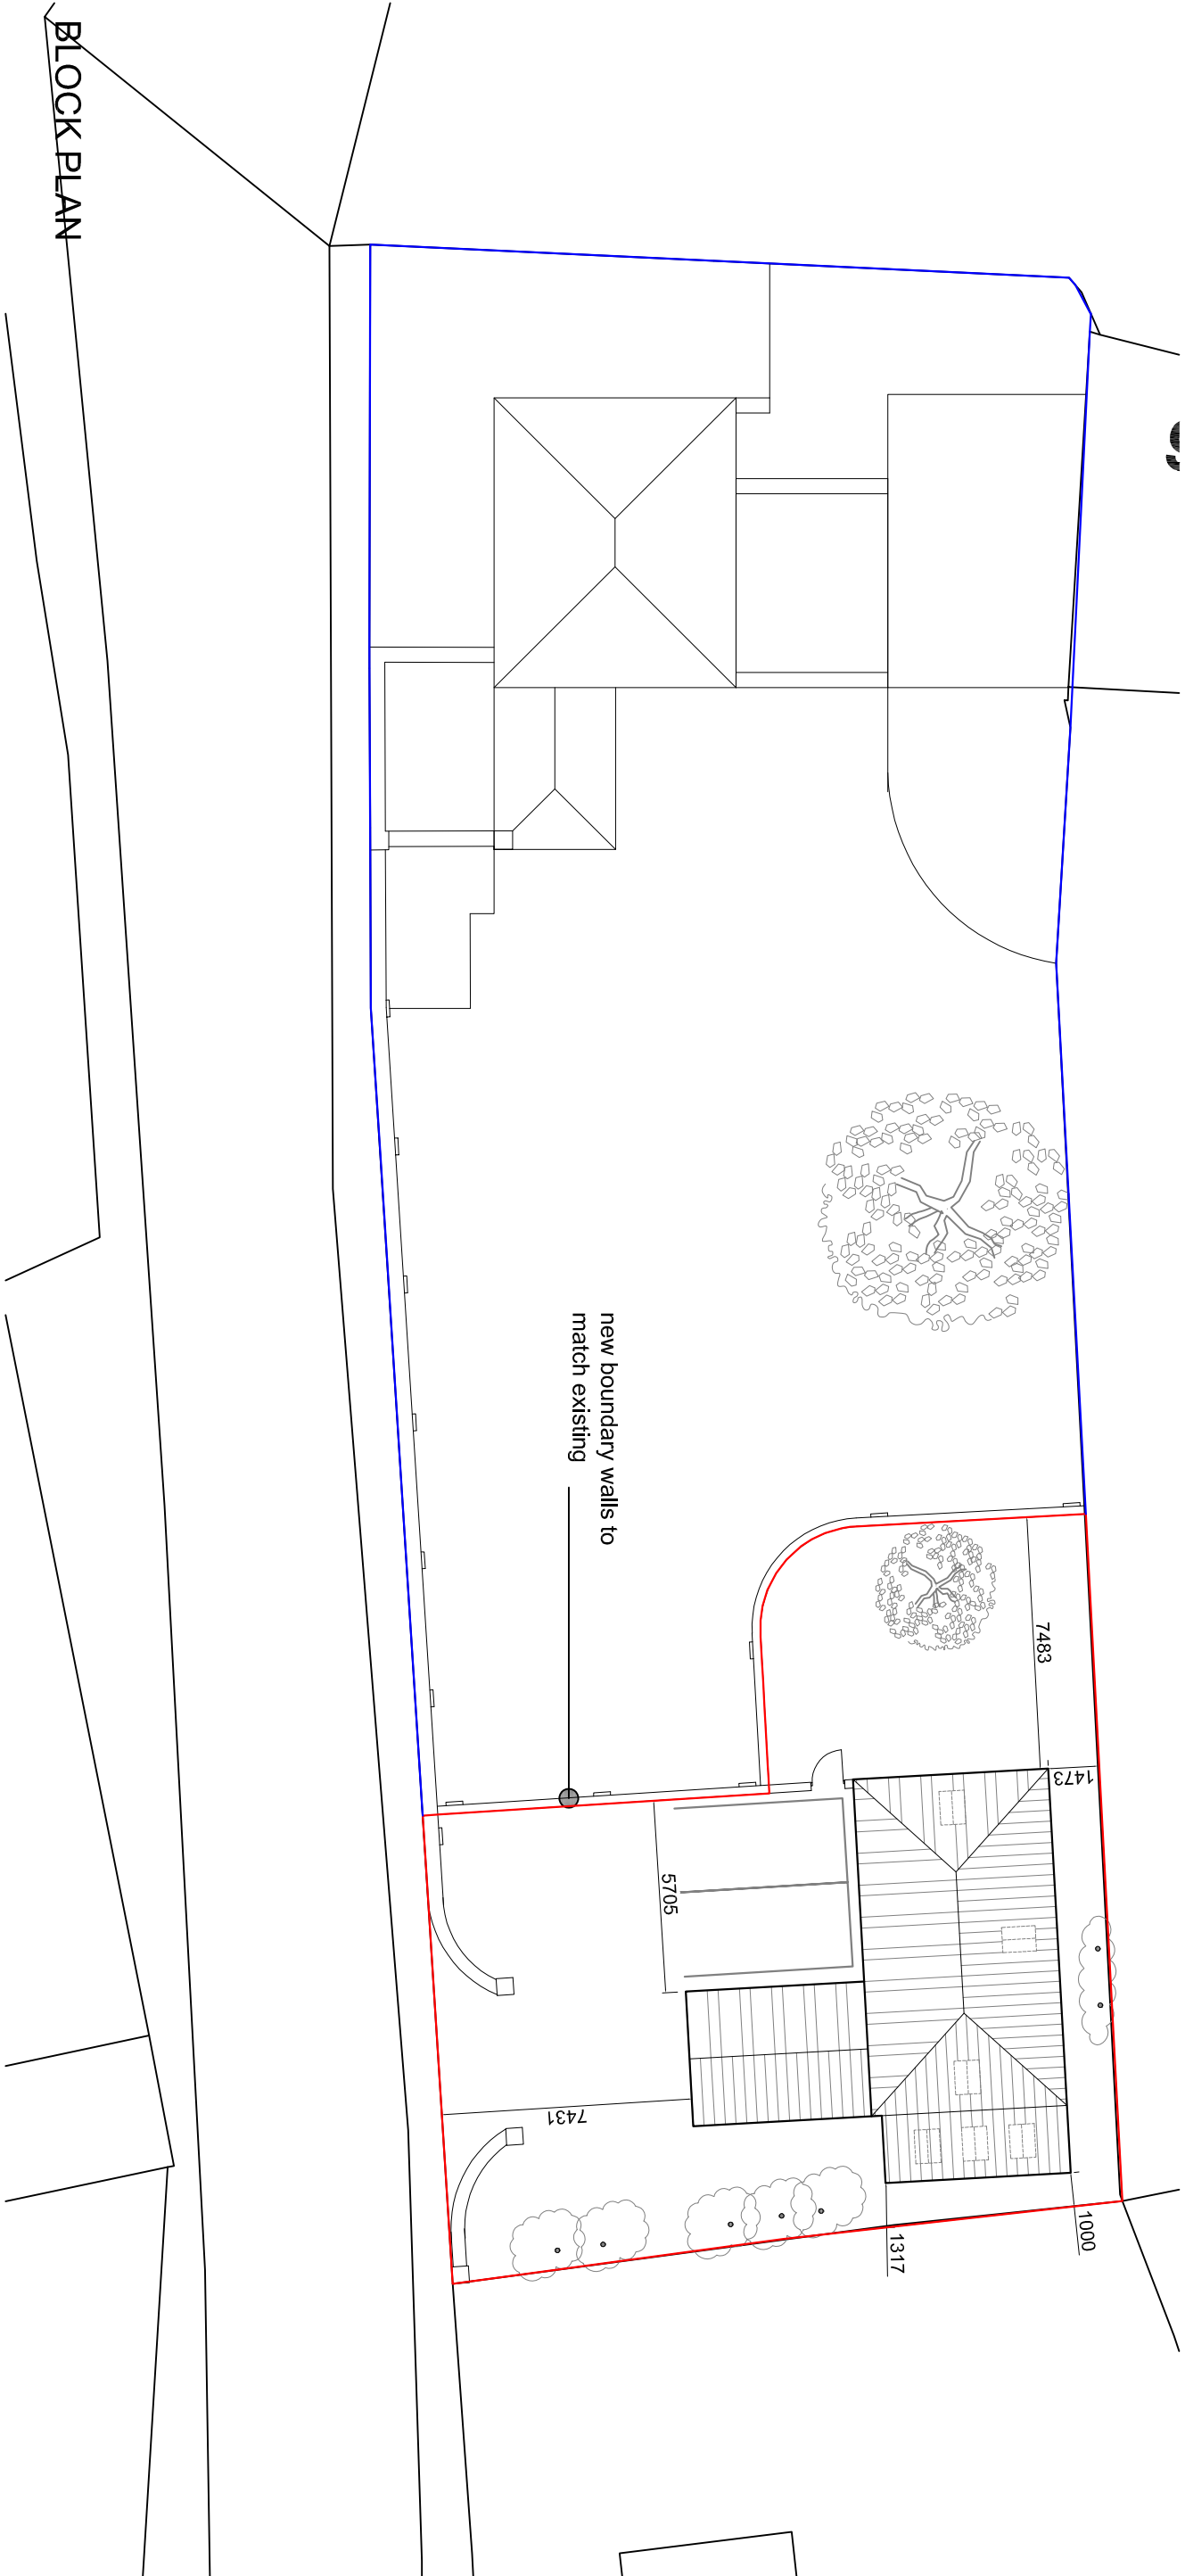

©Crown Copyright and database rights 2016 OS 100019980

LOCATION PLAN

Revision	Date	Drawn	Description
Client	Mr. J Barnett		
Project	Proposed new dwelling at rear of 10 Hight St, Moulton		
Drawing	Condition Compliance (Condition 9)		