



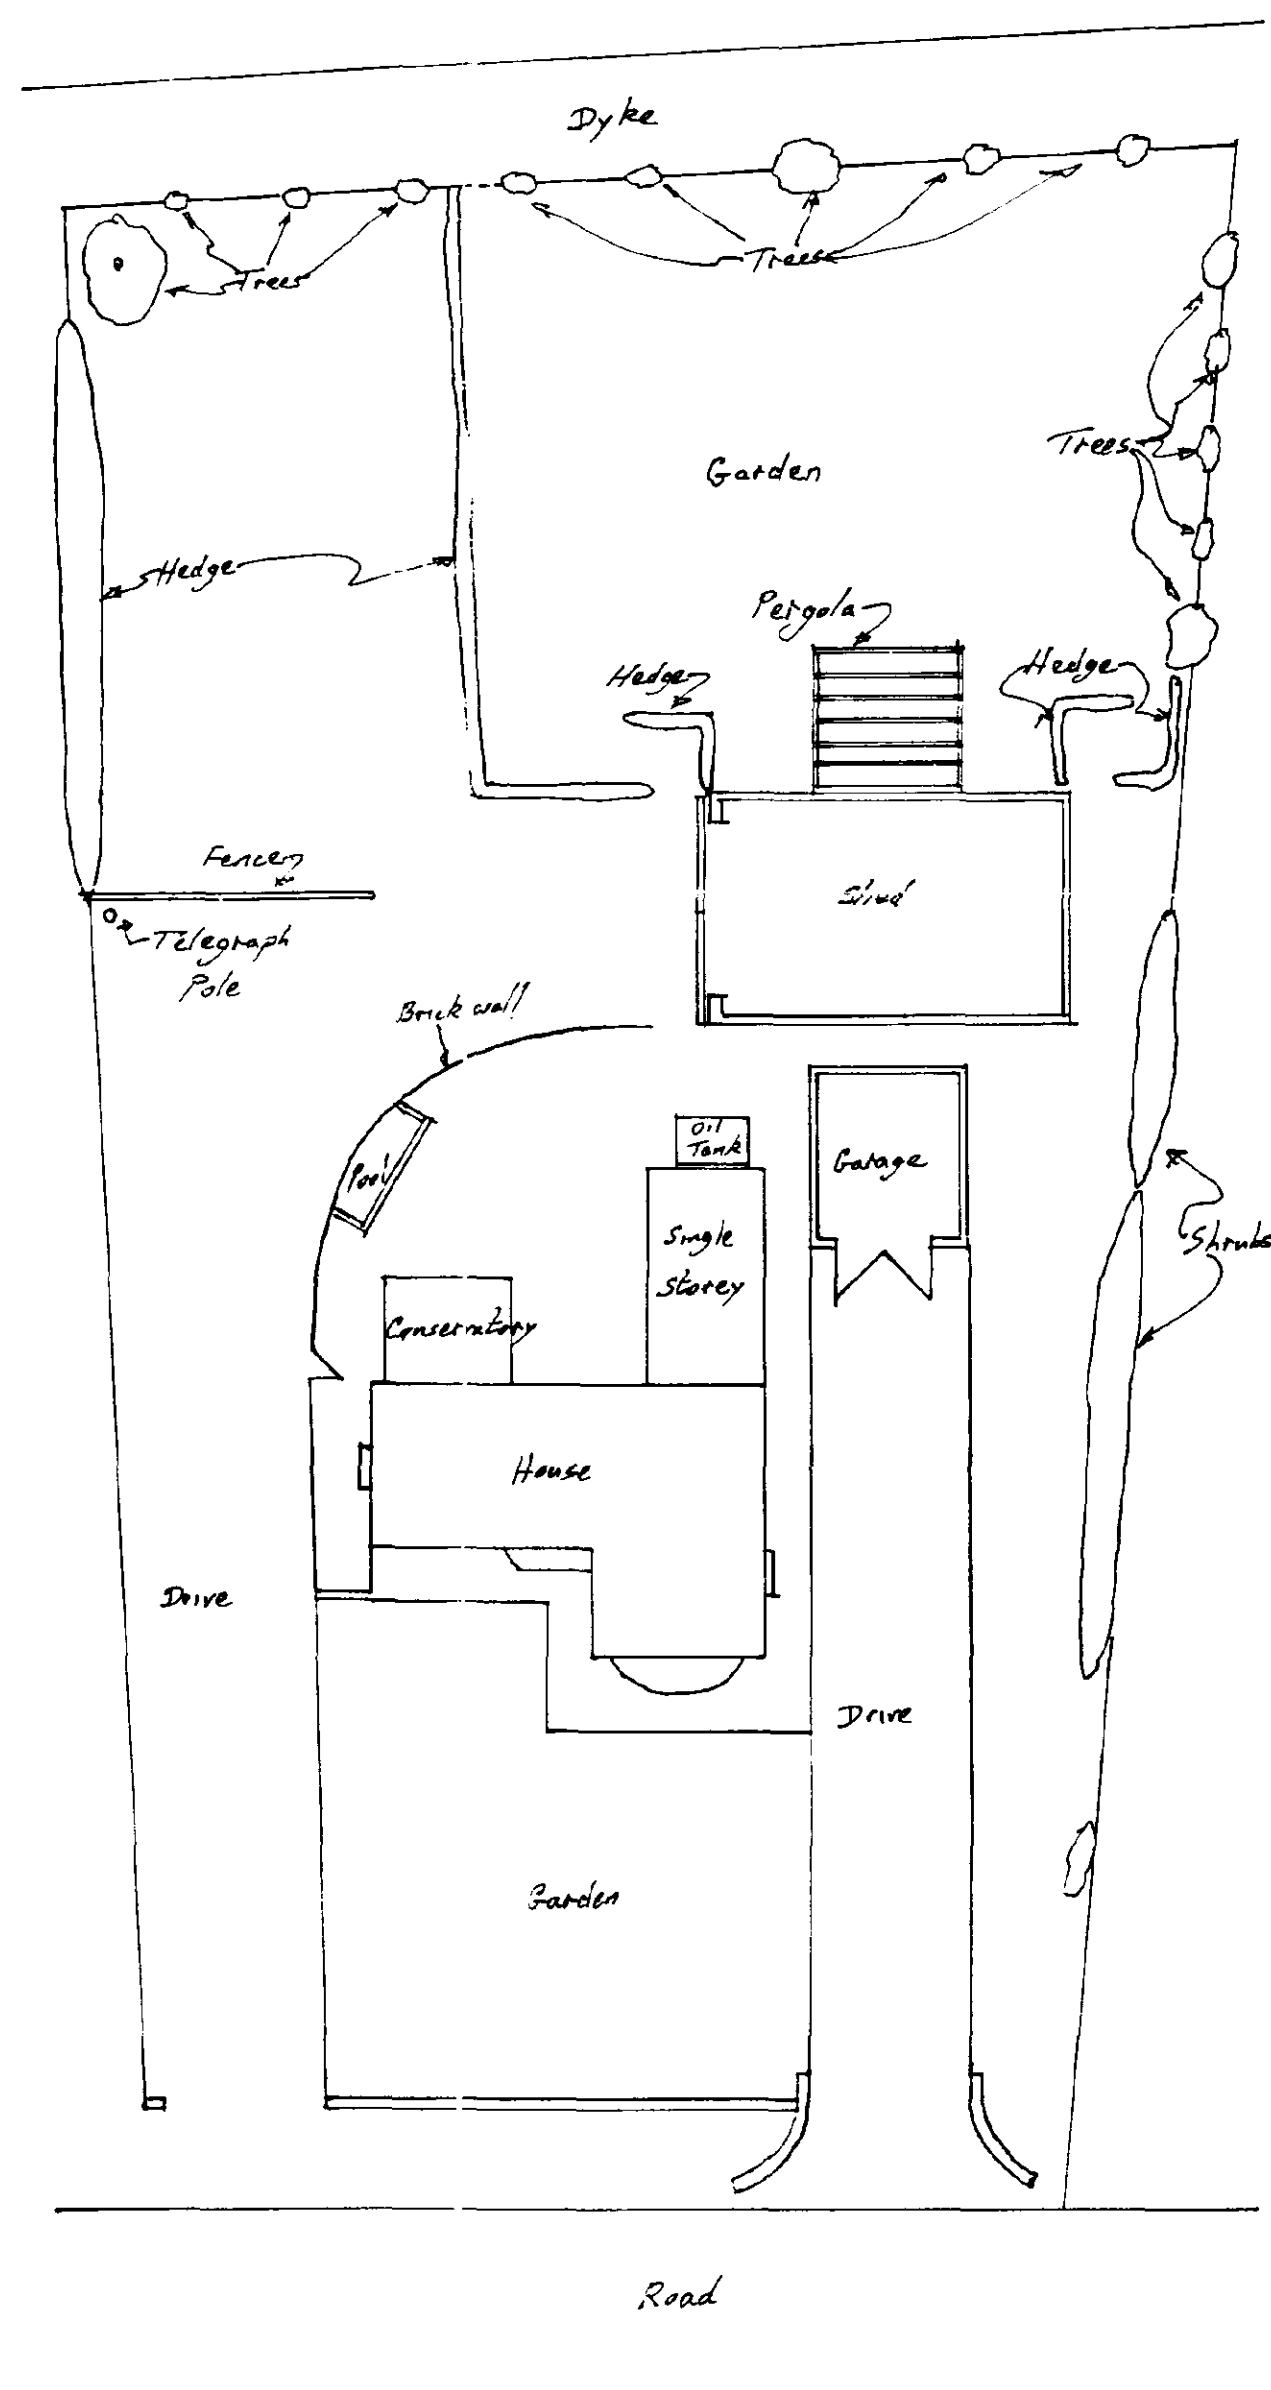

Existing Plan

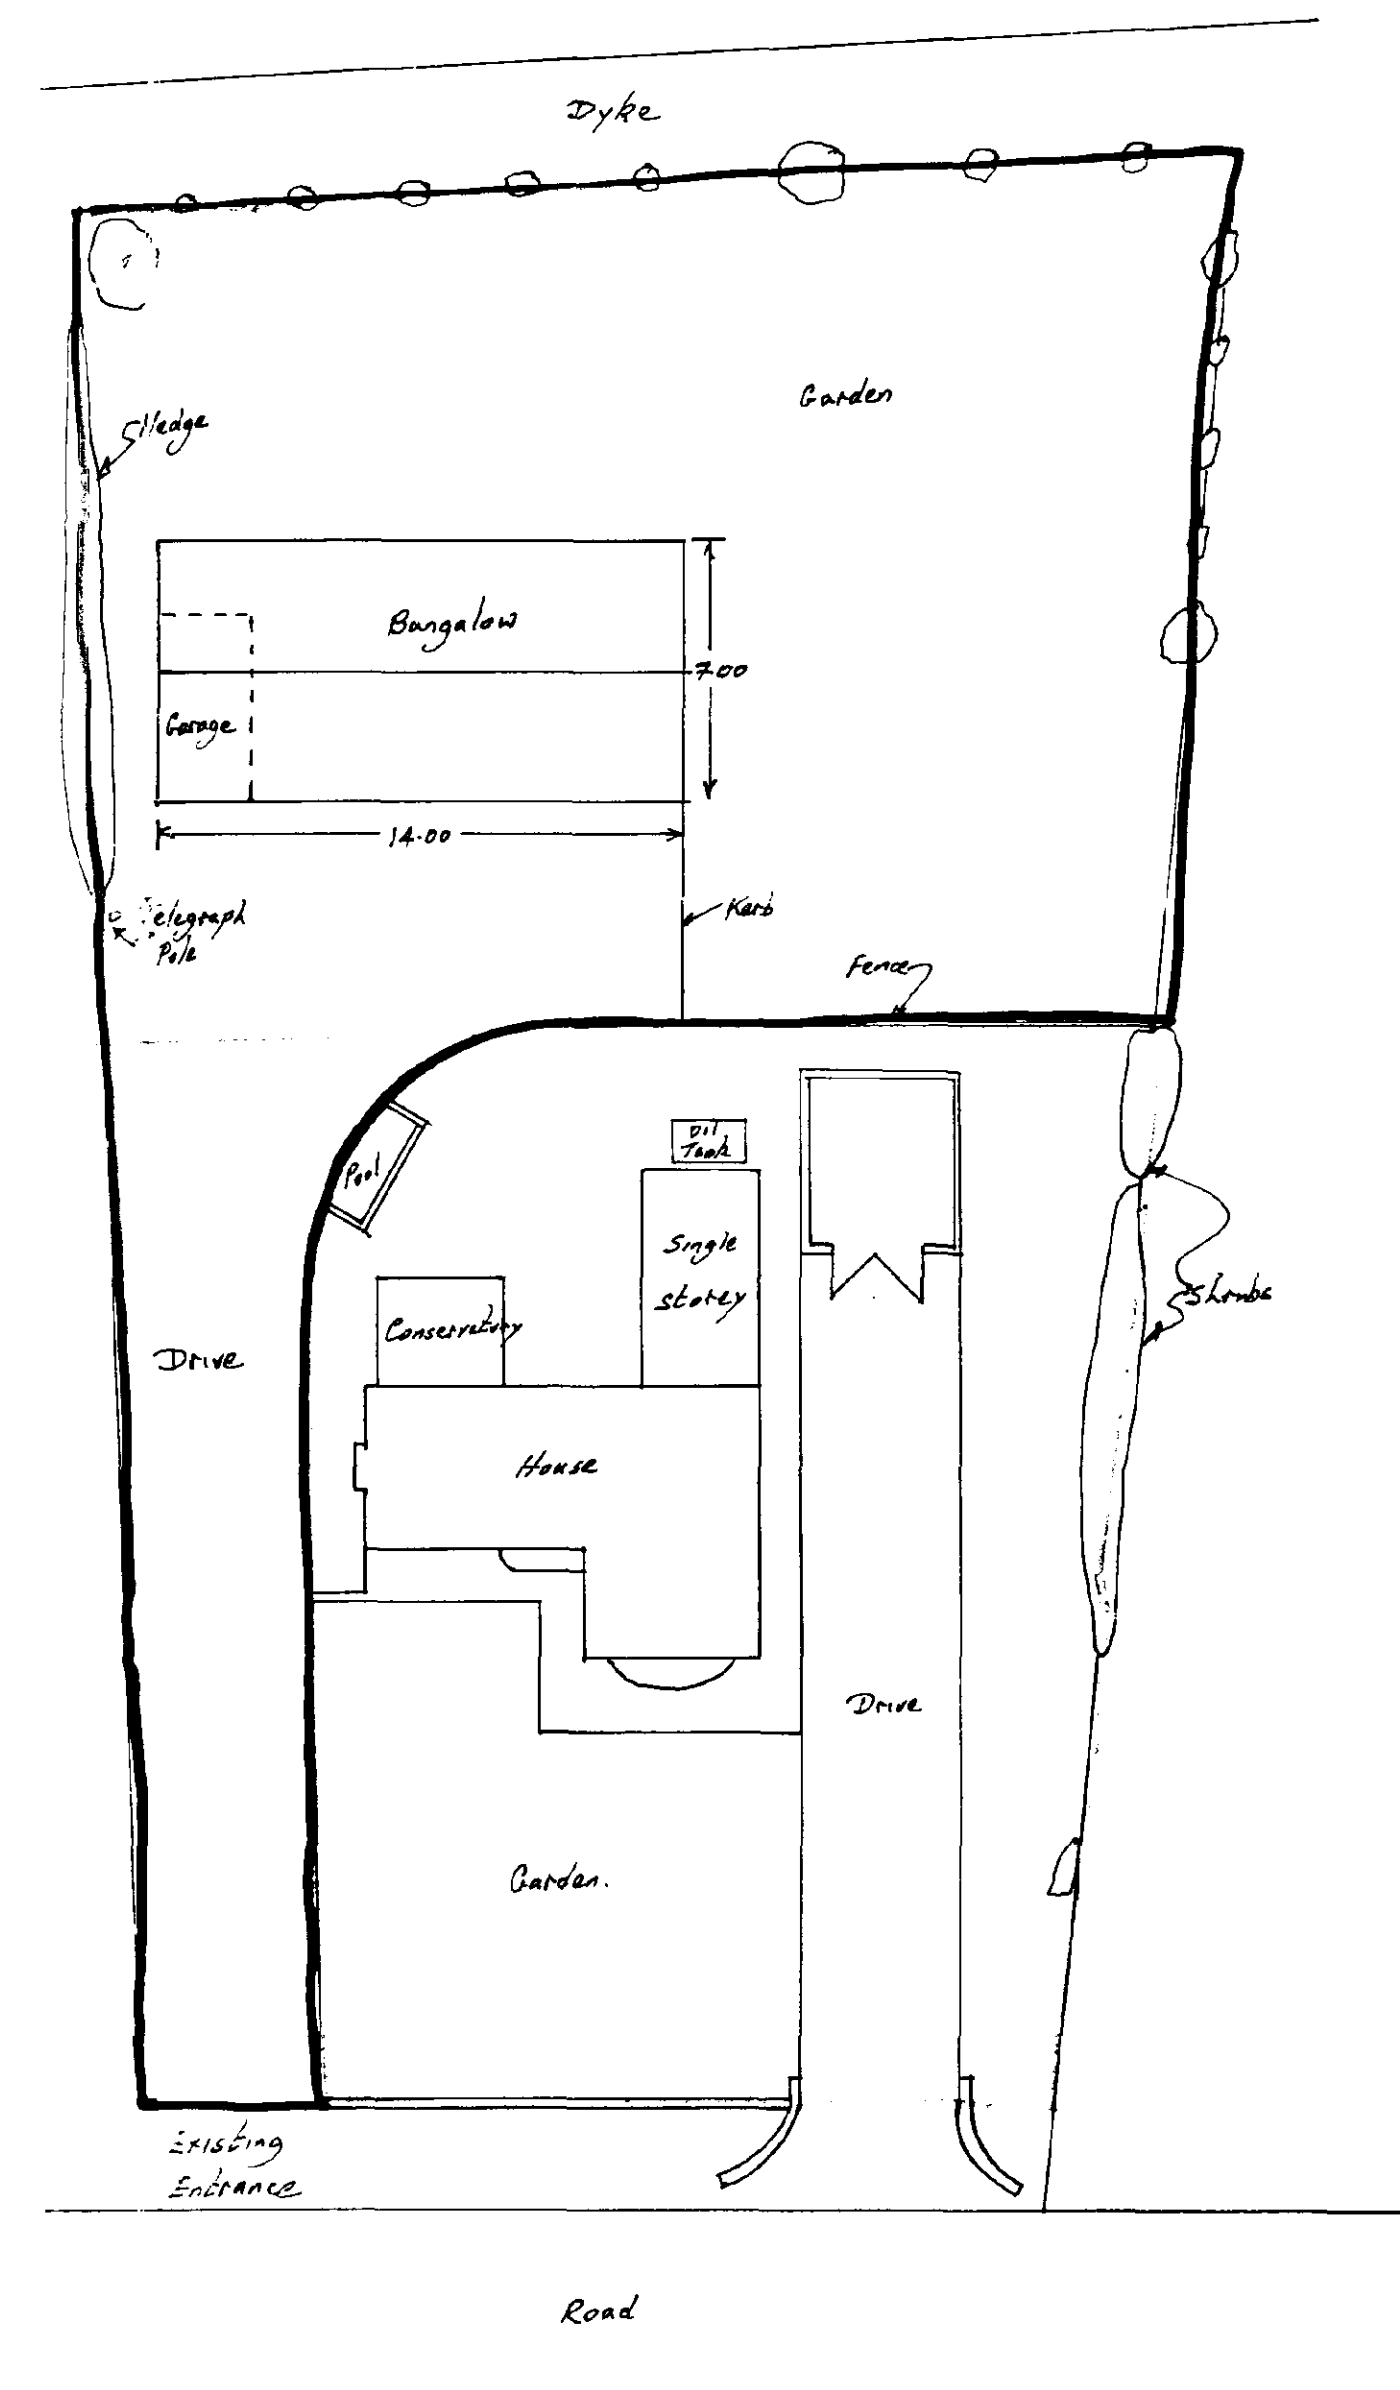

Proposed Plan

DATE	29/04/95
SCALE	1:200
PROJECT PROPOSED BUNGALOW AT THE FIRST 50' ROAD PROUDLOX CHAPEL SPALDING	
CLIENT MR J. J. J. J.	
TITLE PLANS	
DRAWING: M/F/RS/1	
JOHN W. MOSES CHARTERED SURVEYOR 13 FAIRVIEW WAY SPALDING LINCOLNSHIRE PE11 0PL	

3.3 x 23 = 75.9
5 x 28 = 140
30 x 22.2 = 666
= 812.1
H12/551/92
9.6 x 20 = 192
26 x 32 = 832
= 1024.1

DETERMINED
PLAN

