


MR. S. STONES
 74 WOODGATE ROAD
 MOULTON CHAPEL
 SPALDING

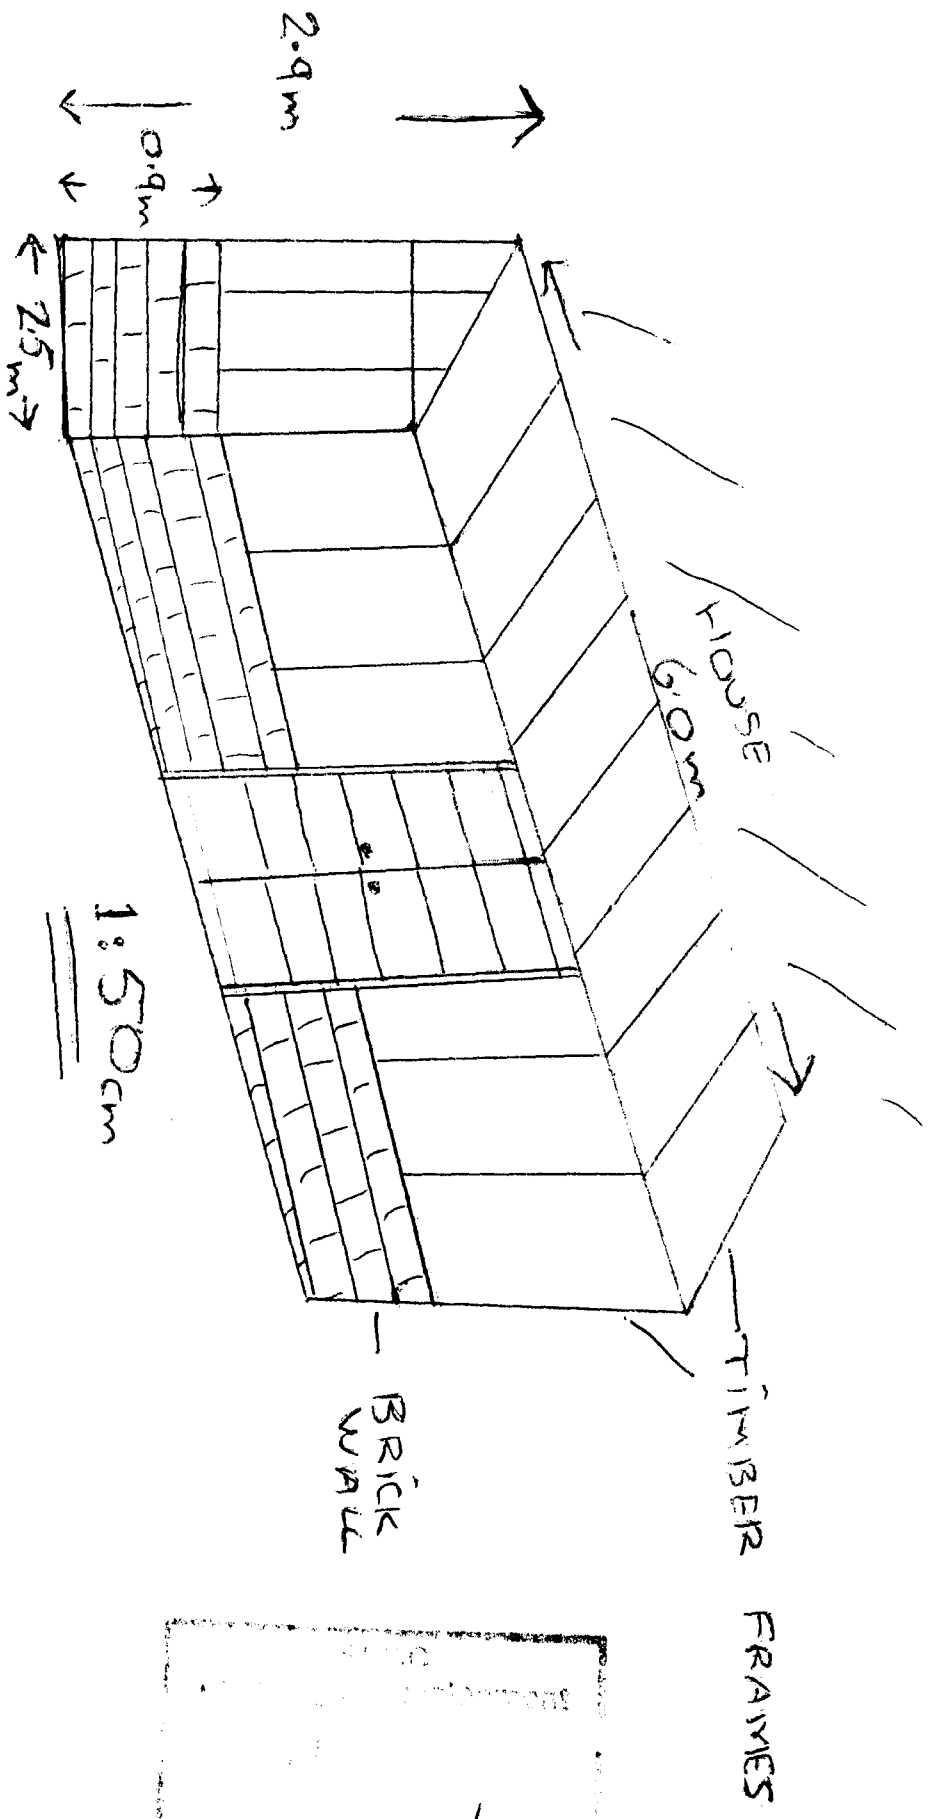

401/03

DETERMINED
 PLAN

J. STONES

Moulton Chapel
Spalding
Lincs
PE12 0XF

AKING 1100
(NOT TO SCALE)

FIELD
↑

GARAGE

FIELD
←

→
FIELD

5.9 metres

6.0 metre
PROPOSED
CONSERVATORY

2.9 m

HOUSE

26 MAR 2003
Ref 0401/03


DETERMINED

PLAN



- ROAD -

DETERMINED

EXISTING HOUSE

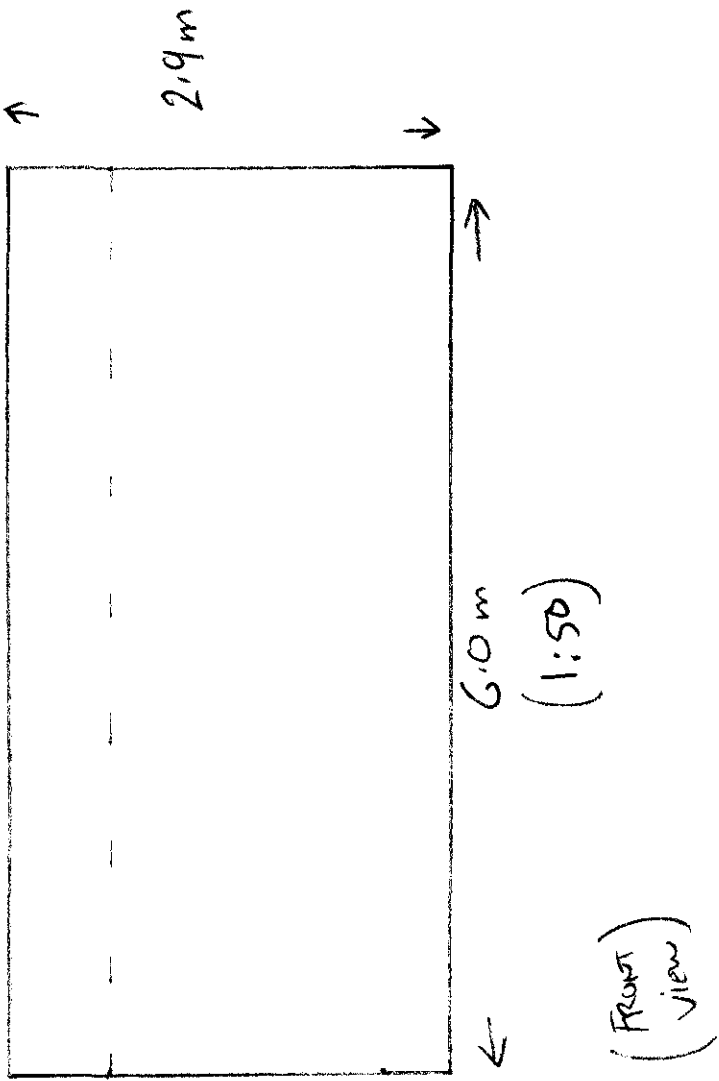

Planned
26 MAR 2003
Ref 0401/03

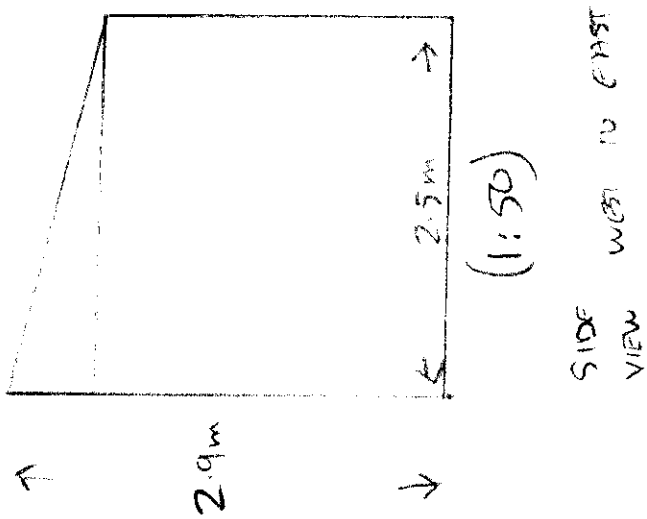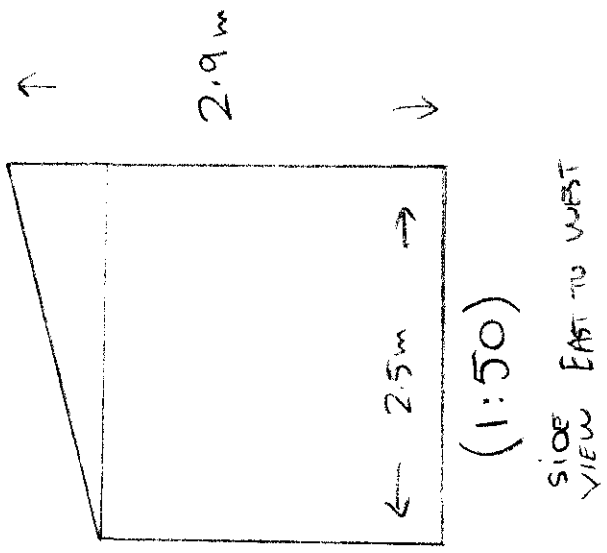


STEPHEN STONES
74 WOODGATE RD
MOULTON CAMPER
SPALDING


DETERMINED
PLAN

H.M. LAND REGISTRY		ORDNANCE SURVEY PLAN REFERENCE	TF 2917	SECTION A	Scale 1/1250 Enlarged from 1/2500	TITLE NUMBER
						LL133222
COUNTY LINCOLNSHIRE		DISTRICT SOUTH HOLLAND				
© Crown copyright 1994						

The boundaries shown by dotted lines have been plotted from the plans on the deeds. The title plan may be updated from later survey information

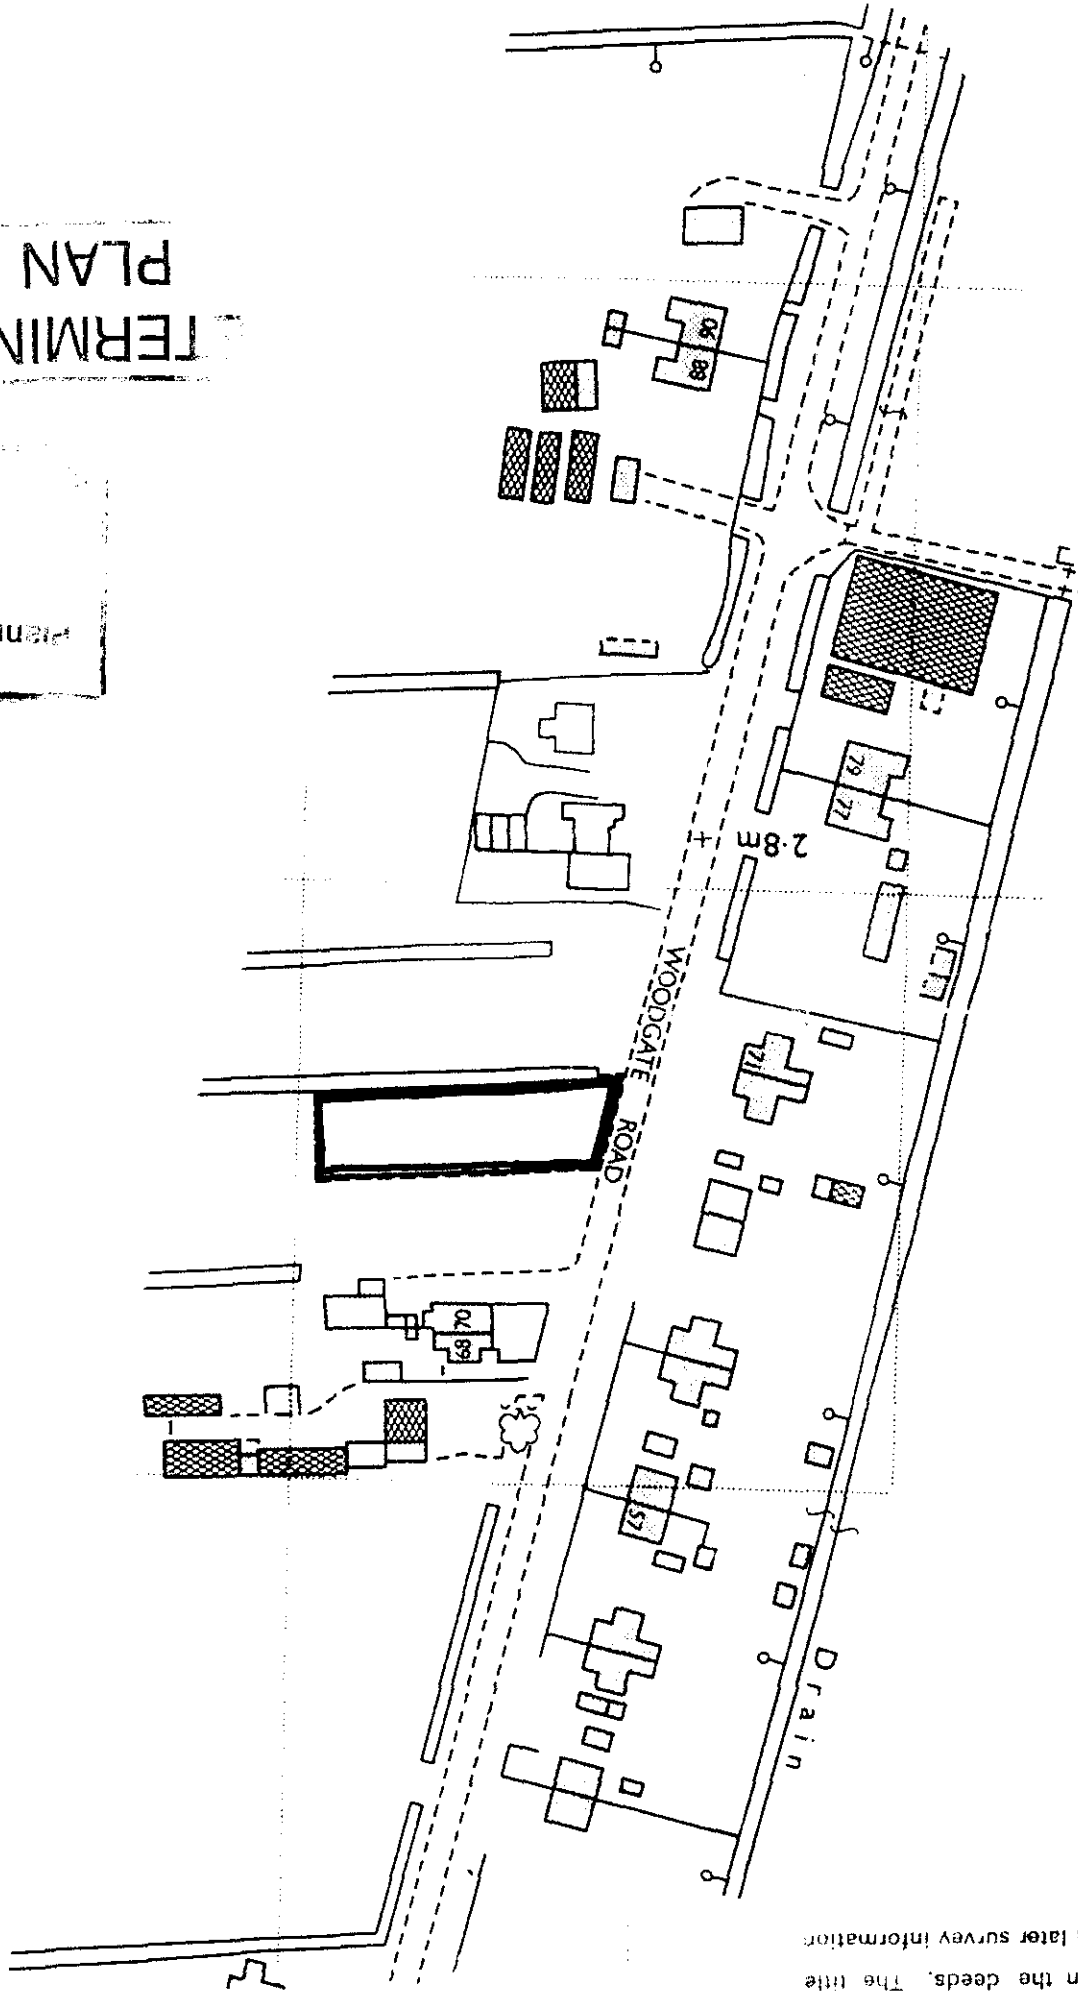

TERMINED
PLAN

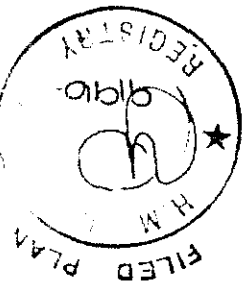

26 MAR 2003
040103

