
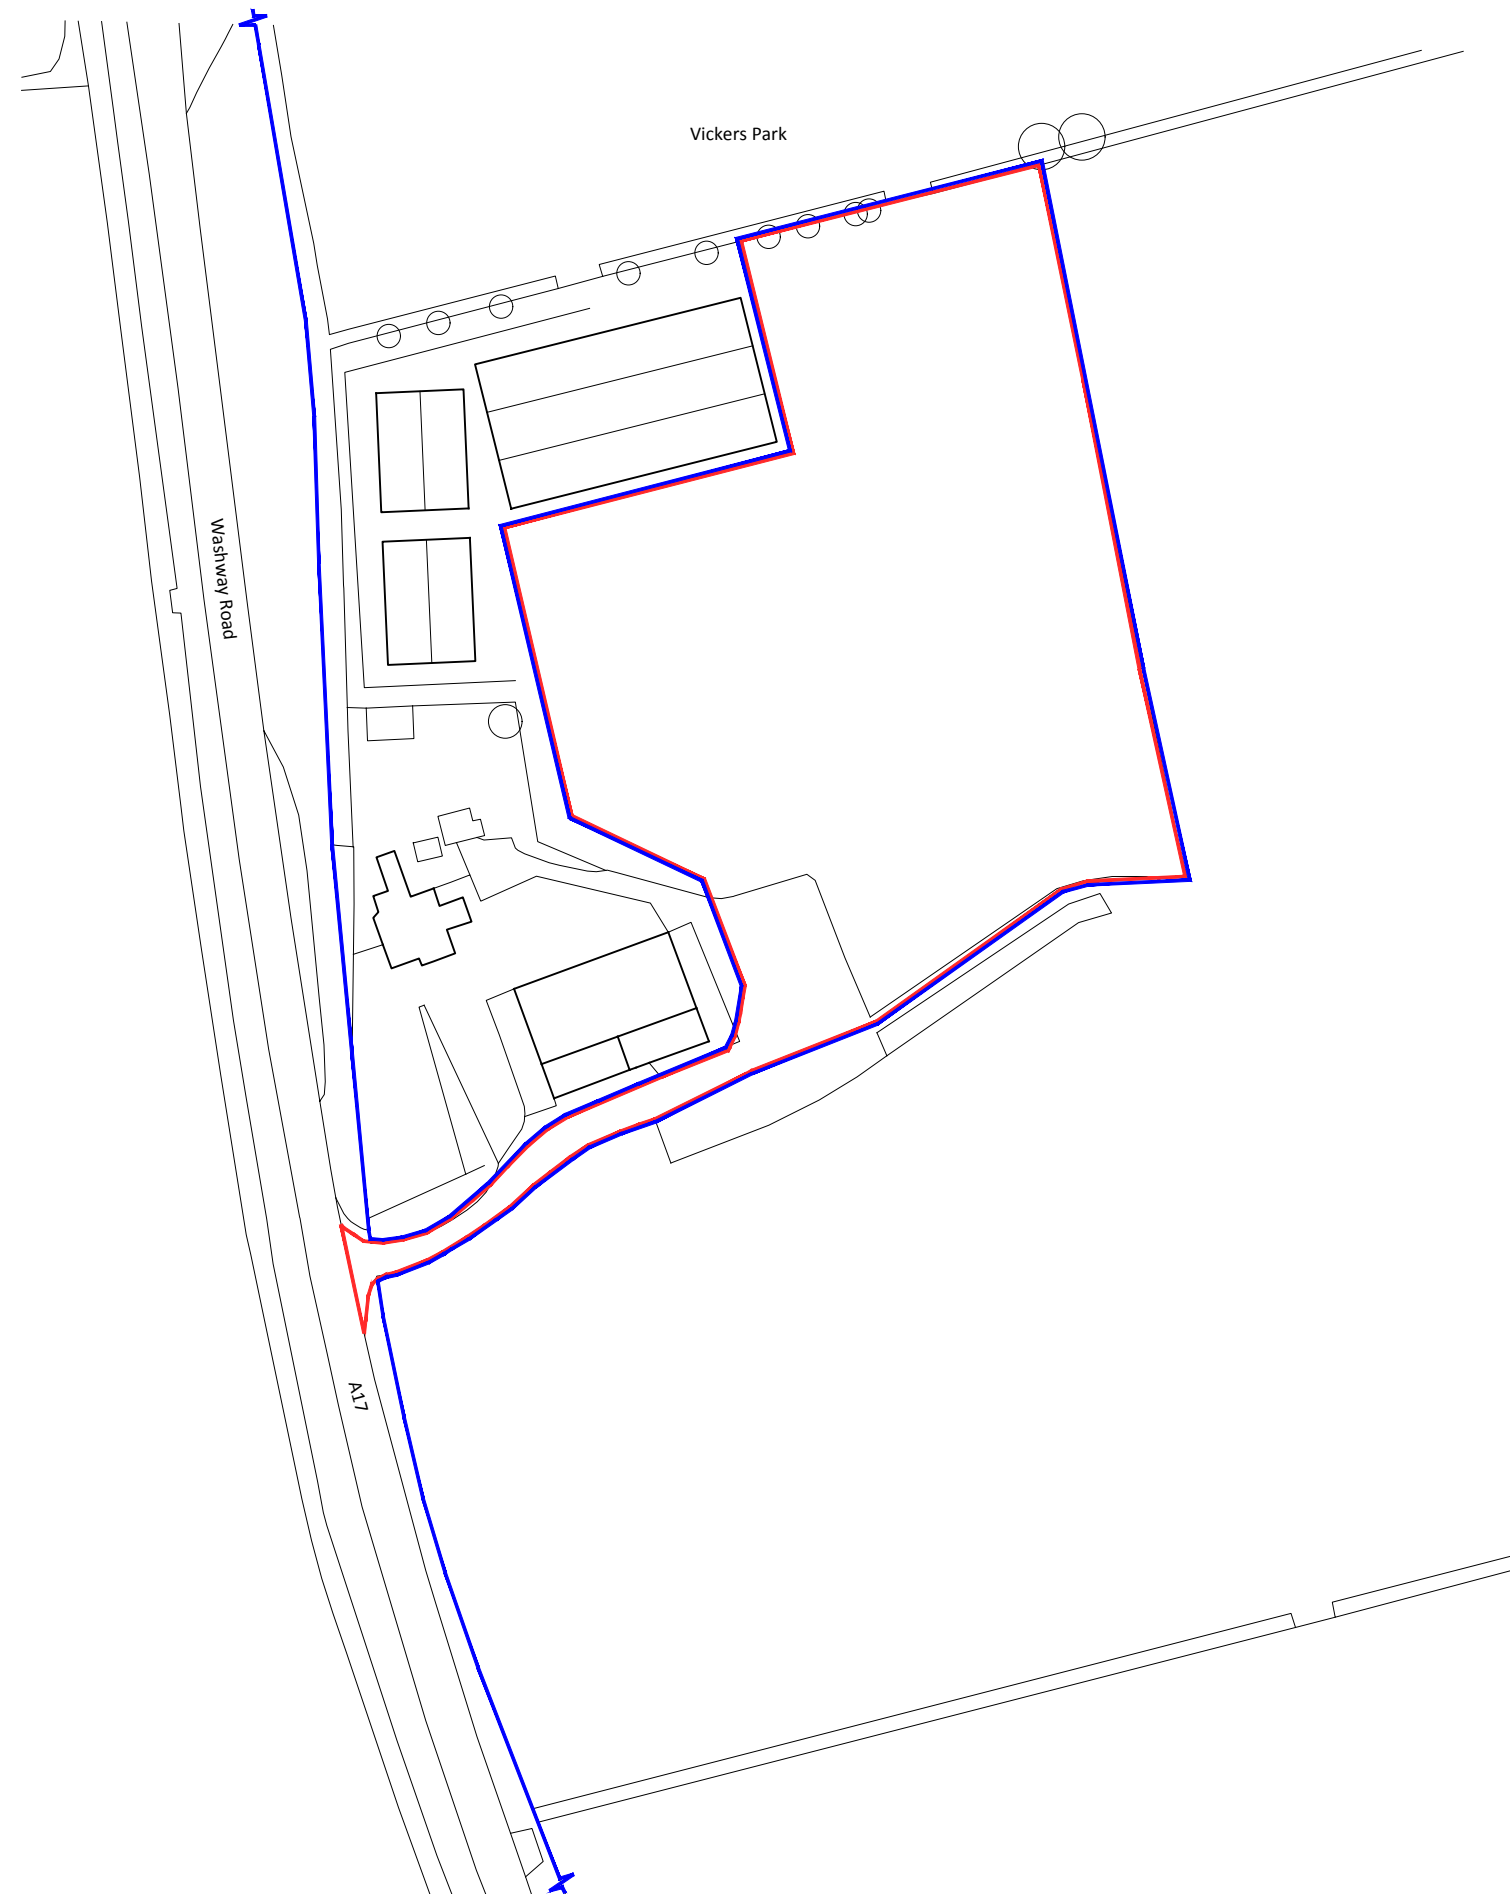


Ordinance Survey Map
© Crown Copyright 2017. OS Licence No: AR 100010613

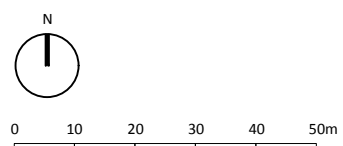

Rev	By	Notes	Date
<div>  <div> <p>32 High Street, Helpringham © Sleaford, Lincolnshire NG34 0RA</p> <p>Tel: 01529 421646 Fax: 01529 421358 Email: admin@rdc-landplan.co.uk Web: www.rdc-landplan.co.uk</p> </div> </div>			
<div> <div>Client</div> <div>Naylor Flowers Limited</div> </div>			
<div> <div>Project</div> <div>Proposed workers accommodation</div> </div>			
<div> <div>Drawing title</div> <div>Location Plan</div> </div>			
<div> <div>Drawing No</div> <div>1246-1_SK_LP01</div> </div>		<div> <div>Rev</div> <div>-</div> </div>	<div> <div>Drawn</div> <div>WW</div> </div>
<div> <div>Scale</div> <div>1:1250 @ A3</div> </div>		<div> <div>Date</div> <div>23.03.17</div> </div>	<div> <div>Checked</div> <div>LMS</div> </div>