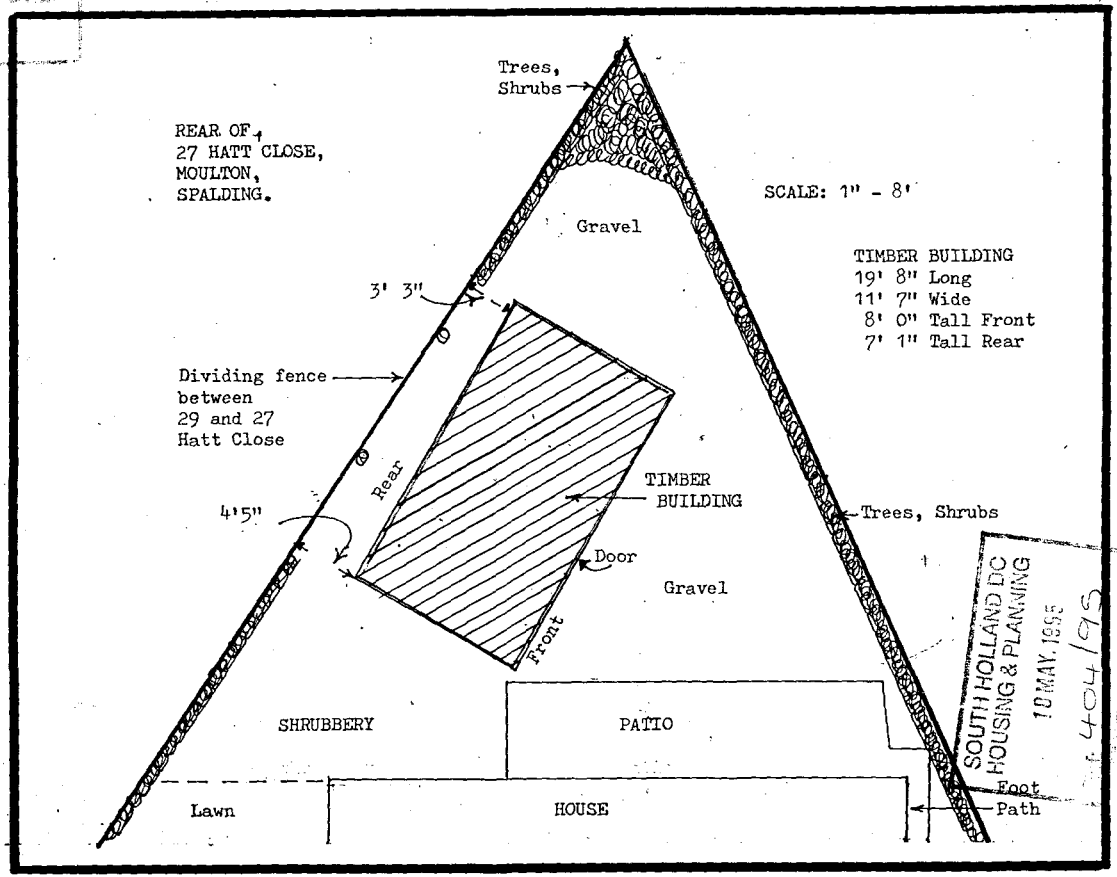
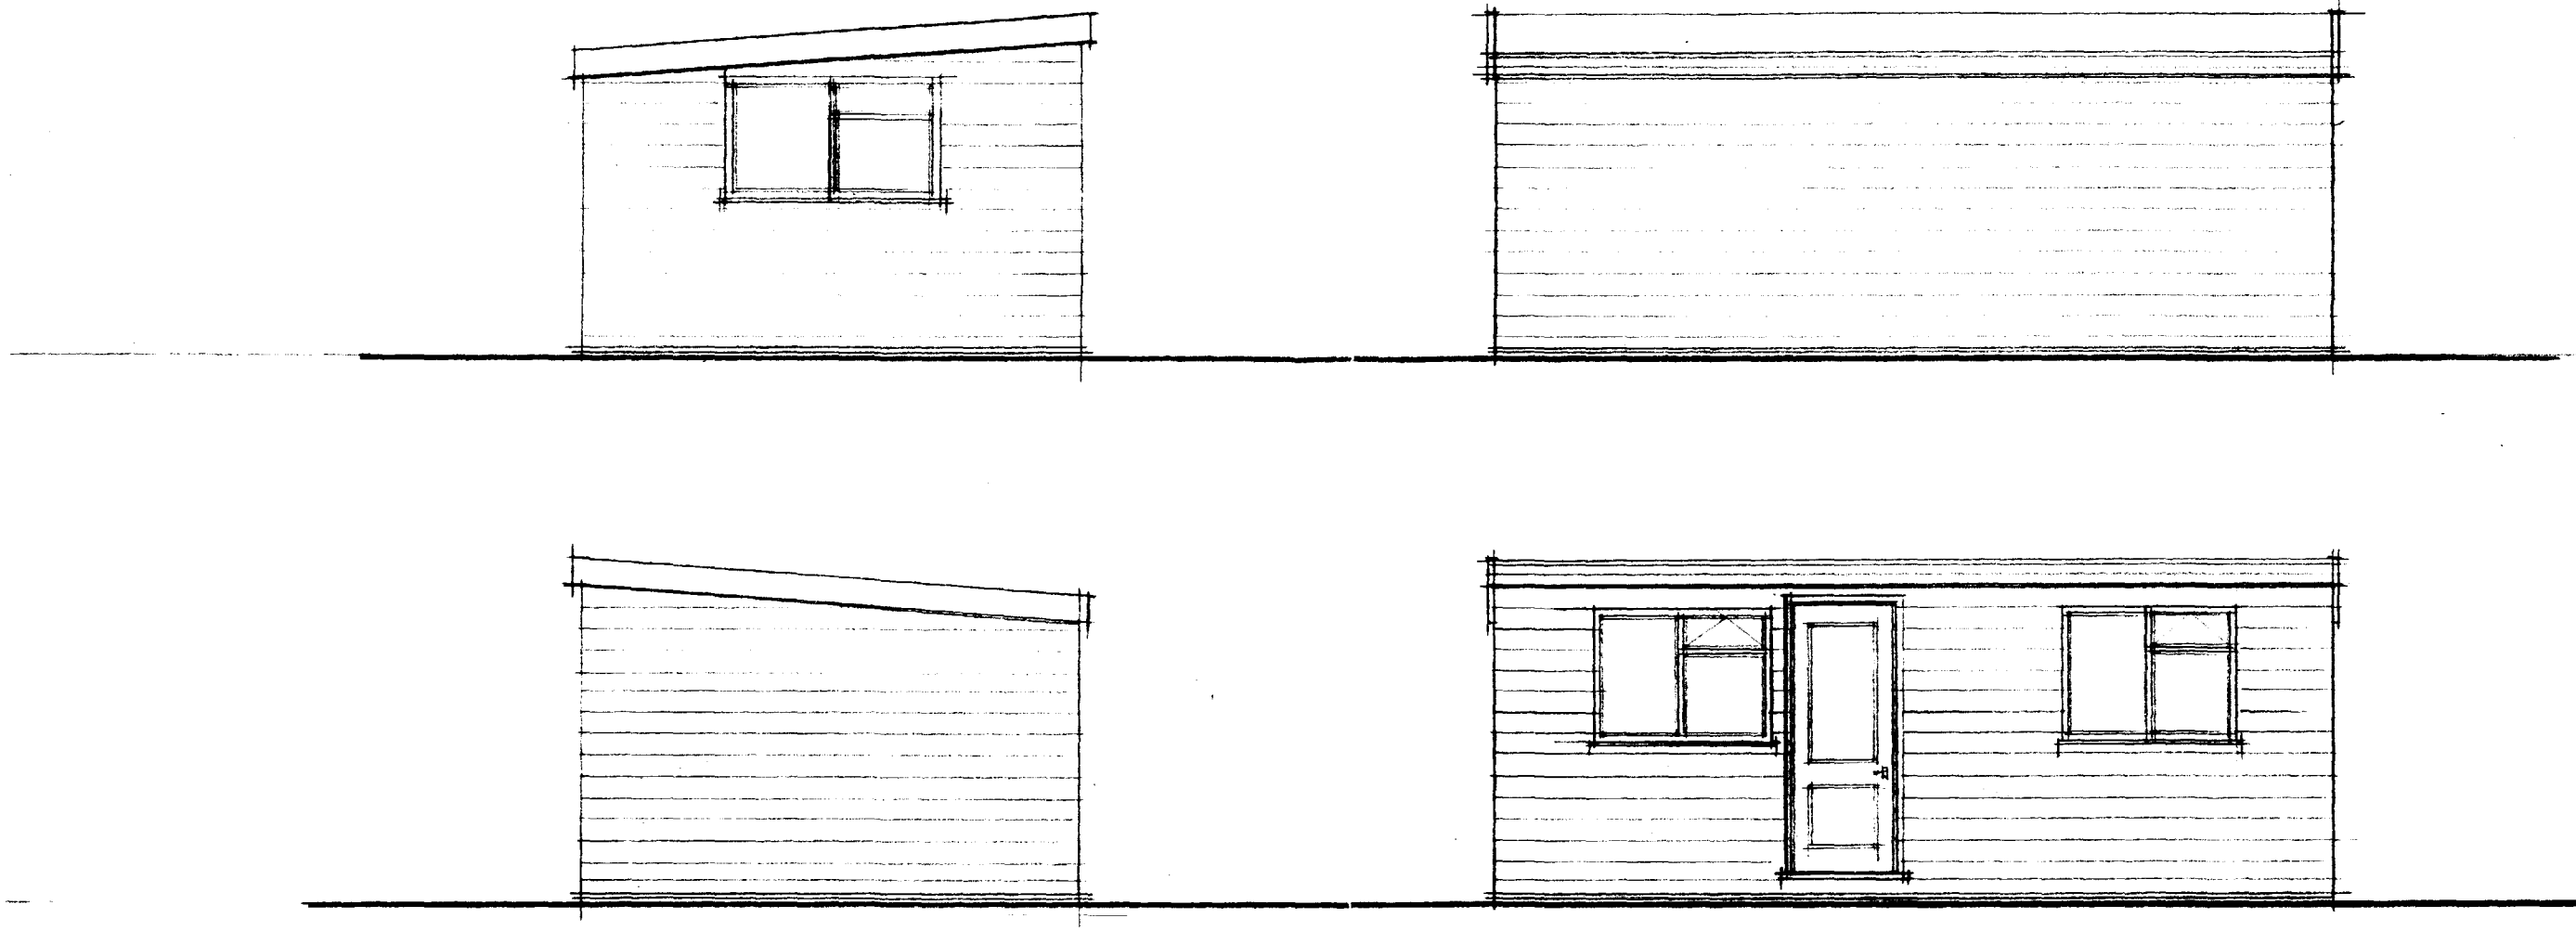
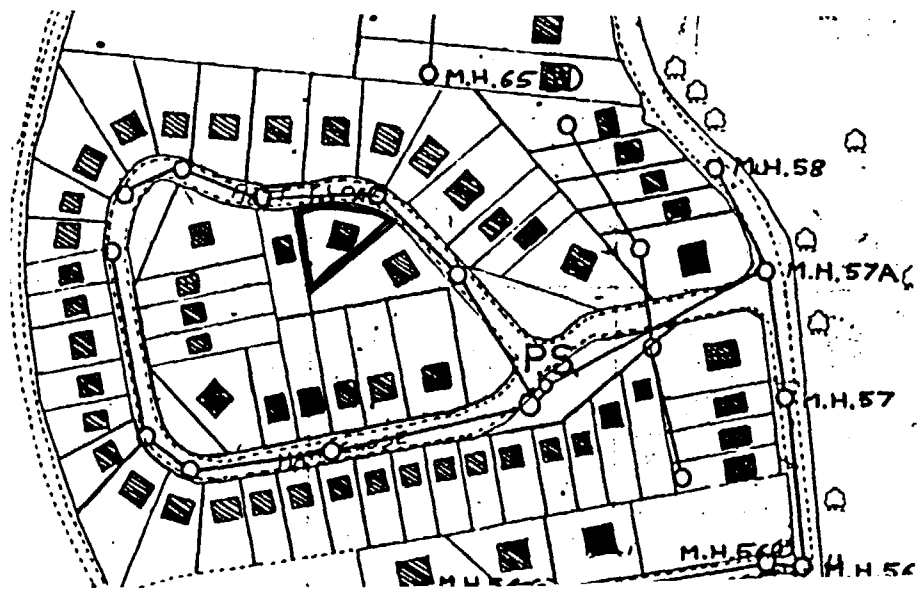
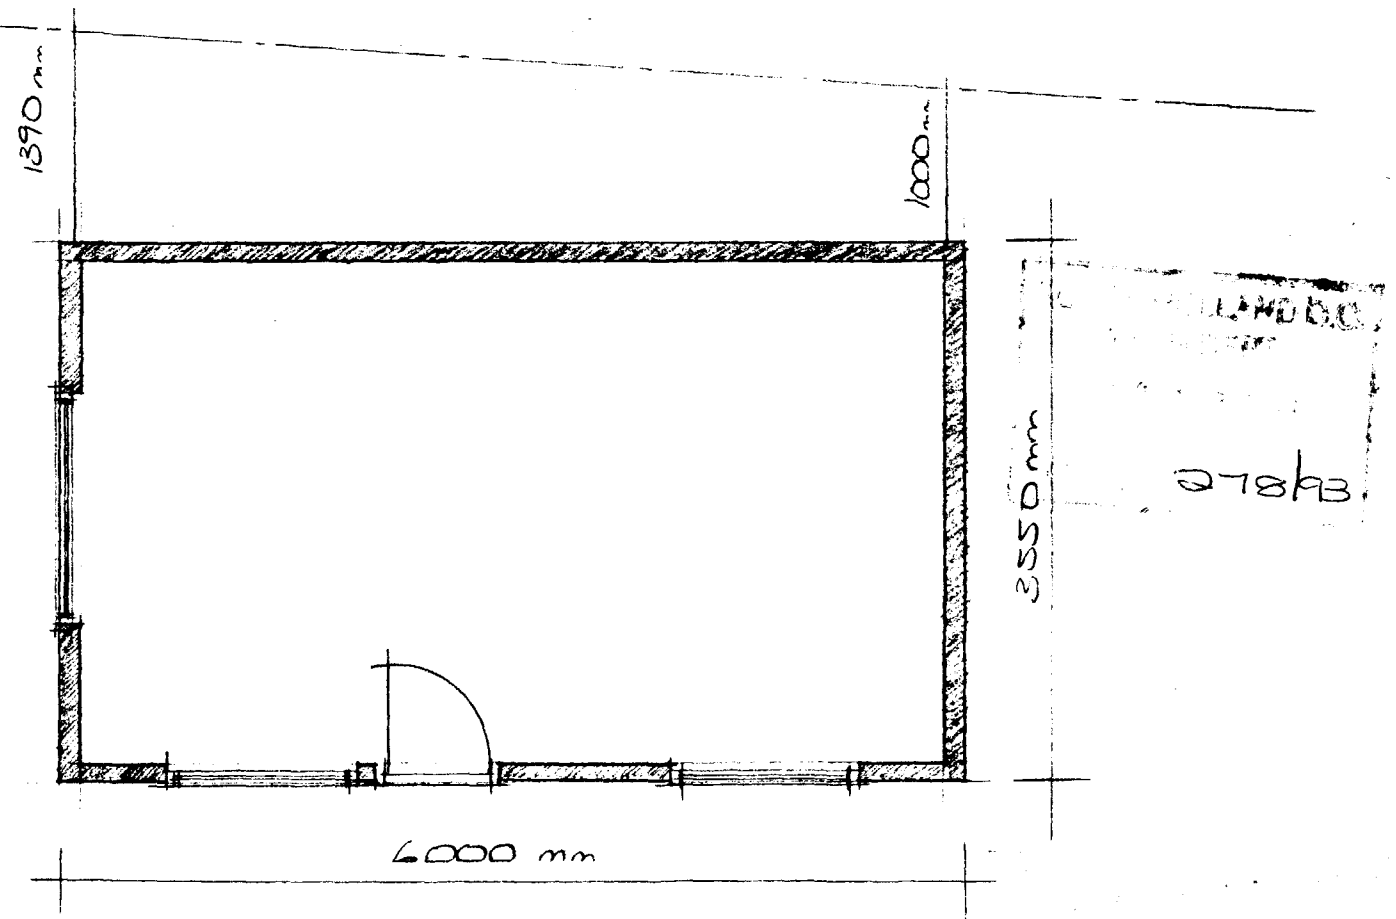

Trees,
Shrubs
REAR OF,
27 HATT CLOSE,
MOULTON,
SPALDING.
SCALE: 1" - 8'
Gravel
TIMBER BUILDING
19' 8" Long
11' 7" Wide
8' 0" Tall Front
7' 1" Tall Rear
3' 3"
Dividing fence
between
29 and 27
Hatt Close
Rear
TIMBER
BUILDING
Trees, Shrubs
4'5"
Door
Gravel
Front
SHRUBBERY
PATIO
Lawn
HOUSE
Foot
Path
SOUTH HOLLAND DC
HOUSING & PLANNING
10 MAY 1995
404/95





WOODEN SHED FOR OFFICE USE AT :
27, HATT CLOSE, MOULTON, SPALDING, LINCS.
FOR MR & MRS SPENCER.



FLOOR PLAN 1:50