
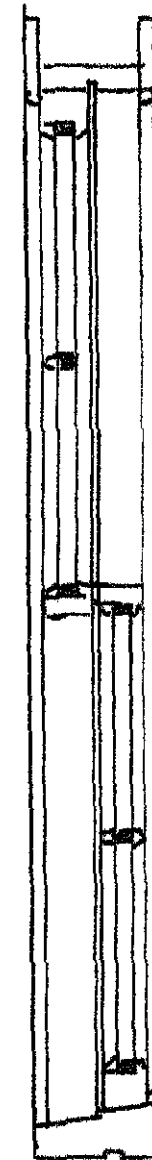


SECTION B:B.

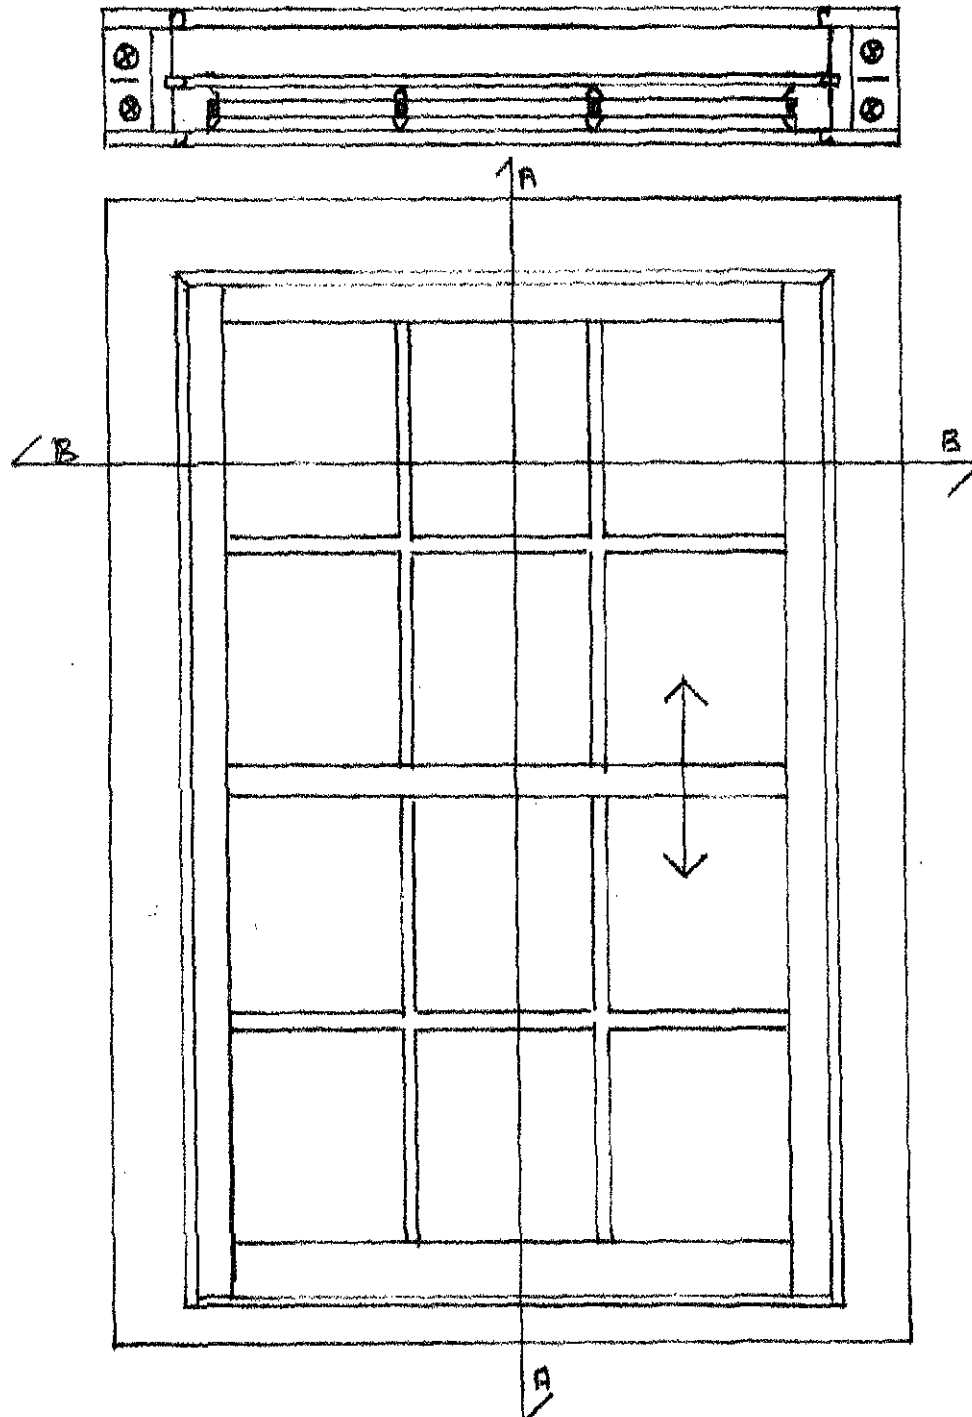

SECTION V

TYPICAL DESIGN FOR
REPLACEMENT SLIDING
SASH WINDOWS FOR
2-6 HIGH ST
MOULTON, LINES
PER 6NL.






SHDC
Planning & Development
- 5 JUN 2009
Ref: 0415/09

**DETERMINED
PLAN**

1:10

J. T. WARD. 01466
MARTIN WARD

PBX FRAME

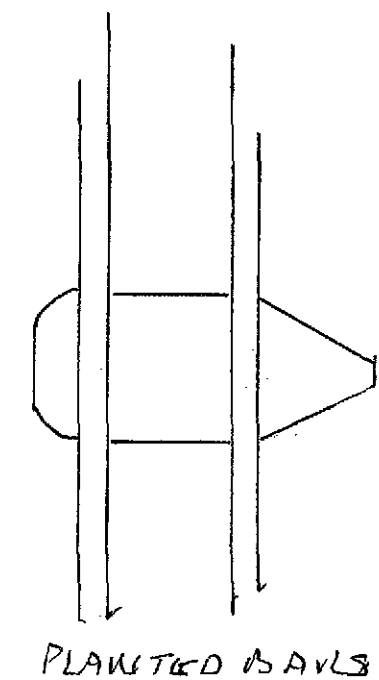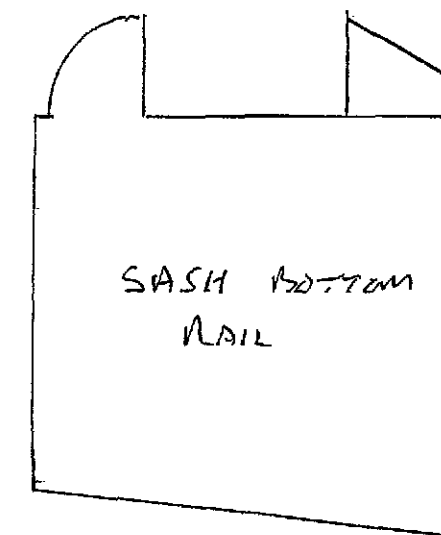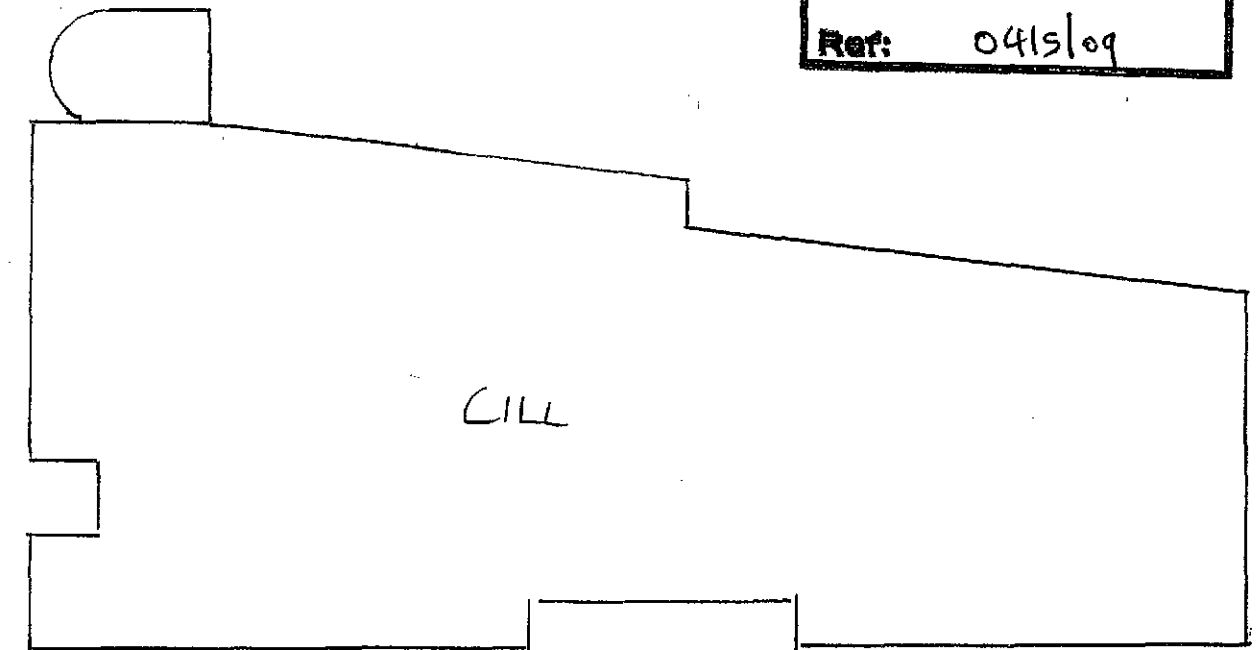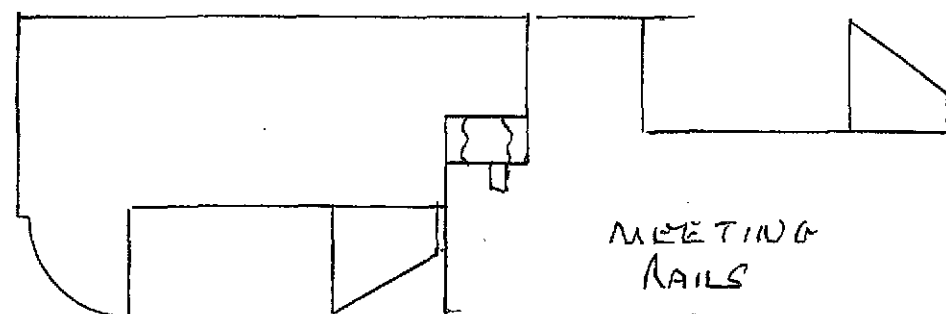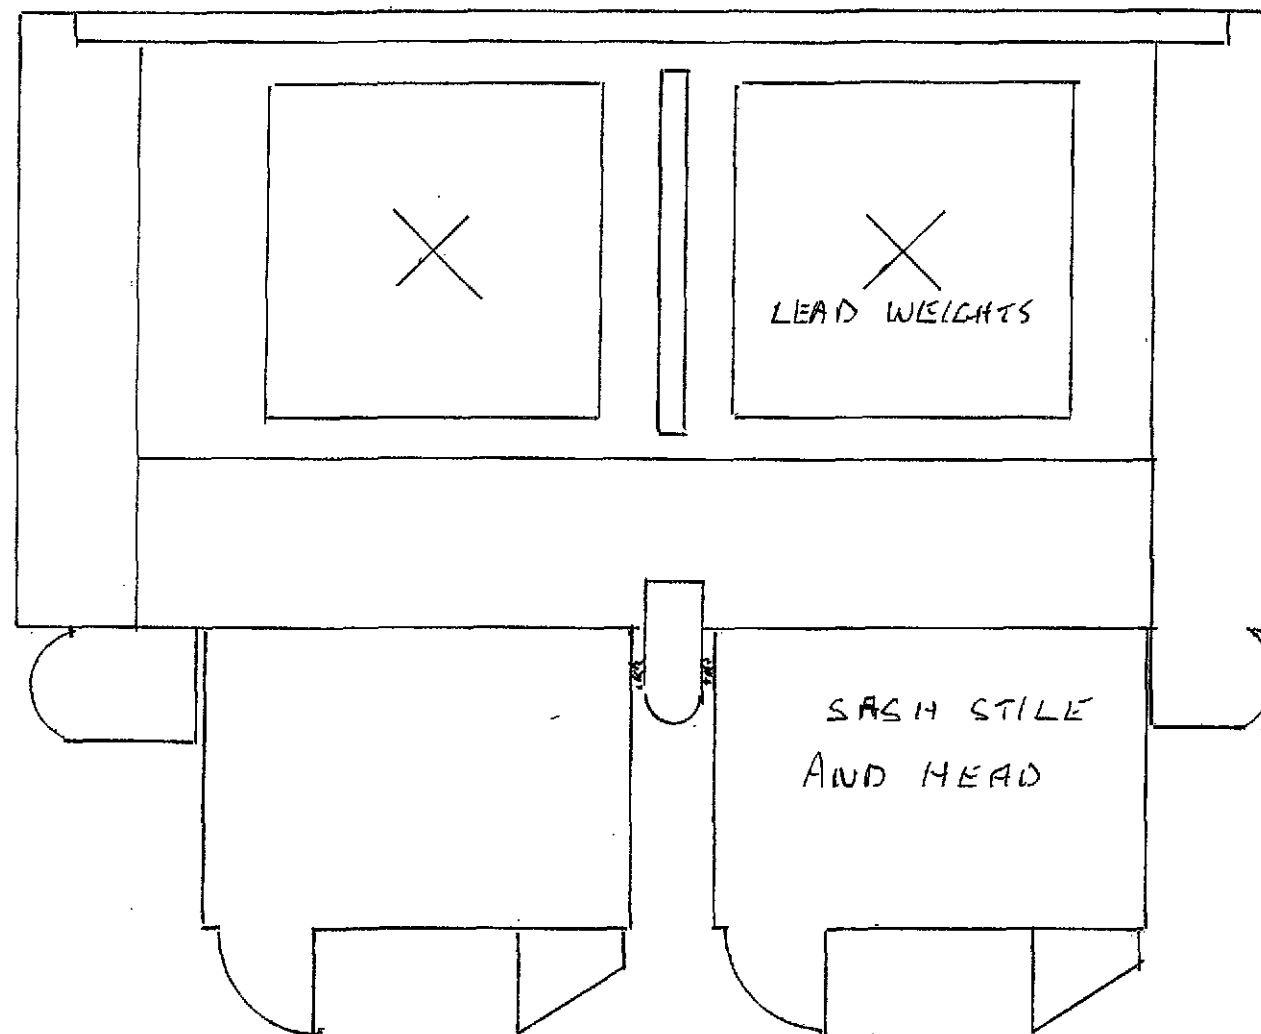

DETAILS OF WINDOW COMPONENTS
FOR MR N TEEUW. 2-6 HIGH ST
MOULTON

**DETERMINED
PLAN**