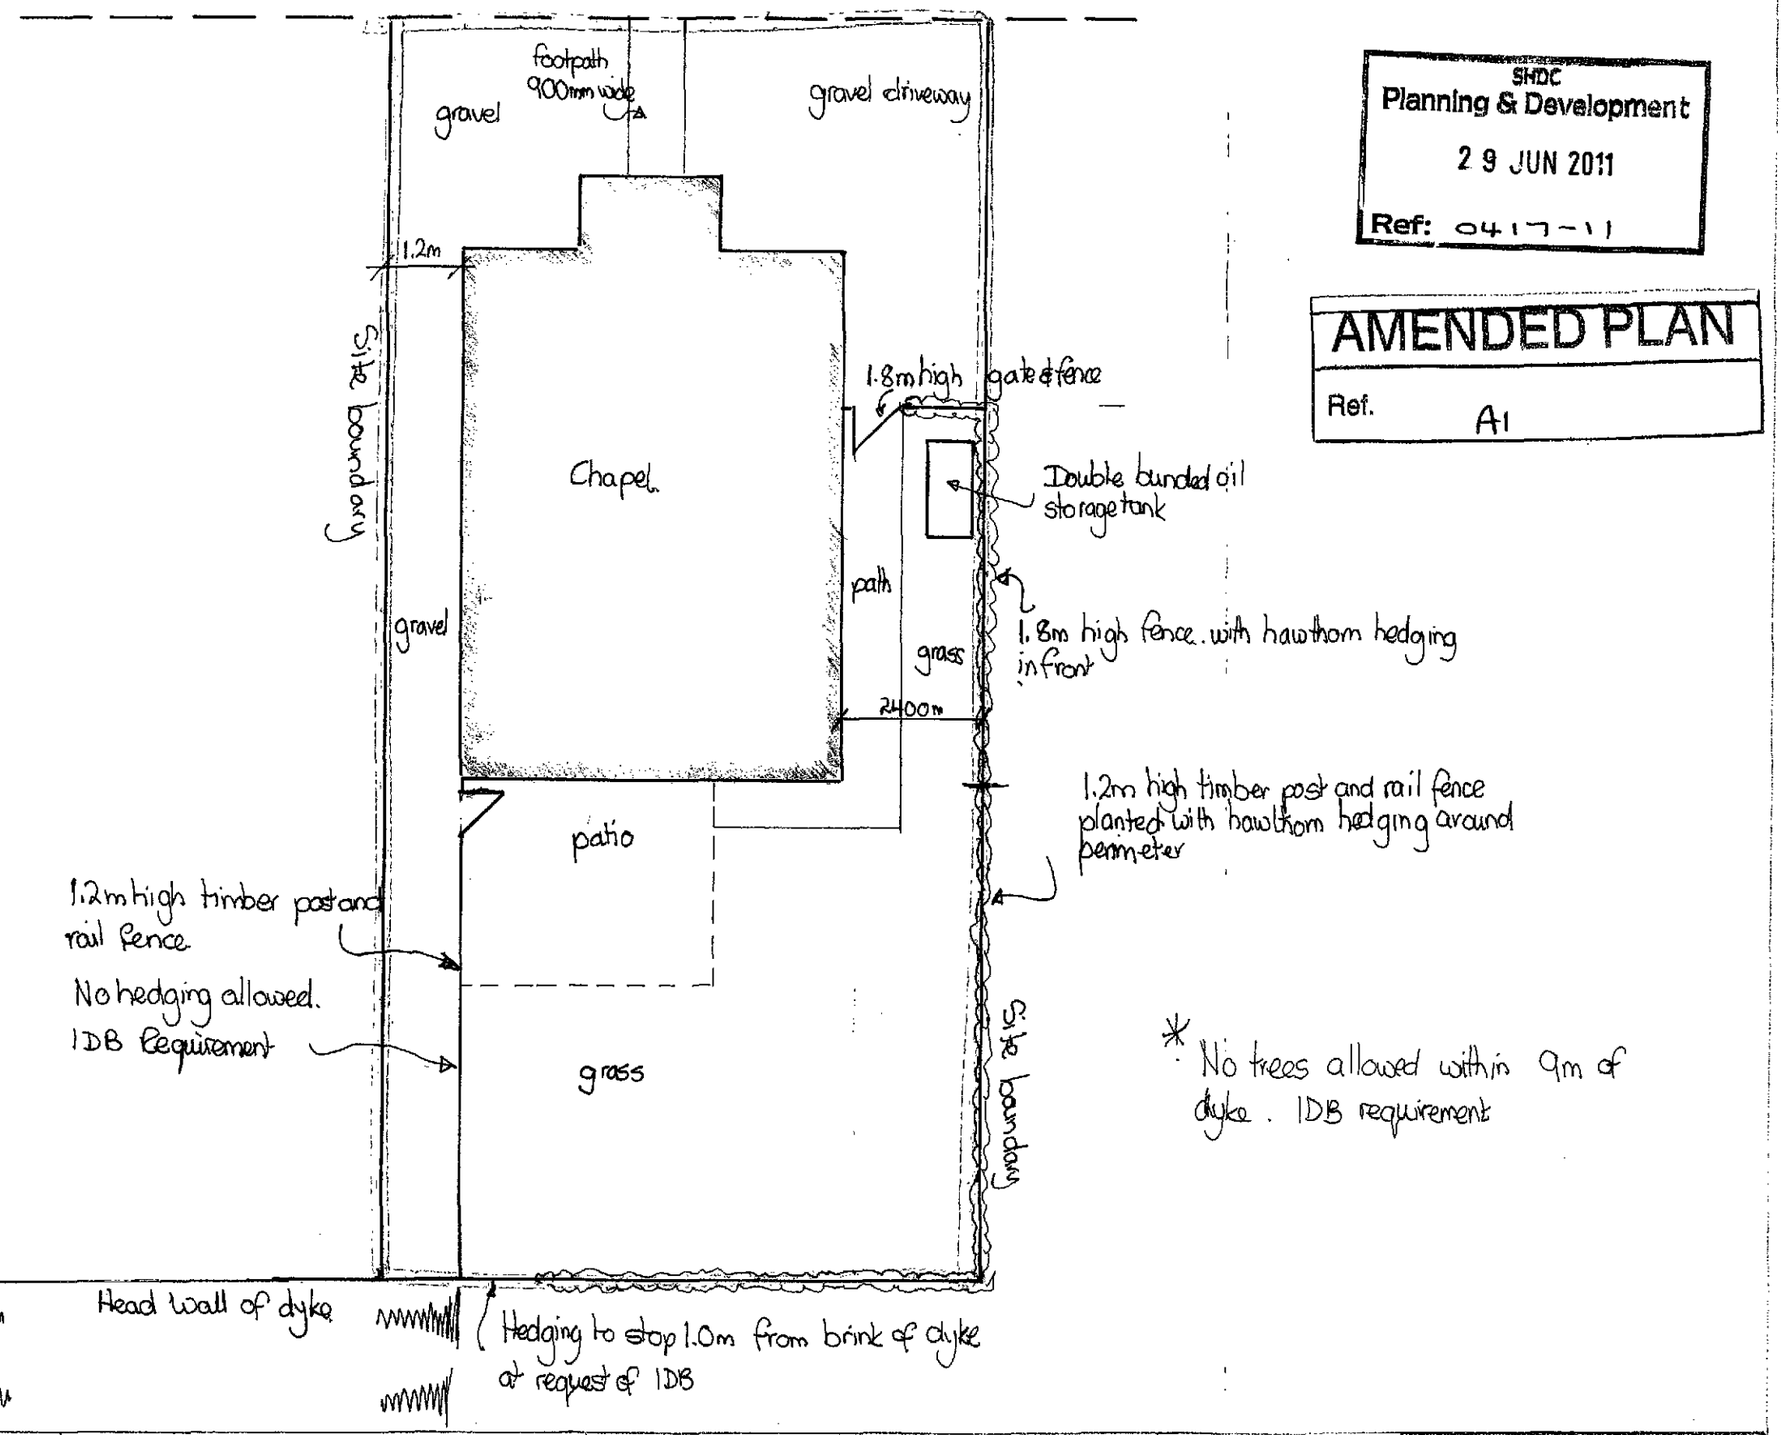



SHDC
Planning & Development
29 JUN 2011
Ref: 0417-11

AMENDED PLAN
Ref. A1

NOTES:

All dimensions must be checked on site and not scaled from this drawing.

Client: MR A SHARP

Job Title: CONVESION OF CHAPEL
Red Cow Drove
Moulton Marsh
Spalding PE12 6LW

Scale: 1:100

Drawn by: MR Dann

Date: June 2011

Drawing Title: BLOCK PLAN

Drg No.: 004

Rev: B

A PRODUCT OF THE UNO RANGE - ARCHITECT CAT. No. 7313

420x297mm A3