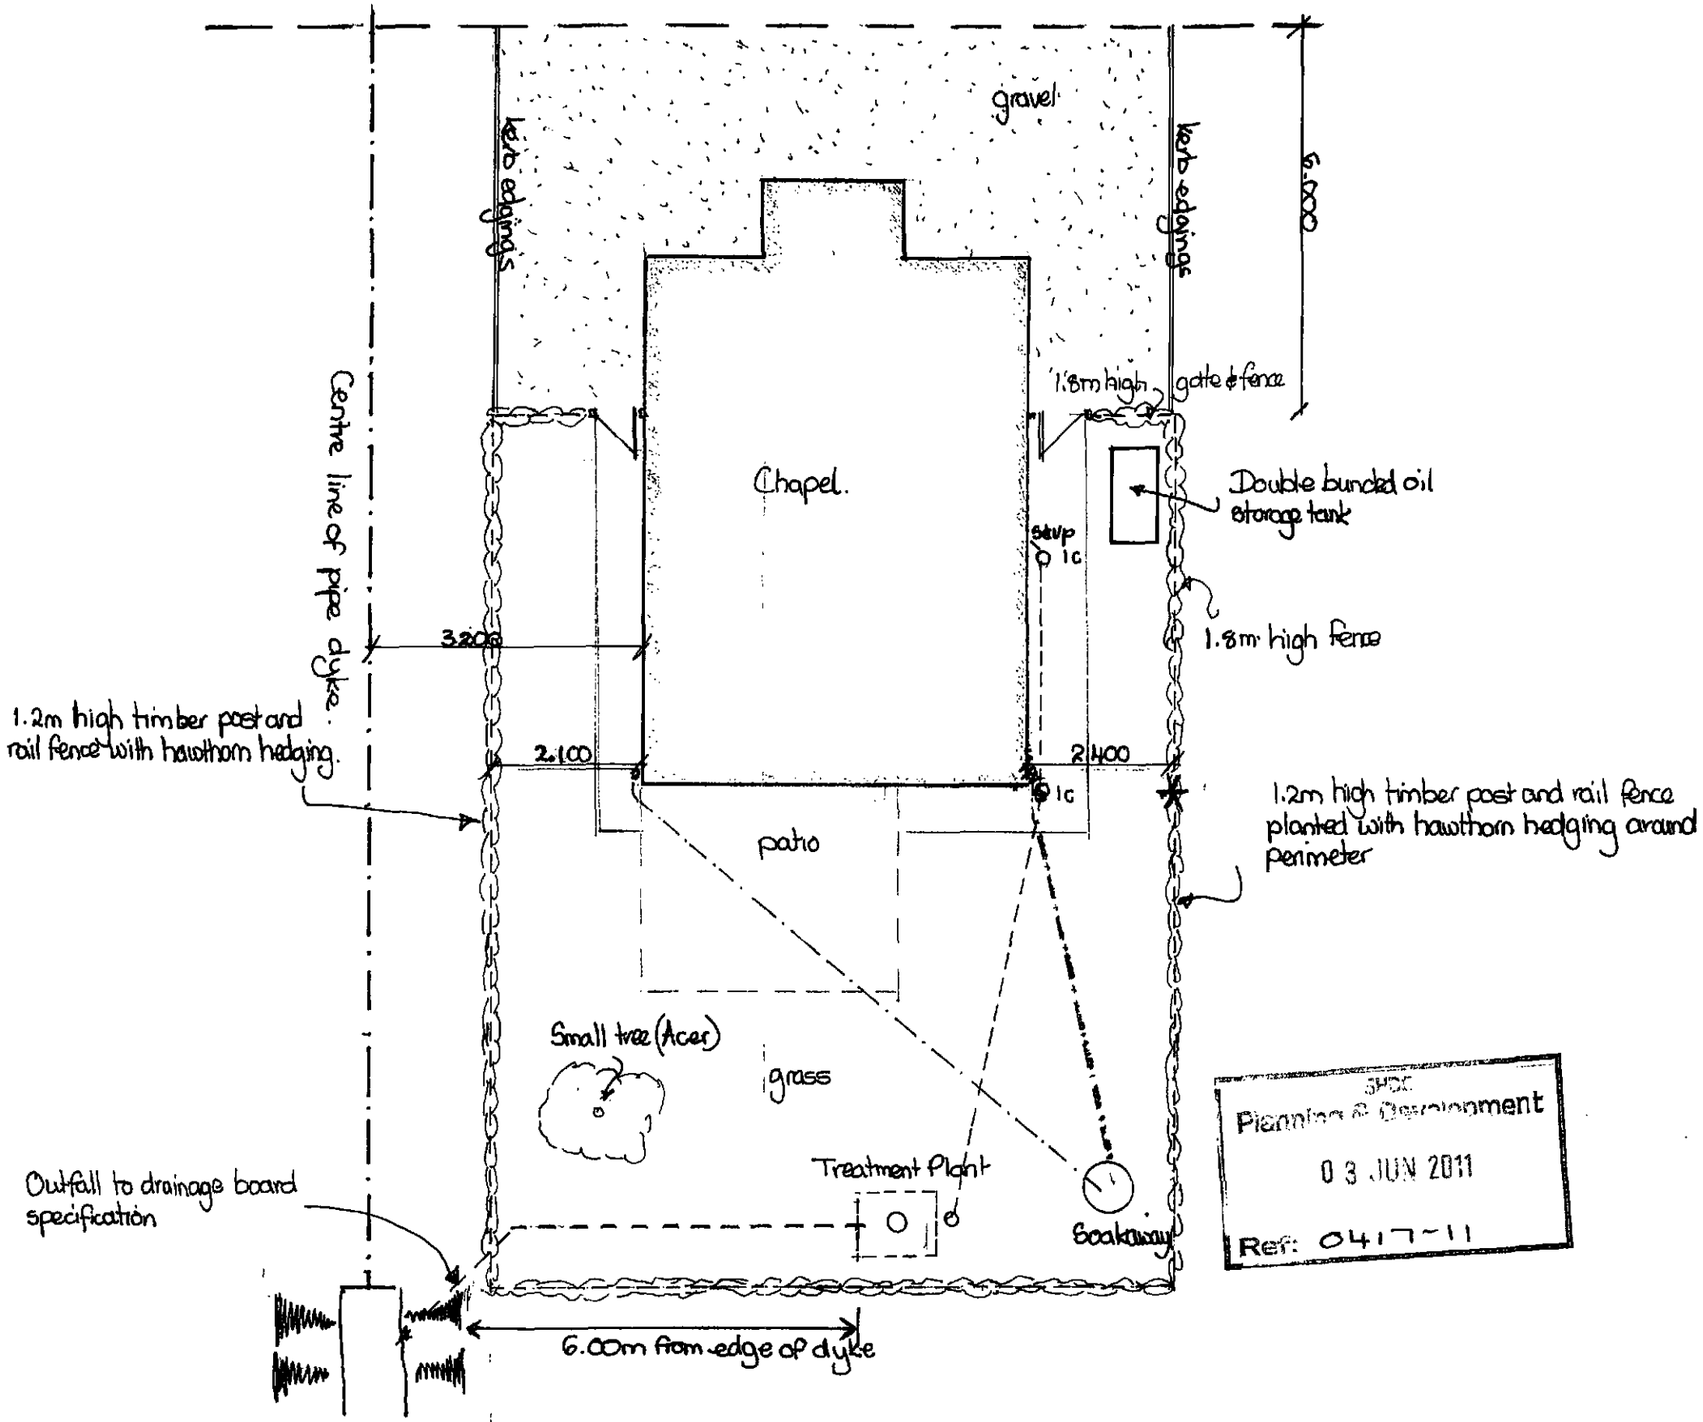


	NOTES: All dimensions must be checked on site and not scaled from this drawing.	Client: MR A SHARP	Scale: 1:100	Drawing Title: BLOCK PLAN
		Job Title: CONVERSION OF CHAPEL, Red Cow Drove, Moulton Marsh, Spalding PE12 6LW	Drawn by	Drg No.: 004 / Rev
			Date: MAY 2011	

A PRODUCT OF THE UNO RANGE - ARCHITECT CAT. No. 7313

420x297mm A3