

© Shayne Andrews Design And Architecture Ltd.
All Rights Reserved.
This Drawing And The Design It Represents Are The Property Of Shayne Andrews Design And Architecture Ltd. And Are Protected By Copyright. It May Not Be Reproduced, Copied, Or Used In Whole Or In Part For Any Purpose Other Than That For Which It Was Issued, Without Prior Written Consent. The Drawing Must Not Be Scaled. All Dimensions Are To Be Verified On Site.

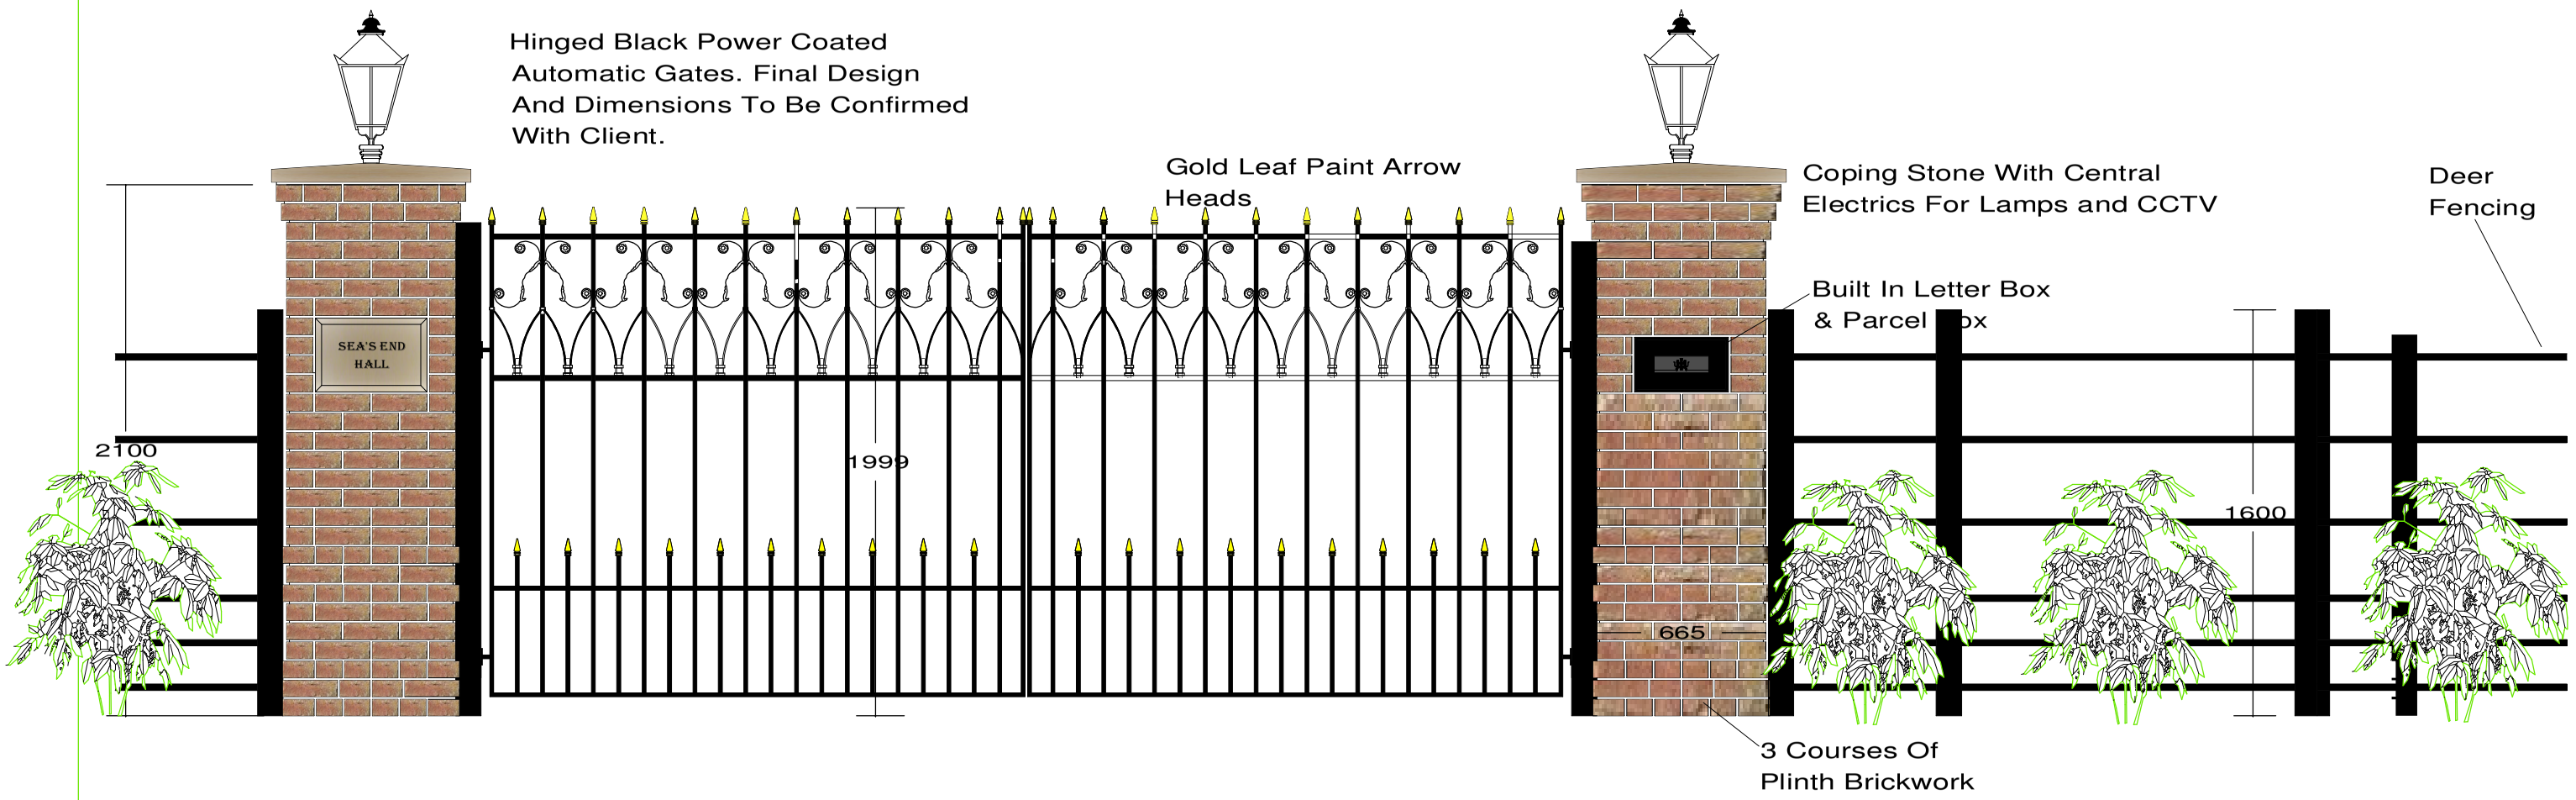

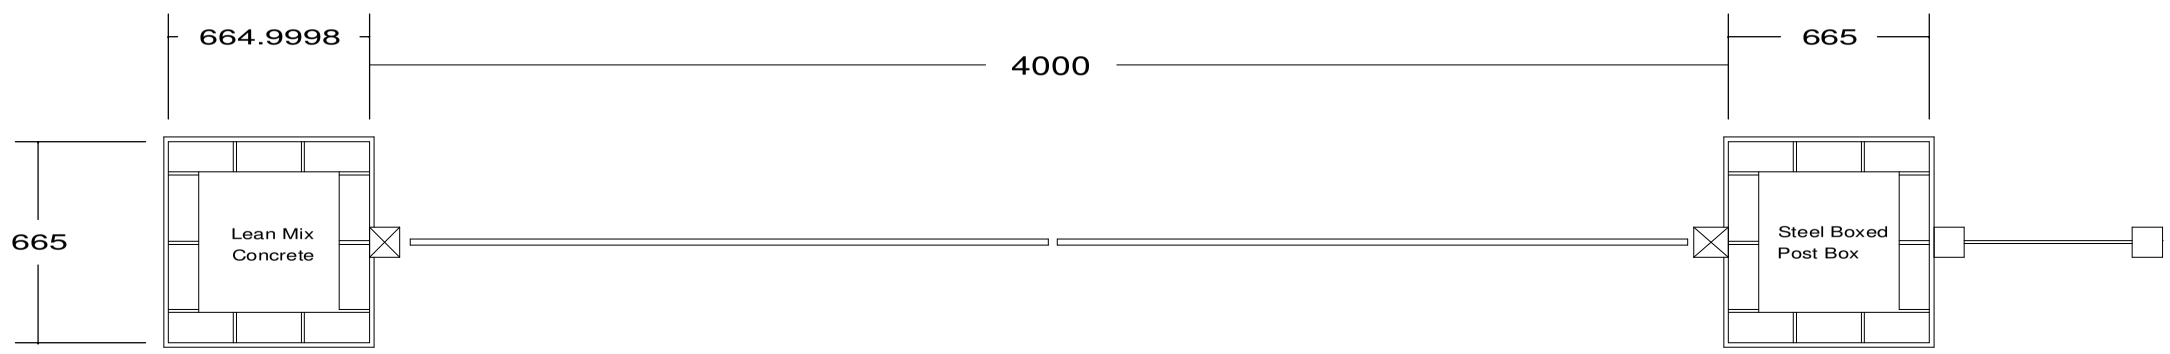

Typical Post Box
Style, To Be Confirmed

SCALE 1:200 (0 – 10)

DRAWING TITLE. Proposed Drive Way Gates- Railings	CONTRACT SEAS END HALL, MOULTON SEAS END END SPALDING For Mr M JARRETT	SCALE 1:25 / DATE APR 2024 / DRAWN BY. S.Andrews JOB No. SA/PM/G/23 / PLOT No. / SHEET PP-PGR-02 / REV	Tel: M: 07713203441 E-Mail shayne@designandarchitectureltd.co.uk

ShayneAndrews@DesignAndArchitectureLtd.co.uk
Registered address:10U High Street, Market Deeping, PE6 8EE