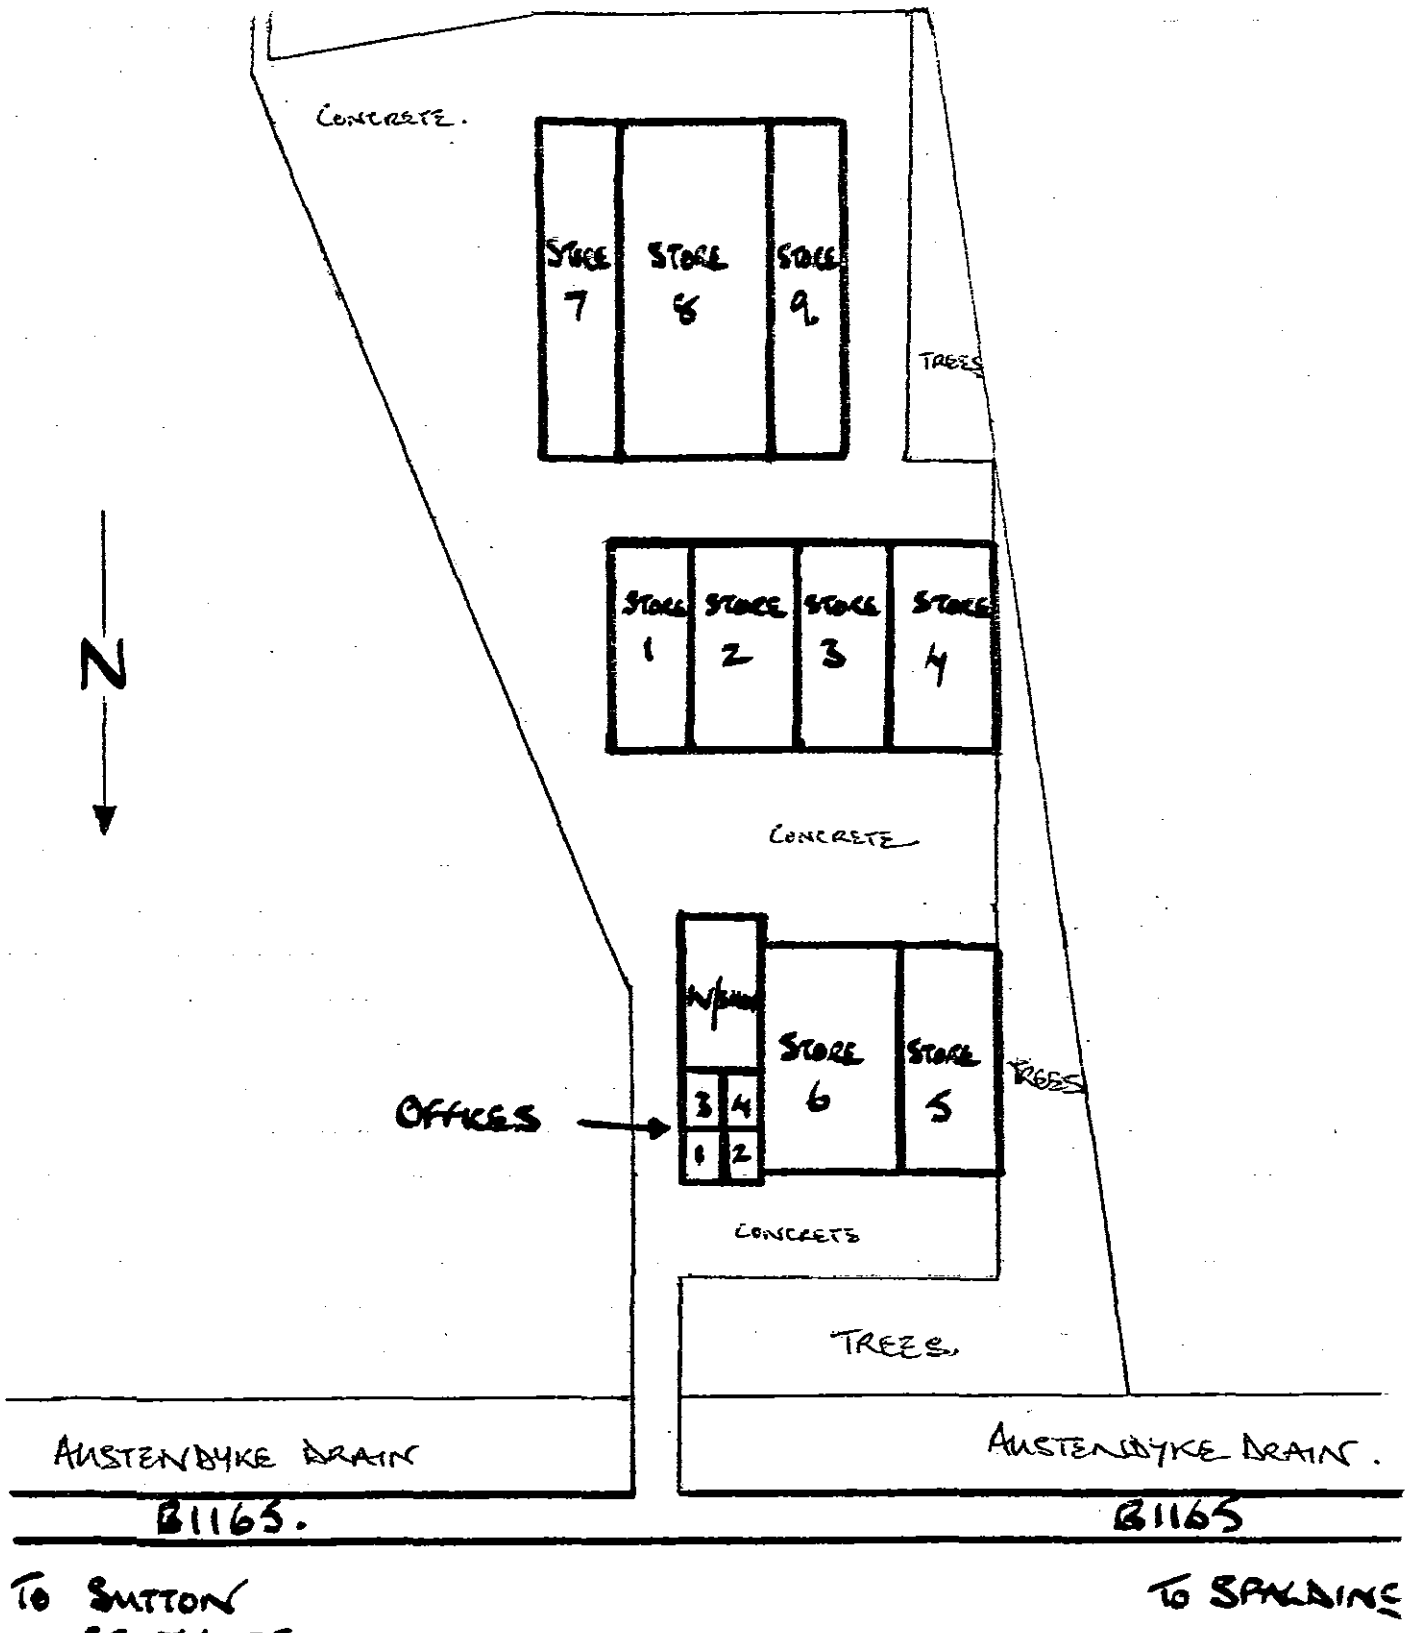

CONCRETE.
STORE 7
STORE 8
STORE 9.
TREES
N
STORE 1
STORE 2
STORE 3
STORE 4
CONCRETE
W/Room
STORE 6
STORE 5
TREES
OFFICES
3
4
1
2
CONCRETE
TREES.
AUSTENDYKE DRAIN
AUSTENDYKE DRAIN.
B1165.
B1165
TO SUTTON ST. JAMES.
TO SPALDING

NOV 03