

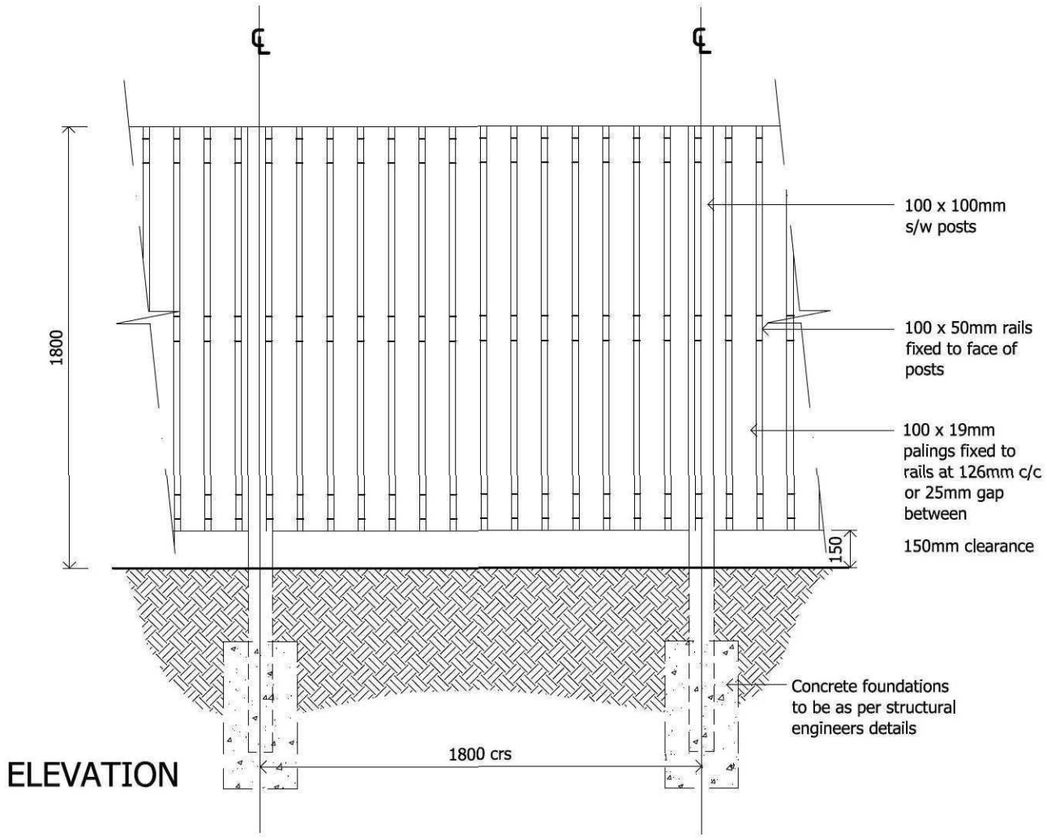


ELEVATION

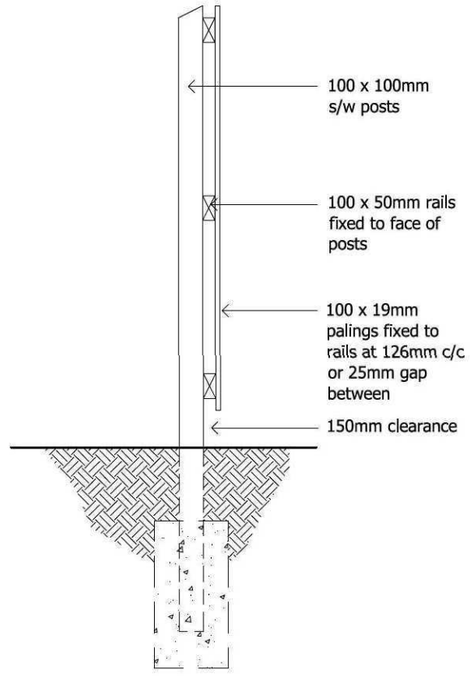

SECTION

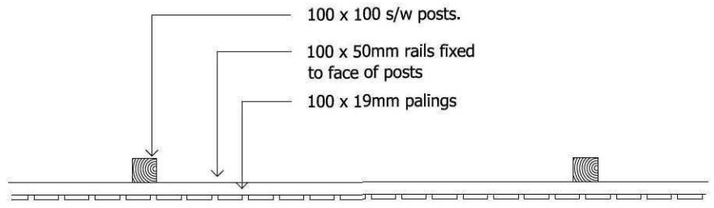

PLAN

All timber to be treated sawn softwood prepared to receive specified stain to approved tint.

Notes

Rev	Date	By	Details

TWIGDEN
Homes

Lysander House
Tempsford Hall
Sandy
Bedfordshire
SG19 2BD
Tel: 01767 642500 Fax: 01767 642628
Twigden Homes Ltd is a Kier Homes Ltd Company

Project: STANDARD DETAIL

Drawing:
1800mm High
Single Hit and Miss Fence

Drawing File Location:
E:\CAD Drawings\Standard Detail Pack\Part 6

Drawn by:	Date:
CDG	12.02.08
Scale: 1:25 @ A3	COINS code: ——

This drawing is © copyright protected.
All dimensions to be checked on site.
Any discrepancies to be reported to the Architect immediately.
This drawing should not be scaled.

Drawing no: 06-STD-EXT-46
Revision: -