
SPECIFICATION
Forestry Commission Practice note 8.
All native species should be of local stock. Native trees and shrubs certified as British Native plant stock.
All planting stock should comply with the Horticultural Trade Association National Plant specification.
All planting preparation, handling, planting & maintenance should be in accordance with CPSE Code for Handling and Establishing plants.
All trees and shrubs to comply with BS 3936 Part 1 1992, planted to BS 4043:1989 and BS 4428:1989.
All works generally, to comply with the written Soft Landscape Specification.
Topsoil incorporated into planting beds to be gently mounded towards the centre of each bed to allow for settlement.
On completion of planting the whole area of the shrub bed shall be mulched with 75mm consolidated thickness of medium textured decorative grade natural pine bark having first been prepared in accordance with the specification.

NOTE: ALL EXISTING TREES AND HEDGES TO BE PROTECTED IN ACCORDANCE WITH BS 5837:2005 FOR THE DURATION OF THE CONSTRUCTION PERIOD.

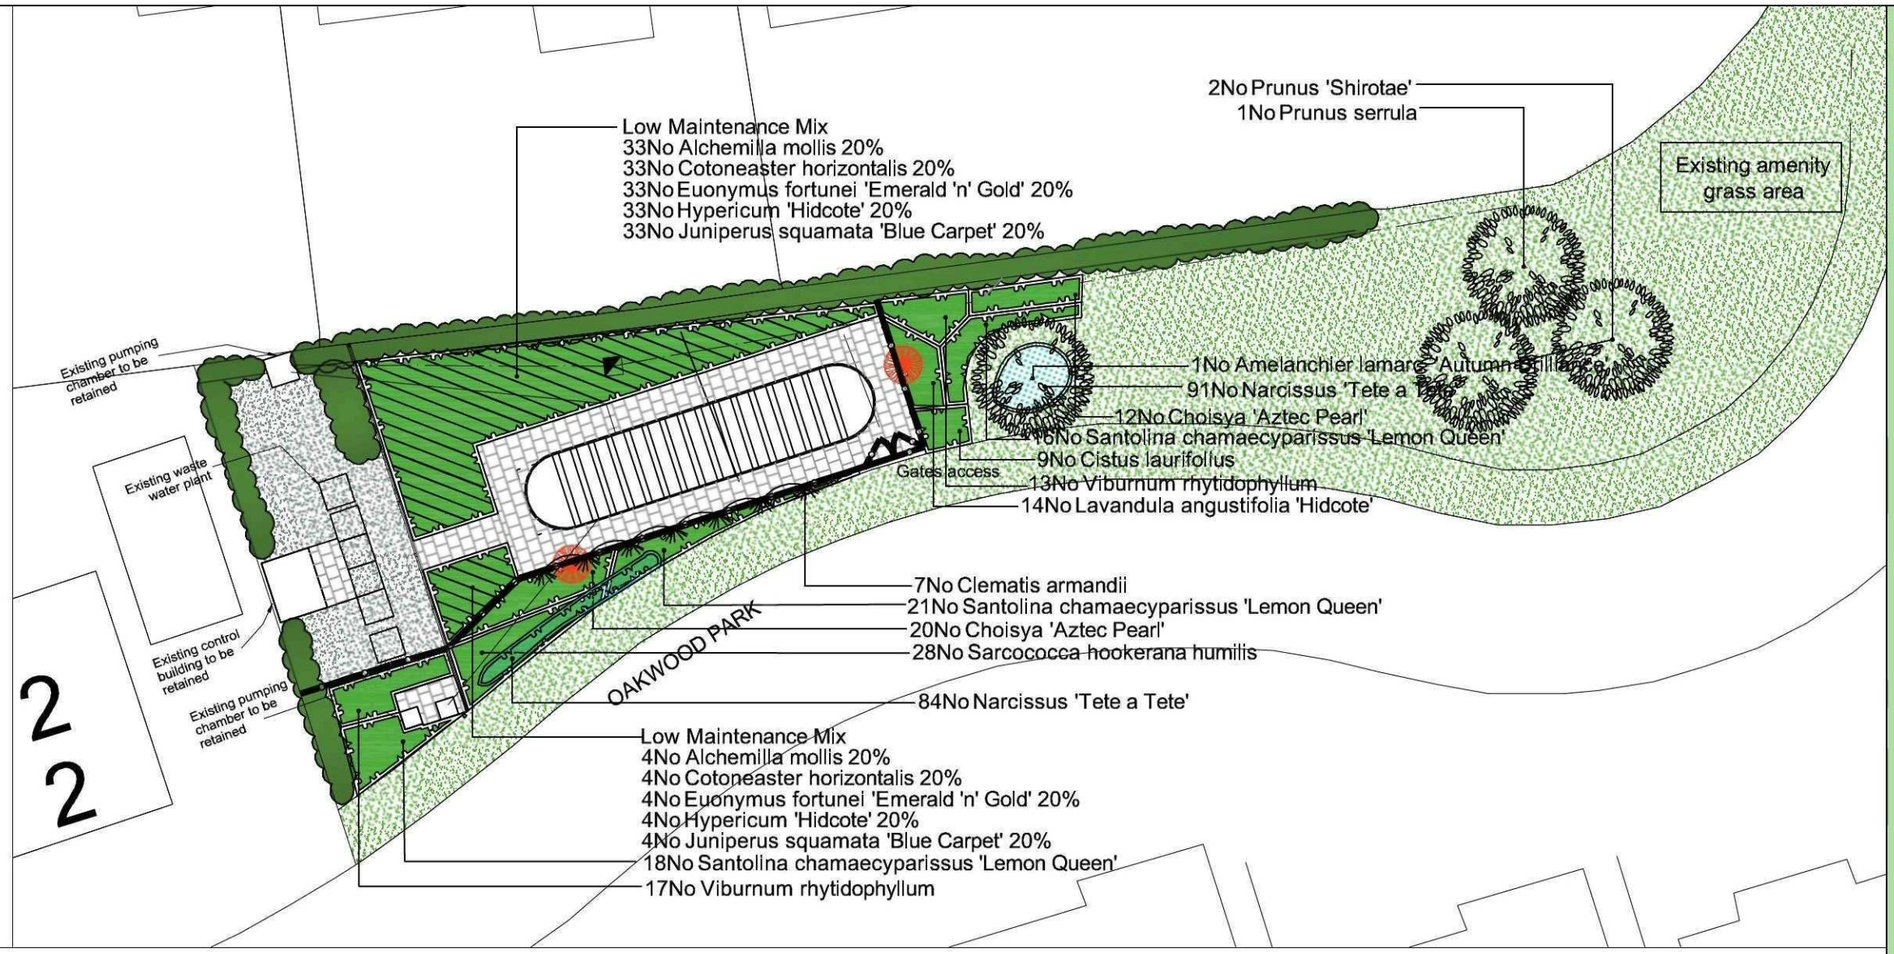

Trees

Species Name	Girth	Height	Density	Specification	No.
Amelanchier lamarc. 'Autumn Brilliance'	6-8cm	250-300cm	Counted	Light Standard :Clear Stem 150-175 :2x :B	1No
Prunus serrula	12-14cm	350-425cm	Counted	Heavy Standard :Clear Stem 175-200 :3x	1No
Prunus 'Shirotae'	12-14cm	350-425cm	Counted	Heavy Standard :Clear Stem 175-200 :3x :RB	2No

NORTH

Conifers

Species Name	Height	Pot Size	Specification	Density	No.
Juniperus squamata 'Blue Carpet'	30-40cm	3L	Bushy :C	4/m²	37No

Shrubs

Species Name	Height	Pot Size	Specification	Density	No.
Choisya 'Aztec Pearl'	30-40cm	3L	Bushy :C	4/m²	32No
Cistus laurifolius	30-40cm	3L	Bushy :C	4/m²	9No
Cotoneaster horizontalis	30-40cm	3L	Branched :C	4/m²	37No
Euonymus fortunei 'Emerald 'n' Gold'		3L	Bushy :C	4/m²	37No
Hypericum 'Hidcote'	40-60cm	3L	Bushy :C	4/m²	37No
Lavandula angustifolia 'Hidcote'	30-40cm	3L	Bushy :C	4/m²	14No
Santolina chamaecyparissus 'Lemon Queen'	20-30cm	3L	Bushy :C	4/m²	55No
Sarcococca hookerana humilis	20-30cm	3L	Bushy :C	4/m²	28No
Viburnum rhytidophyllum	40-60cm	3L	Branched :C	4/m²	30No

Climbers

Species Name	Height	Pot Size	Specification	Density	No.
Clematis armandii	80-100cm	10L	Several Shoots :Caned	Counted	7No

Herbaceous

Species Name	Height	Pot Size	Specification	Density	No.
Alchemilla mollis		1-1.5L	C	4/m²	37No

Bulbs

Species Name	Specification	Density	No.
Narcissus 'Tete a Tete'	Grade 6/7: To be planted amongst shrub beds	20/m²	175No

Legend

- Existing vegetation to be retained and protected during construction
- Existing trees to be removed
- Proposed small tree planting to receive short double staking with expandable rubber tree ties and irrigation tubing to root system
- Proposed shrub planting to have plants evenly spaced throughout area and 75mm consolidated thickness bark mulch applied immediately after planting with a weed suppressing geotextile membrane under mulch
- Proposed shrub mixes to be planted in groups of 5-7no of the same species and herbaceous species to spread evenly throughout the bed
- Proposed climbers to be trained up fencing on 1.8m x 0.9m wooden fan trellis. Supplied by Jarrett Fencing 01438 880209 or similar and approved
- Proposed locally sourced consolidated gravel with a weed suppressing geotextile membrane
- Proposed Saxon paving slabs 450x450mm in natural colour supplied from Marshalls 0845 8205000 or similar and approved
- Proposed 1.8m hit and miss timber fencing and gated access- with gates to match, 2 x 1m wide supplied by Jackson Fencing 0800 4082234 or similar an approved
- Proposed bulb planting to be planted in the autumn a depth 3x their size

Oakwood Park, Moulton Seas End

Landscape Proposals

ACD
Ecology
Arboriculture
Landscape Architecture

ACD Landscape Architects, The Old Byre, Rectory Farm Business Centre, Grange Lane, Molesworth, Wilts, SN15 0RS.
Tel: 01666 825666 Fax: 01666 825669

ACD Arboriculture, Surrey Hills, Milford, Godalming, Surrey, GU8 5BY
Tel: 01483 429774 Fax: 01483 429886

ACD Landscape Architects (Northern), 9 Park Street, Congleton, Cheshire, CW12 3EY
Tel: 01260 296641 Fax: 01260 296642

ACD Landscape Architects (Southampton), Lake Copse, Hursley, Winchester, Hants, SO21 2LD
Tel: 02380 261715 Fax: 02380 276976

client Allison Homes Eastern
scheme Replacement waste water treatment plant, Oakwood Park, Moulton Seas End
drawing Landscape Proposals
scale 1:200@A3 date June '08
drawing no. ALL16712-10
drawn HCS checked JC

Rev	Date	Details	Drawn
E	12 5 11	Client comments following meeting	ALC
D	04 5 11	Client comments	ALC
C	21 4 11	Client comments	ALC
B	20 4 11	Revised layout and client comments	JC
A	11 7 08	Fence spec and add planting	JC