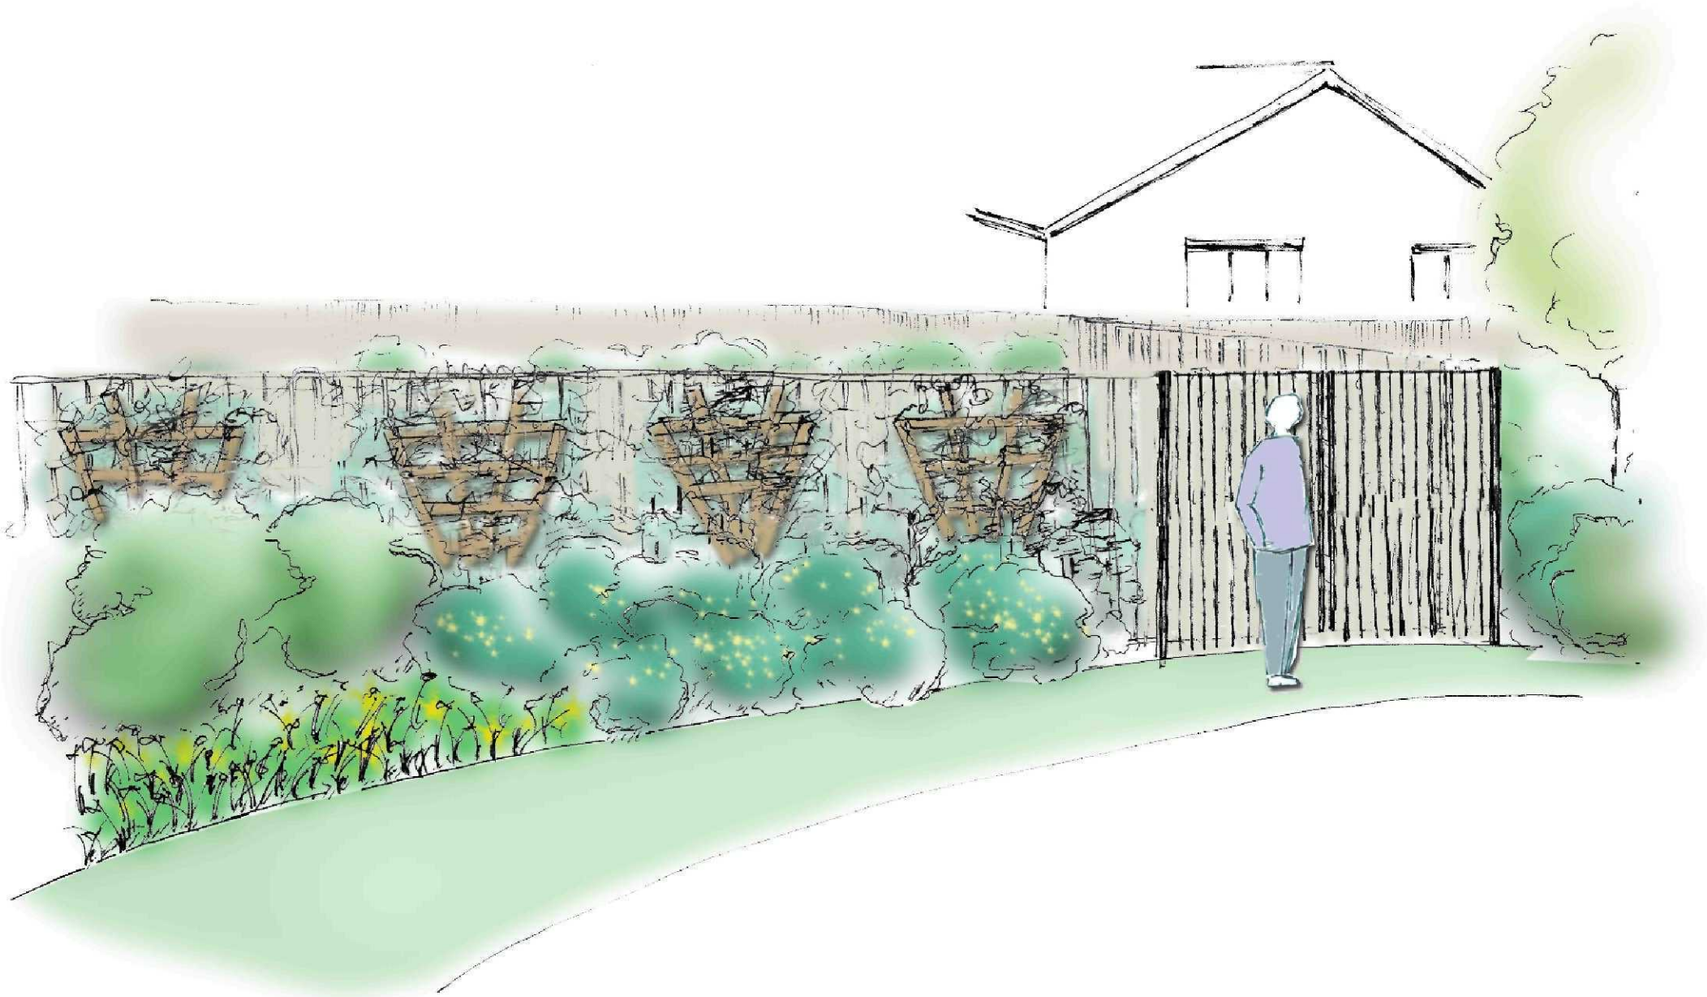


SPECIFICATION

Forestry Commission Practice note 8.

All native species should be of local stock. Native trees and shrubs certified as British Native plant stock.

All planting stock should comply with the Horticultural Trade Association National Plant specification.

All planting preparation, handling, planting & maintenance should be in accordance with CPSE Code for Handling and Establishing plants.

All trees and shrubs to comply with BS 3936 Part 1 1992, planted to BS 4043:1989 and BS 4428:1989.

All works generally, to comply with the written Soft Landscape Specification.

Topsoil incorporated into planting beds to be gently mounded towards the centre of each bed to allow for settlement.

On completion of planting the whole area of the shrub bed shall be mulched with 75mm consolidated thickness of medium textured decorative grade natural pine bark having first been prepared in accordance with the specification.

Free standing hedges shall have a 3 strand galvanised wire and tanalised softwood timber post fence, to BS 1722 Part 3:1973, erected along a line between the two rows of hedge plants.

All existing trees and hedges to be protected in accordance with BS5837:2005 for the duration of the construction period.

NOTE: DO NOT SCALE FROM DRAWING

Rev	Date	Details	Drawn
B	13.05.11	Client Comments following meeting	LD
A	06.05.11	Client Comments	ALC

ACD

Ecology
Arboriculture
Landscape Architecture

ACD Landscape Architects & ACD Ecology
The Old Byre, Rodbourne Rail Business Centre, Grange Lane, Malmesbury, Wilts, SN16 0ES
Tel: 01666 825646 Fax: 01666 824654

ACD Arboriculture
Tanners, Lower Street,Haslemere, Surrey, GU27 2PE
Tel: 01483 425714 Fax: 01428 641090

ACD Landscape Architects (Southampton)
The Hall, 4 New Street, Salisbury, SP1 2QJ
Tel: 01722 432603 Fax: 01722 432611

website:acdlandscape.co.uk

scheme: Replacement waste water treatment plan, Oakwood Park, Moulton Seas End
client: Allison Homes Eastern
drawing: Elevational sketch
date: May ' 11
scale: NTS A4
drawing no: ALL 16712 13
drawn: LD checked: JC

Copyright of ACD Landscape Architects Ltd. All rights described in Chapter IV of the Copyright, Designs and Patents Act 1988 have been generally asserted: 2010. Copyright of this plan remains with ACD until all fees have been paid in full.