


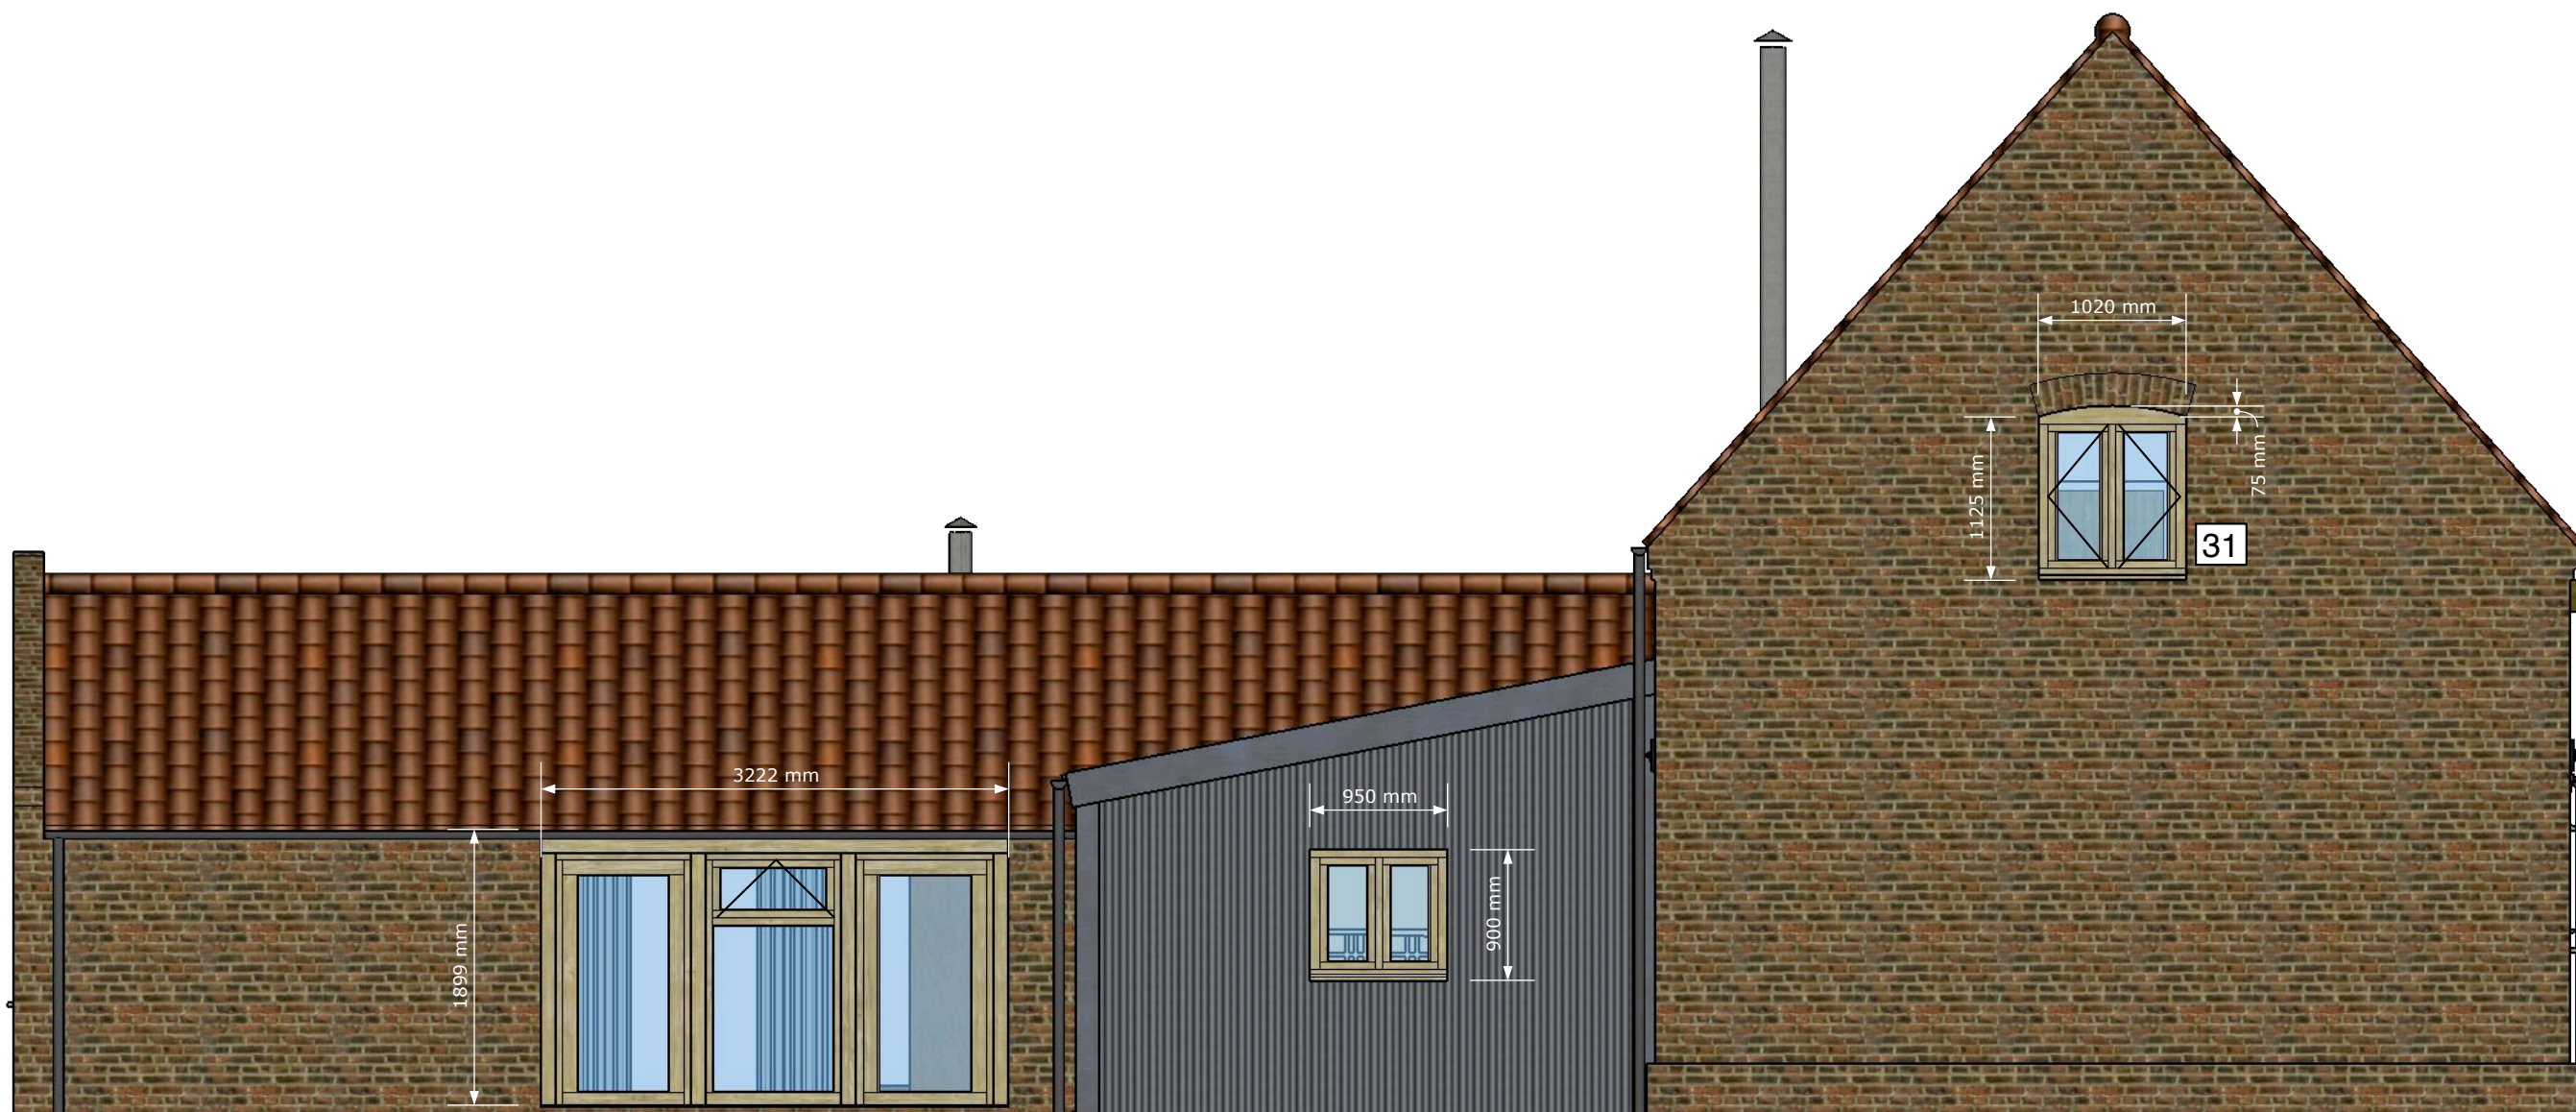

PROPOSED BARN AND COACH HOUSE CONVERSIONS
TO CREATE 2 RESIDENTIAL PROPERTIES ADJACENT
AUSTENDIKE HALL AUSTENDIKE ROAD WESTON HILLS
for MR & MRS S ARMSON

[illegible]

DIMENSIONS
ELEVATION 1

1/50

MAR 2016

J031- BR/C 17

Julian Warrick

Architectural Design Consultant

SEE your design. Imagine no longer how it looks. SEE how it looks

Email: julian@jwarrick-design-cons.com

Tel: 01775 820123

Mob: 07849 652067

JulianWarrick.co.uk
Google +

8 Beech Grove

Donington

Spalding
Lincs

PE11 4XQ