


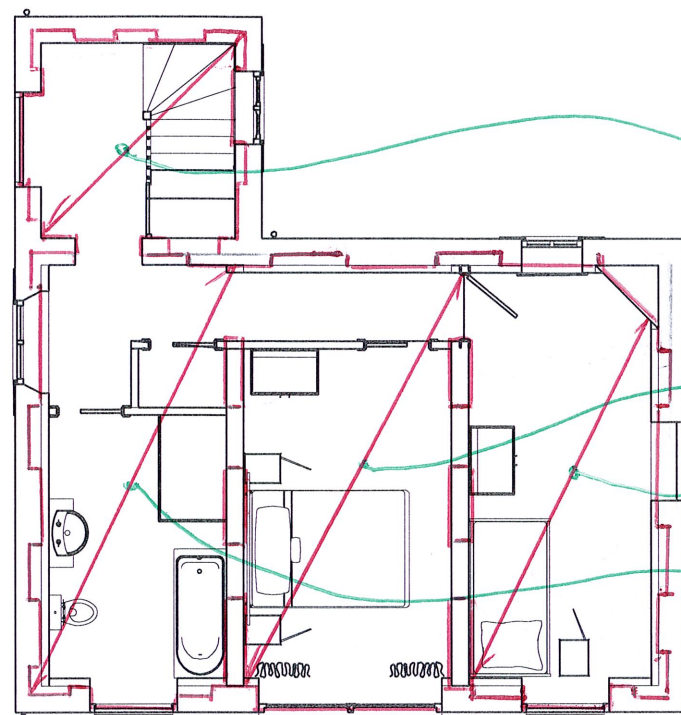


COACH HOUSE.
225mm THK SLAB +
2 LAYERS A393 MESH T+B,
OVER 100mm HARDCORE
SUB-BASE.
SLAB TO BE CAST INTO
665 x 215mm POCKETS CUT
INTO EX. WALL @ APPROX
800mm HIT/MISS ARRANGEMENT.

SINGLE STOREY BARN
SLAB = 150mm THK +
1 LAYER A393 MESH
IN TOP OVER 100mm
HARDCORE SUB-BASE.

AGRICULTURAL BARN
SLAB = 150mm THK + 1 LAYER
A393 MESH IN TOP OVER 100mm
HARDCORE SUB-BASE.

TWO STOREY BARN
SLAB = 175mm THK + 1 LAYER A393
MESH IN TOP, 2 LAYERS A393 MESH IN
BTM OVER 100mm HARDCORE SUB-BASE.

600 x 300mm
STRIP FDN

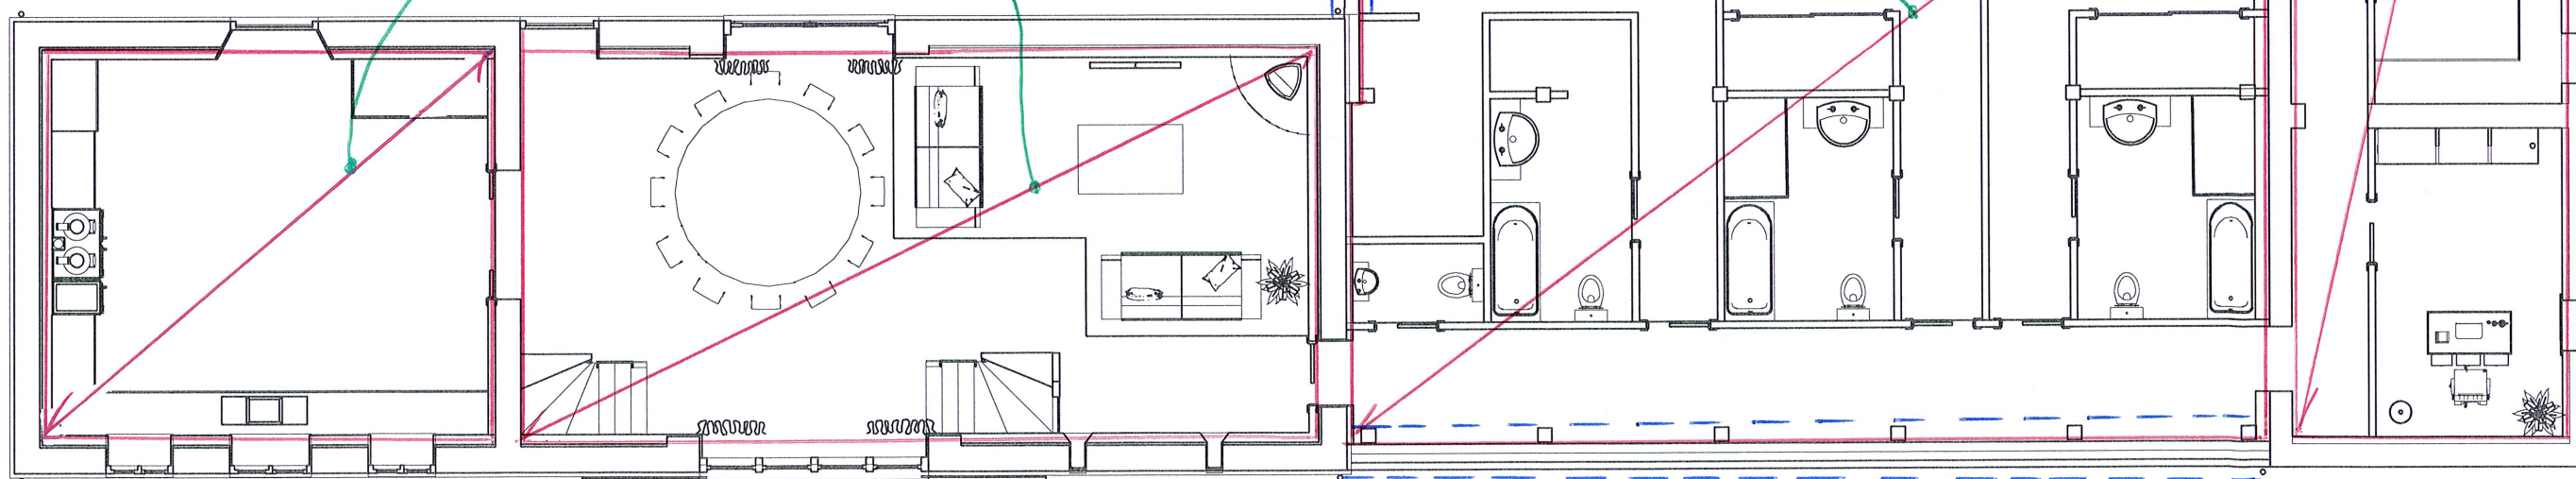

600 x 300mm
STRIP FDN