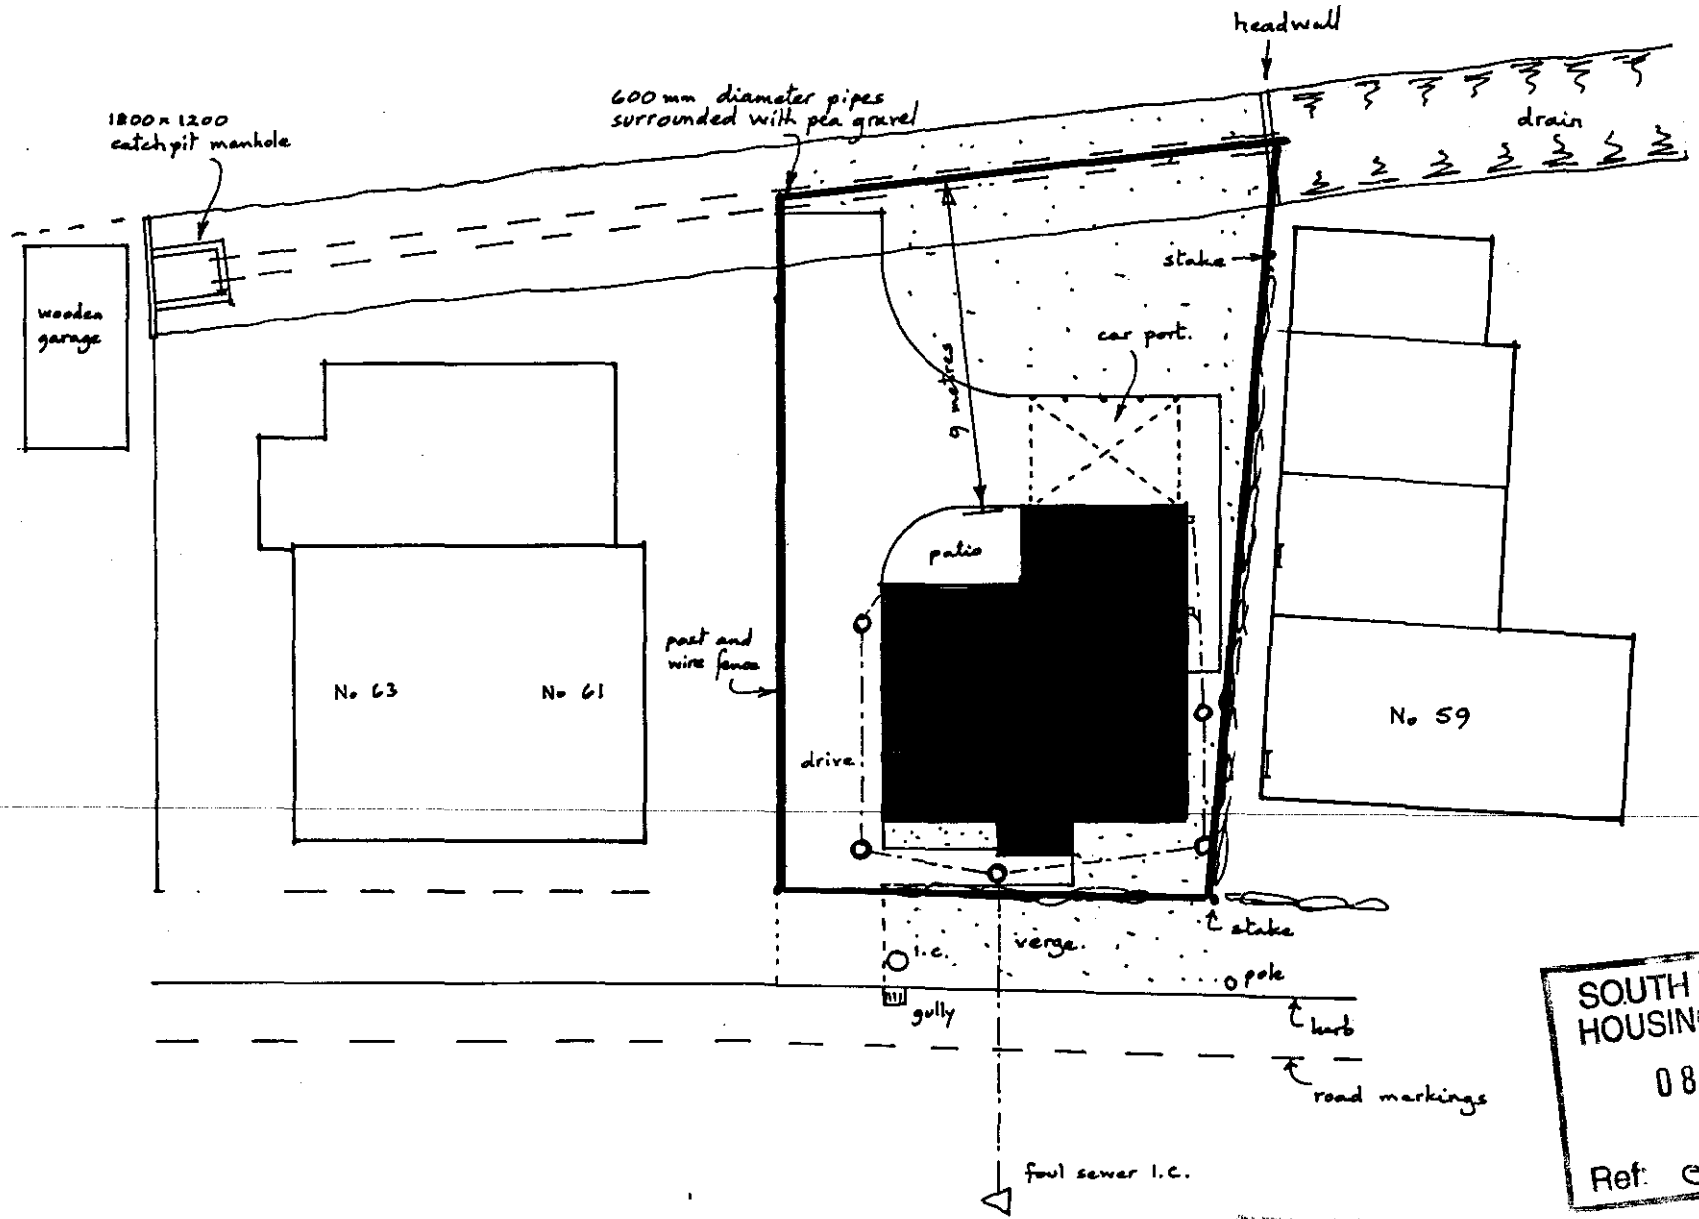


SOUTH
HOUSING
08 MA
Ref: 0426/96

DETERMINED
PLAN

Dwelling for Coleman Builders,

61a, High Road, MOULTON

scale 1:200

drawing 960503

Building Design and Plans
A. ROFFE - 1, Green Lane,
SPALDING, Lincs. PE11 2YB
Tel: 0775 - 723680