


West




South

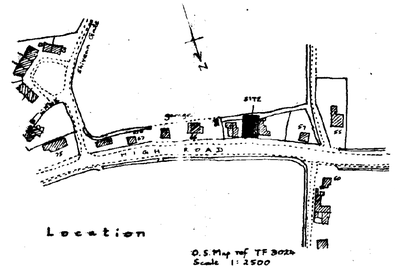

Location

O.S. Map ref. TF 3024
Scale 1:2500
Crown Copyright Reserved.

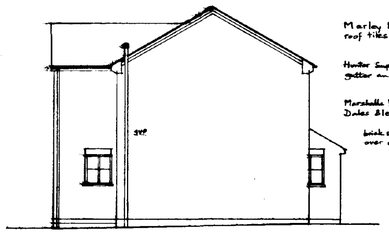

East

Marley Bold Roll roof tiles - smooth grey


Hunter Superflo Regency gutter and downpipes

Marshalls Yorkshire Dales Blend brickwork


brick soldier arches over openings




North

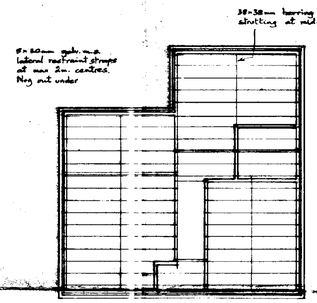


Floor Joists

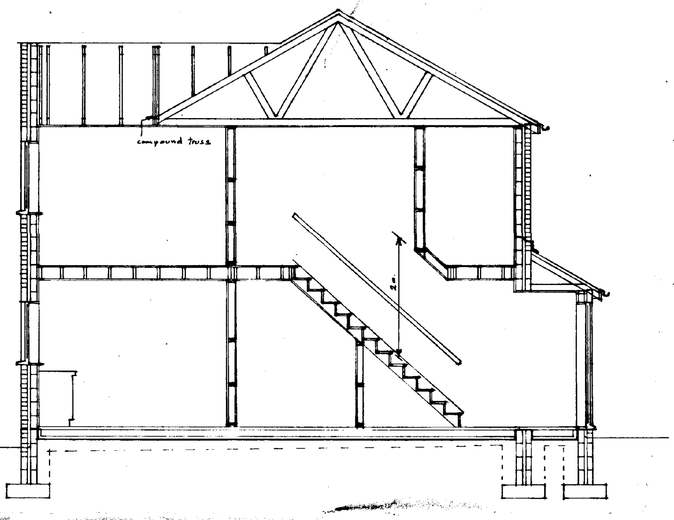


Section

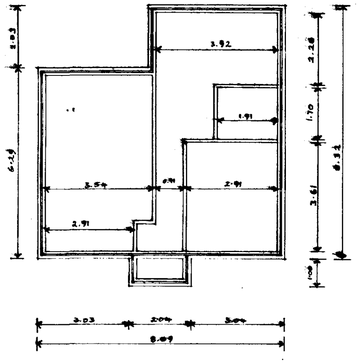


Foundations.

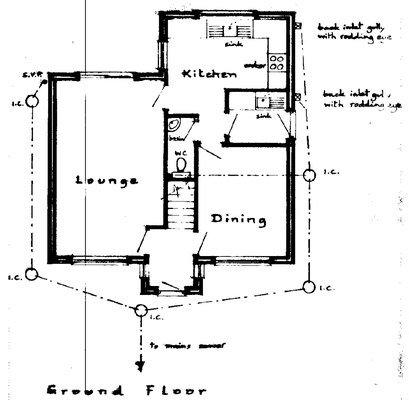

Ground Floor

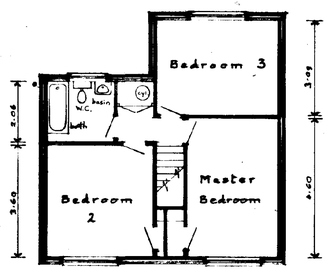

First Floor

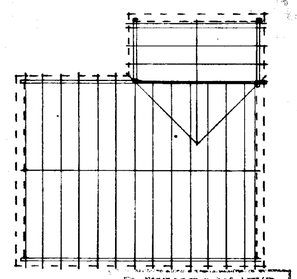

Roof

SOUTH HOLL/
HOUSING & PL
08 MAY 19..
Ref: 0426/96
DETERMINED
PLAN

Proposed Dwelling.
"Highfields", 61a, High Road, MOULTON
for Coleman Builders.

Written dimensions to be used in preference to scaled, and all measurements to be verified by checking on site.

Scale: 1:100 & 1:50

Local Authority Ref. Planning

Drawing No. 960504

Building Regulations

Date: May 1996

A. ROFFE
BUILDING DESIGN & PLANS
1, Green Lane,
SPALDING, Lincs. PE11 2YB
Tel: 01775-723 680 ©

BUMATT
2141 4951