
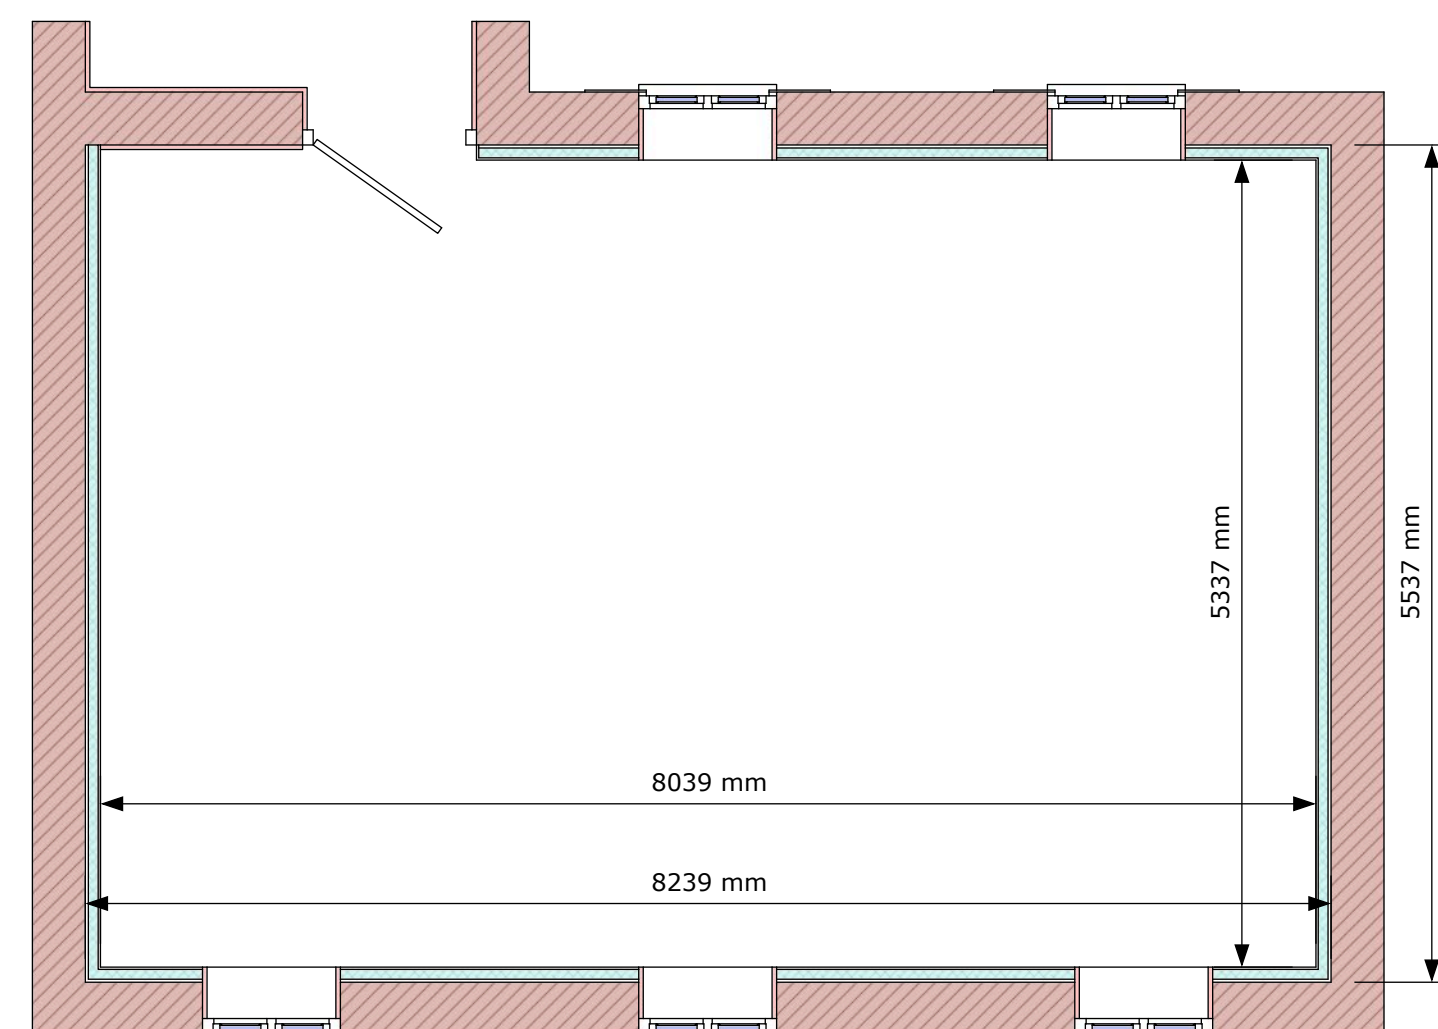
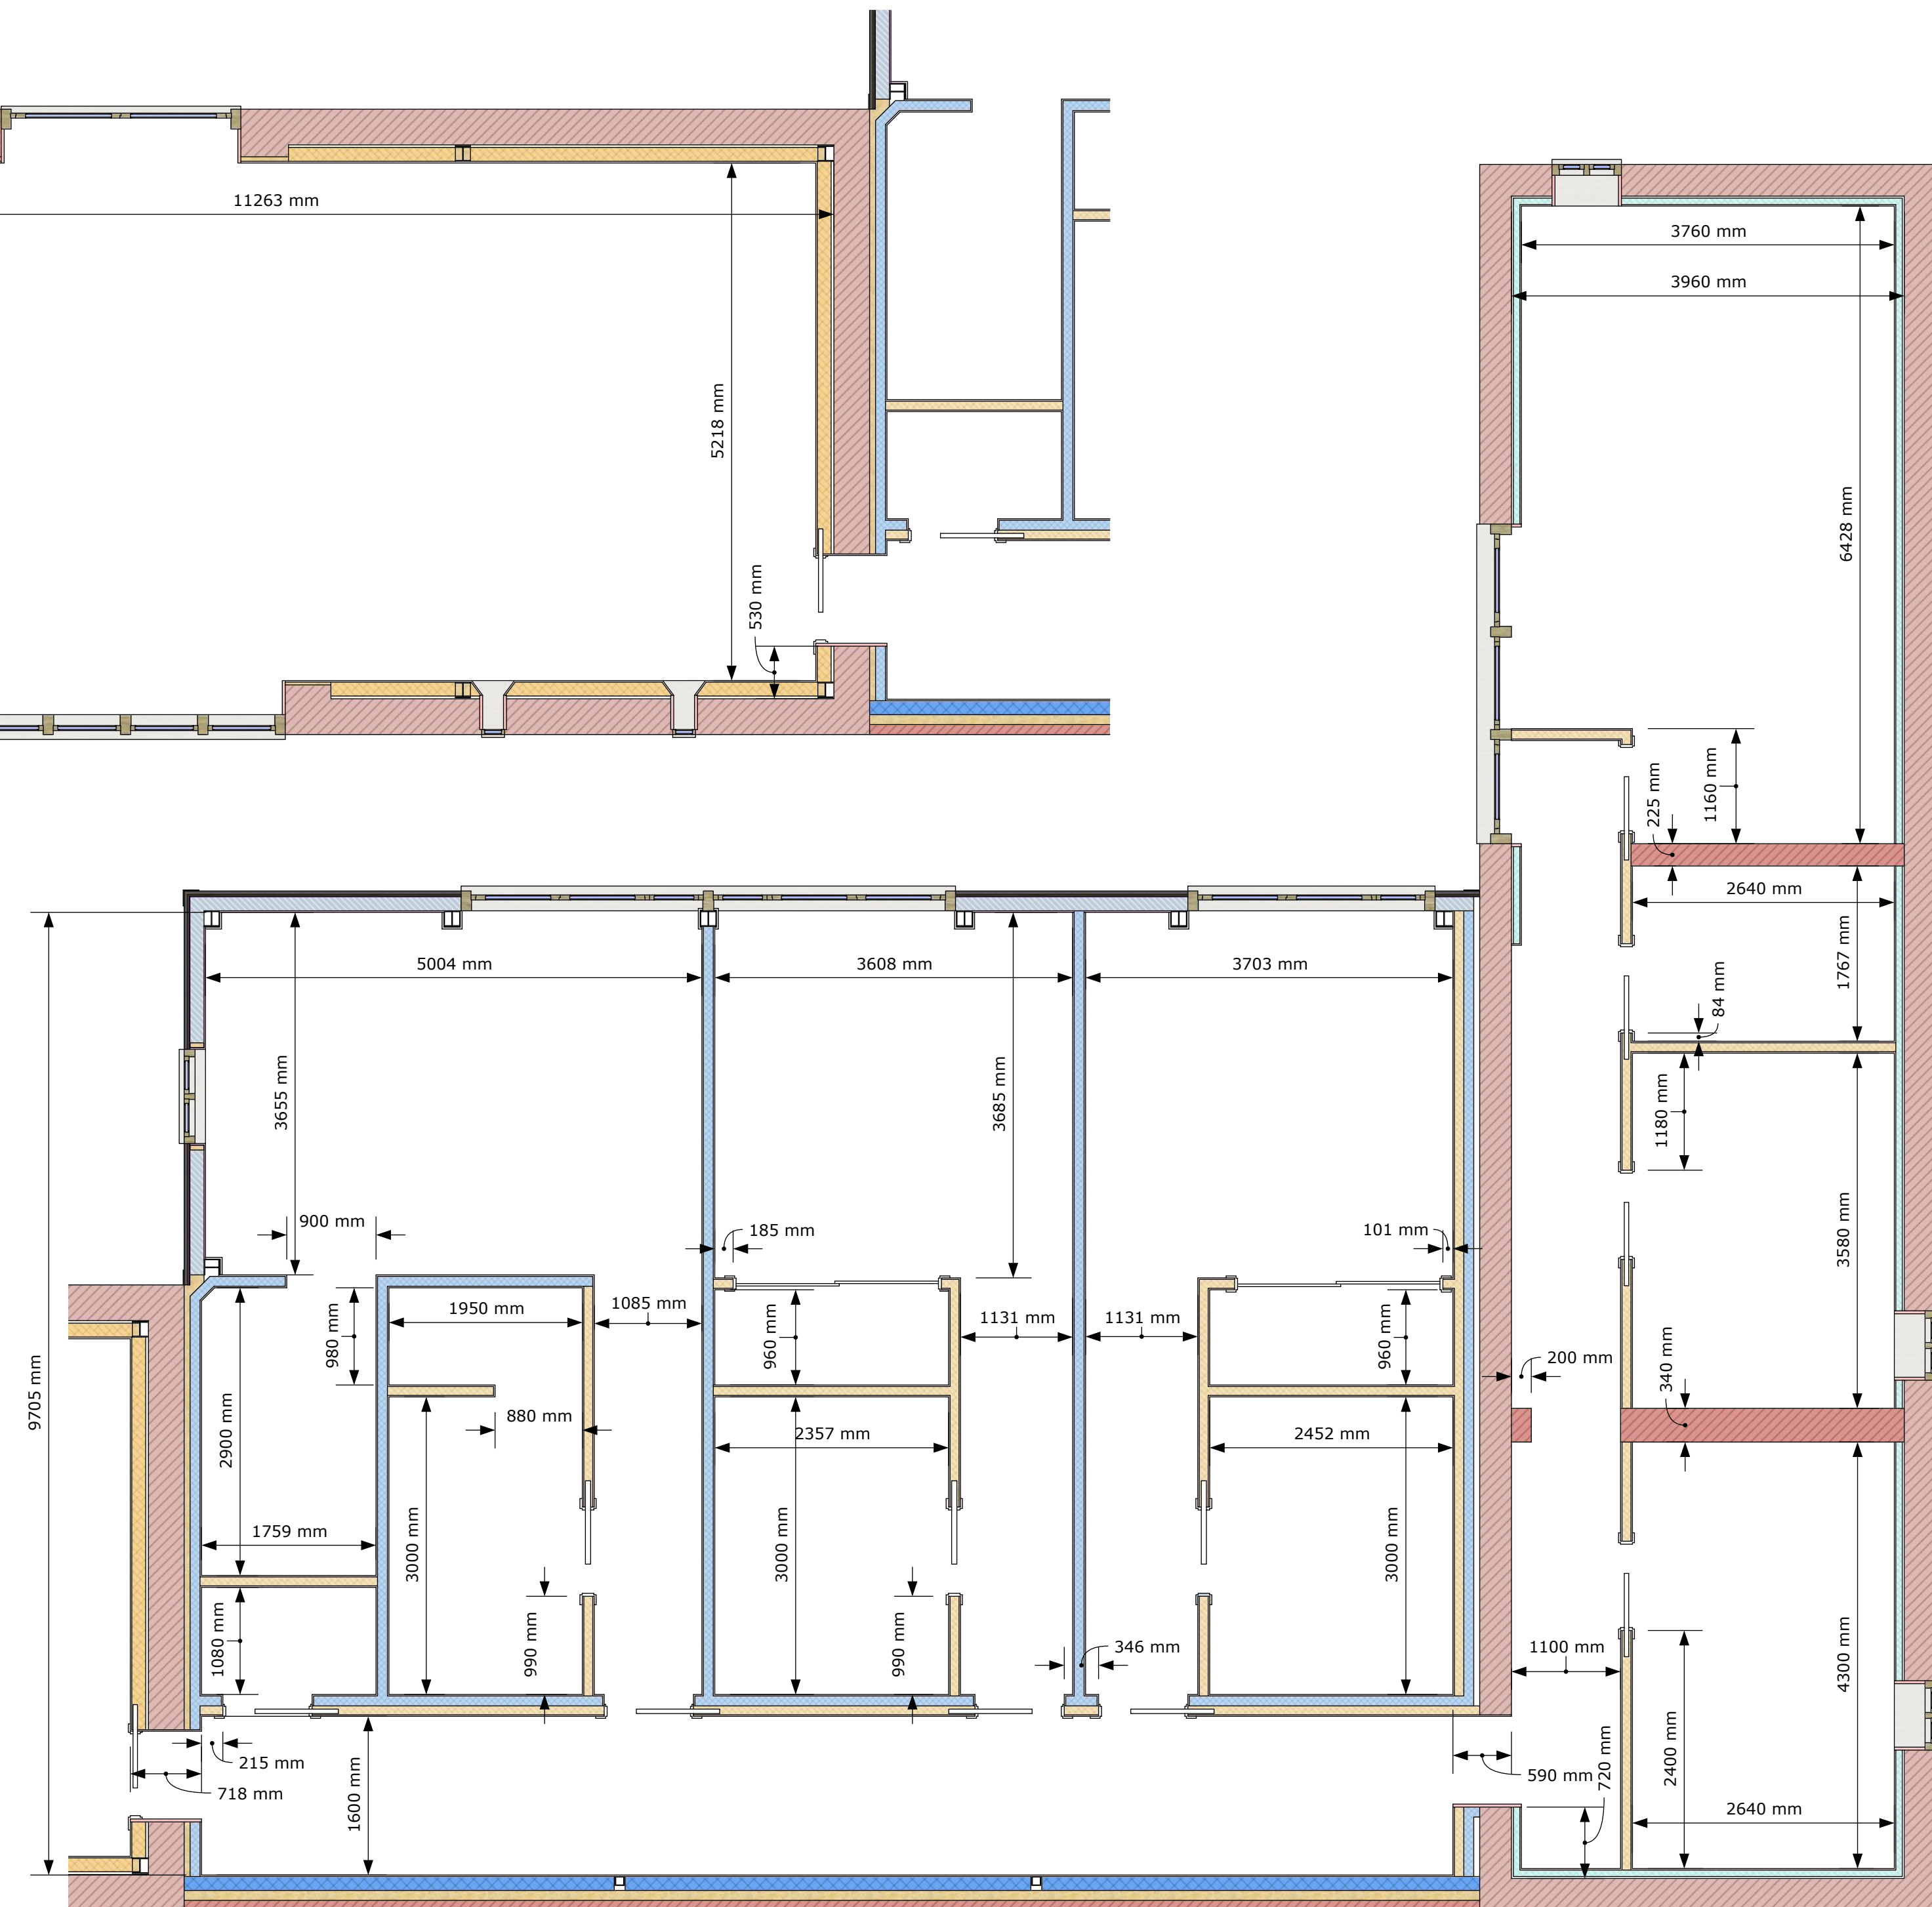
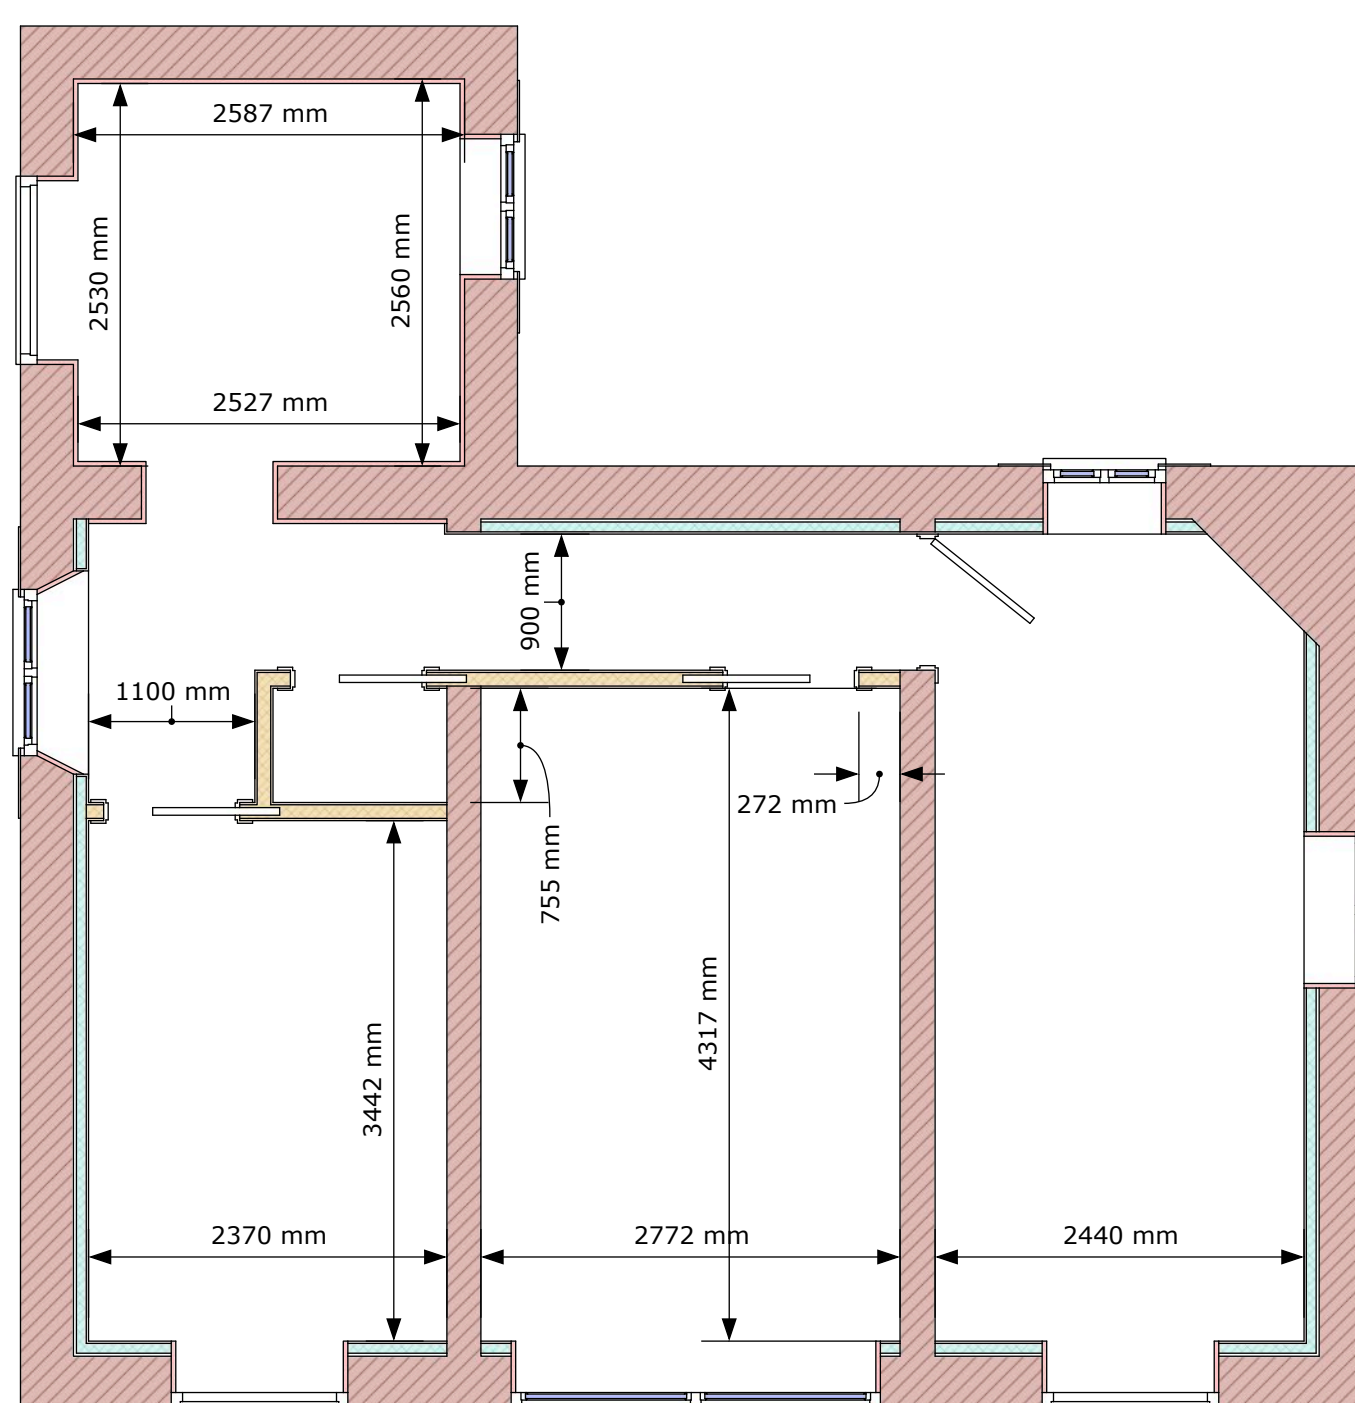
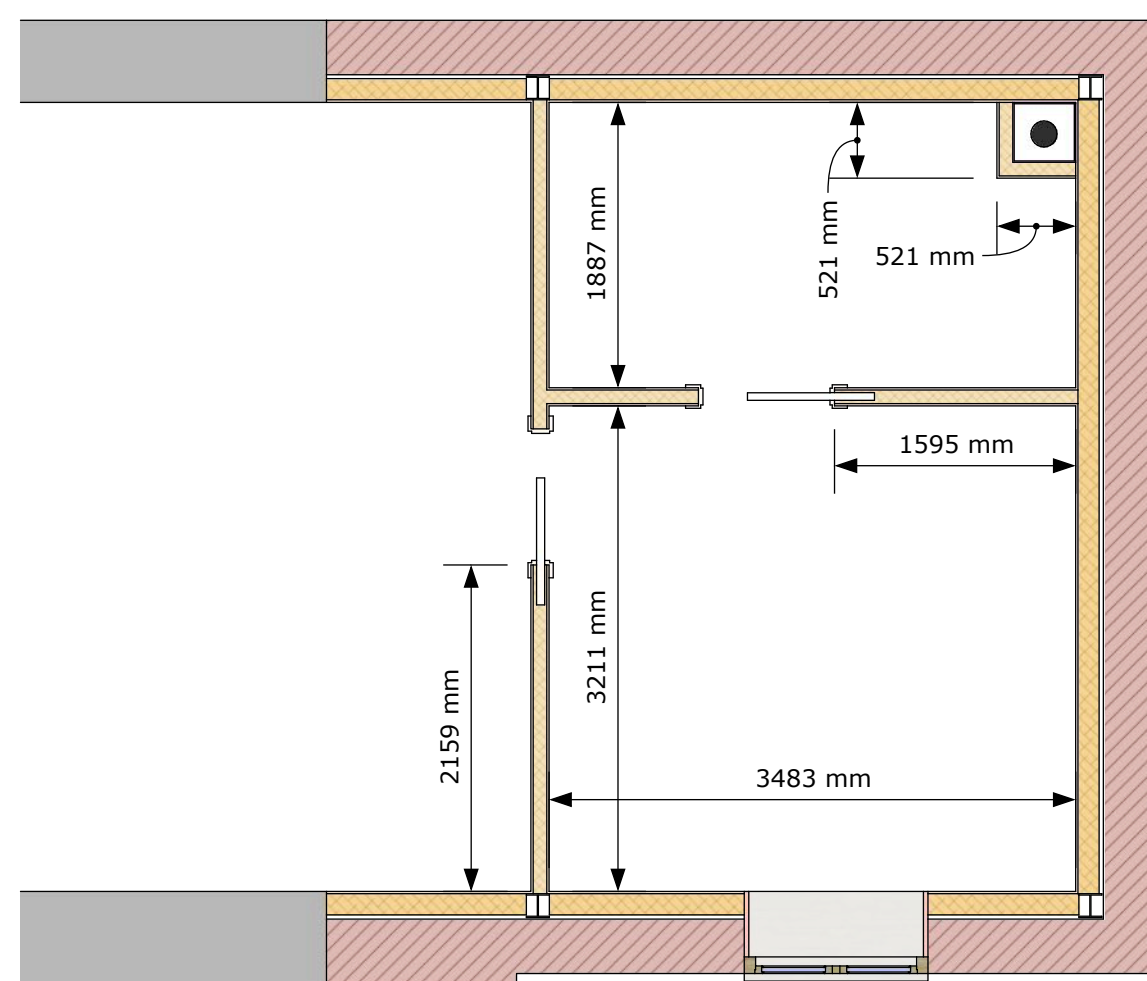


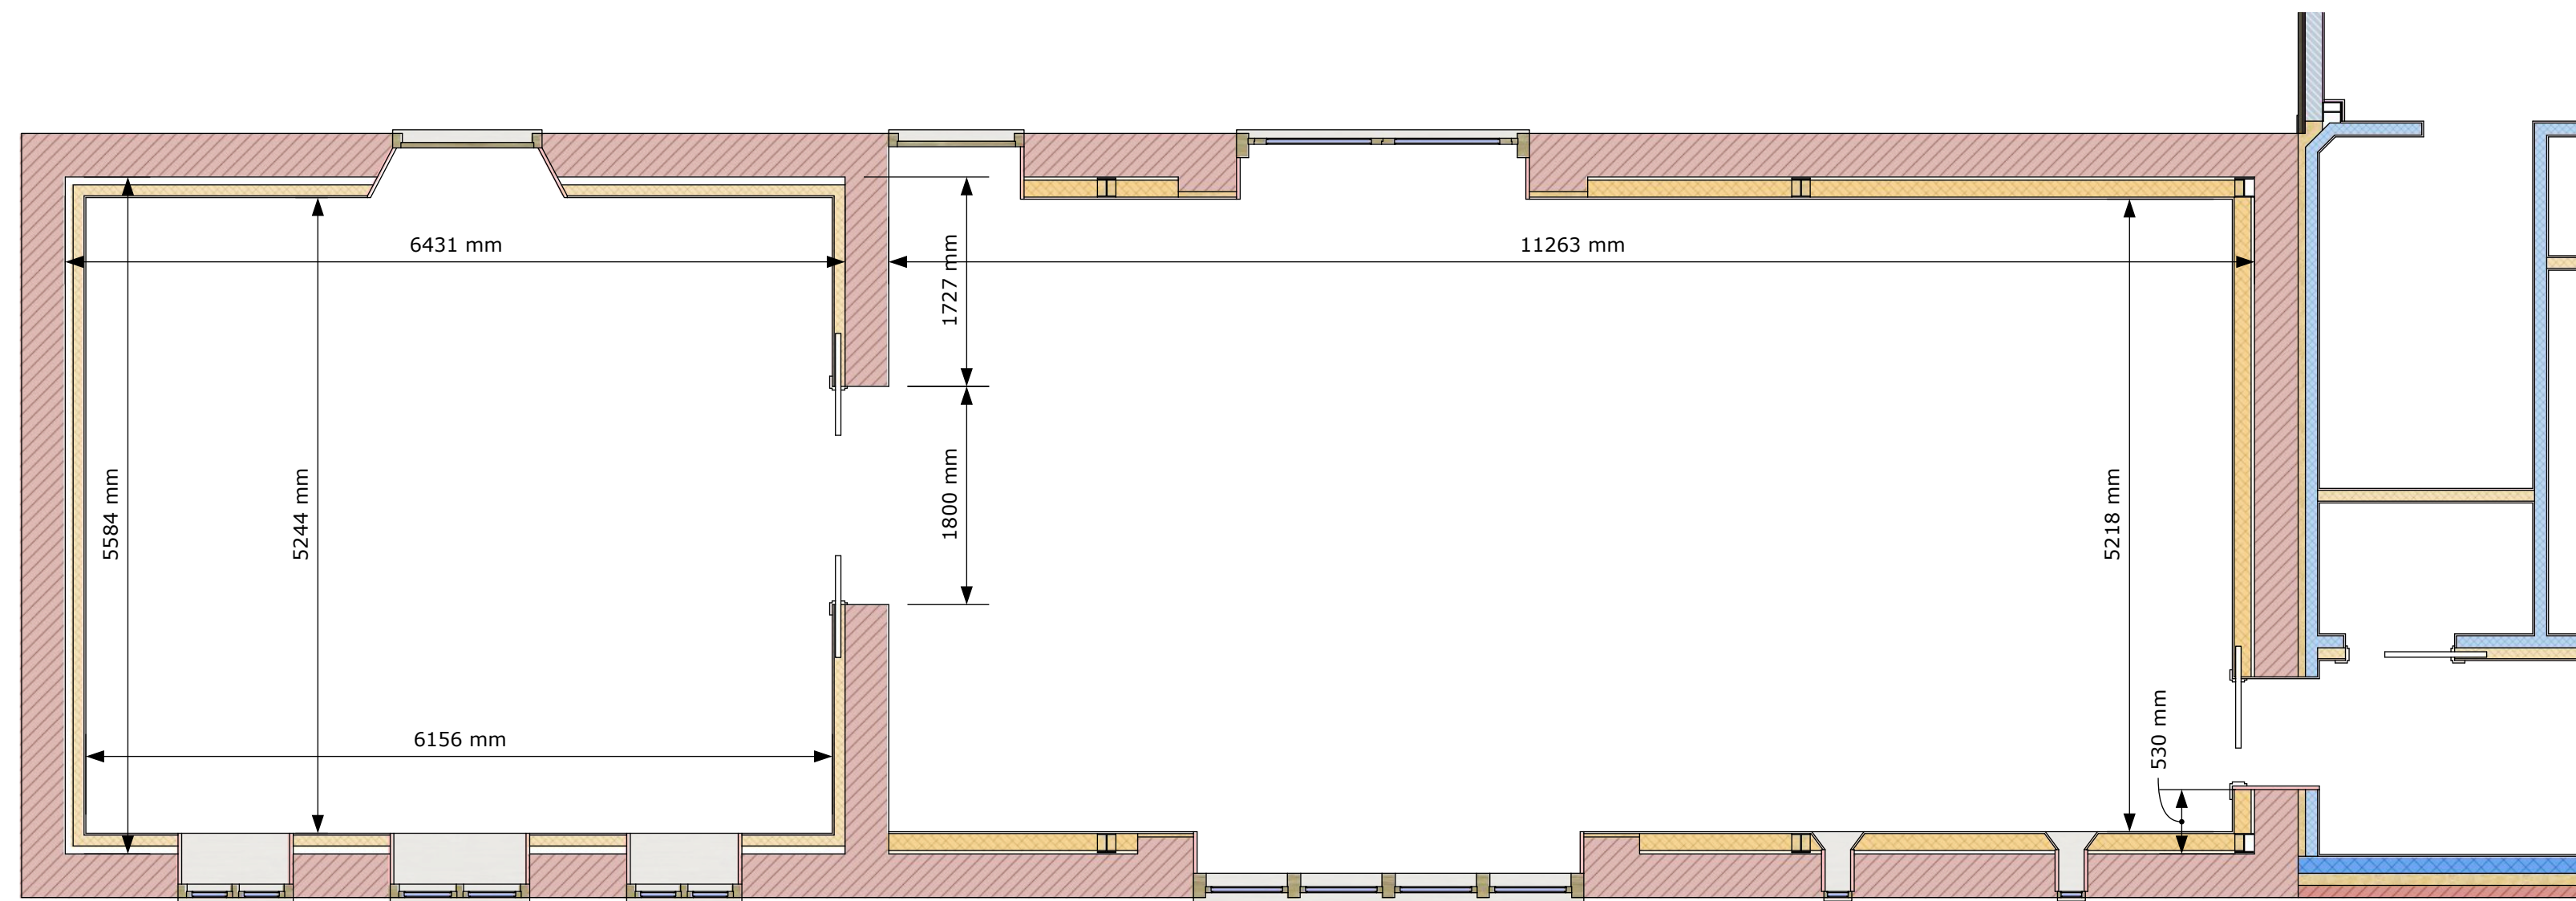

dimensions are to some existing walls
and then show room dimensions. please
note room dimensions are between
plasterboard.

PROPOSED BARN AND COACH HOUSE CONVERSIONS
TO CREATE 2 RESIDENTIAL PROPERTIES ADJACENT
AUSTENDIKE HALL AUSTENDIKE ROAD WESTON HILLS
for MR & MRS S ARMSON

DIMENSIONS PLAN

1/50

MAR 2016

J031- BR/C 16

Julian Warrick

Architectural Design Consultant

SEE your design. Imagine no longer how it looks. SEE how it looks

Email: julian@jwarrick-design-cons.com

Tel: 01775 820123

Mob: 07849 652067

JulianWarrick.co.uk

Google +

Leech Grove

Donington

Donington
SpaldingSpalding
Lincs

PE11 4XQ