


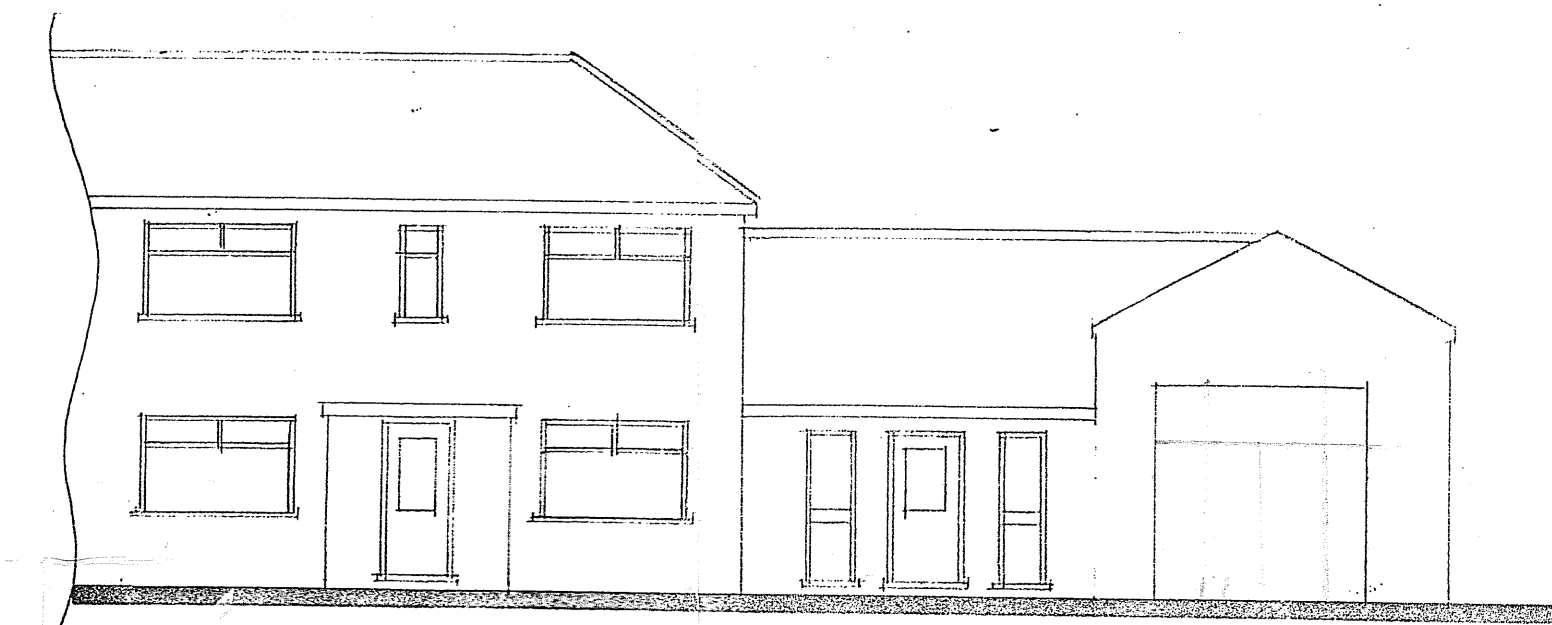
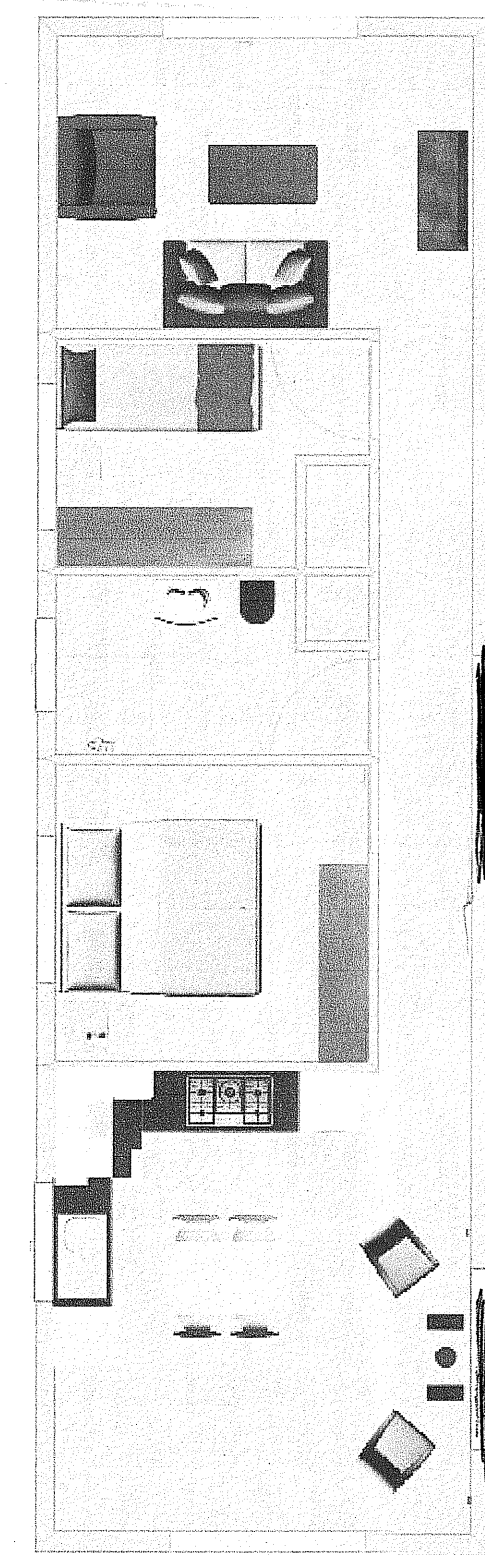


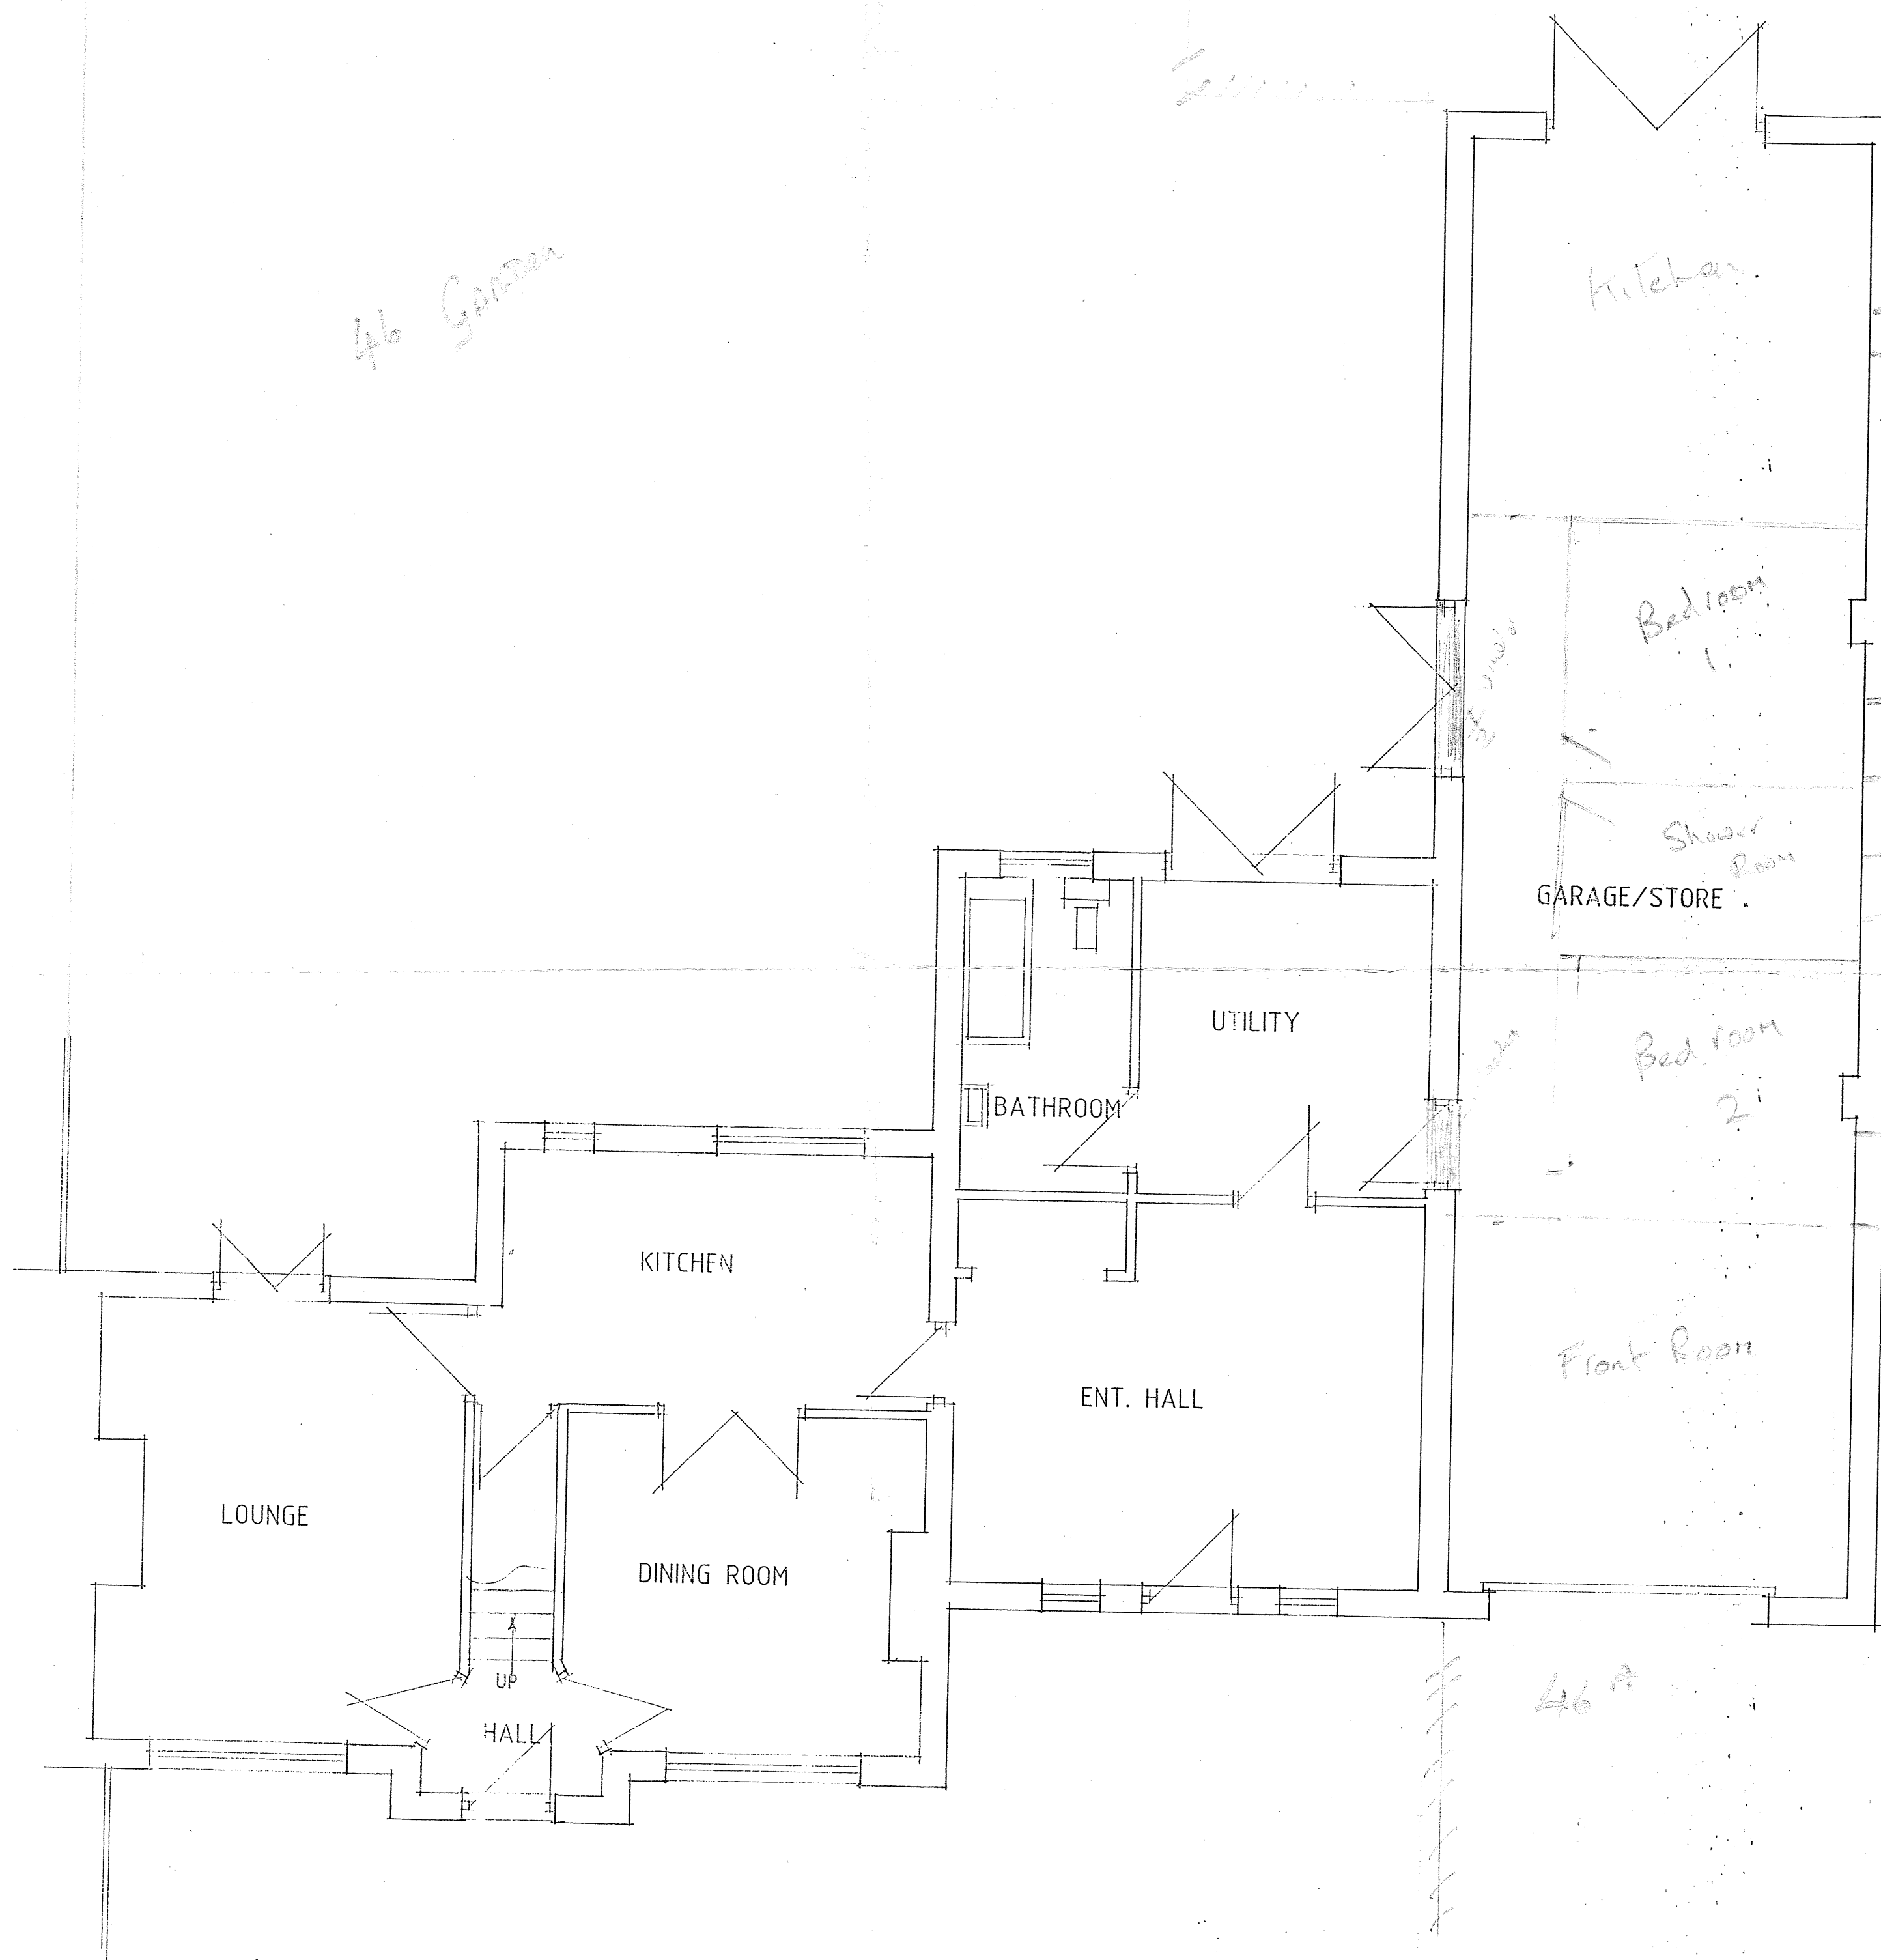


FRONT

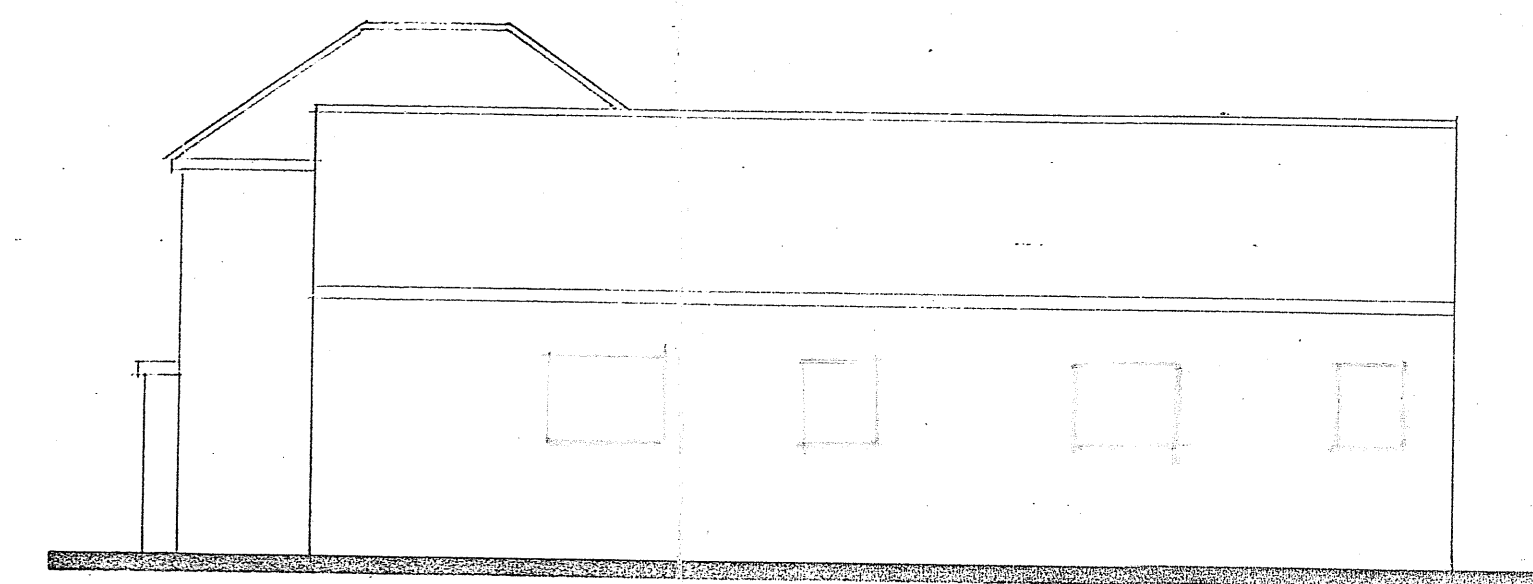

SIDE

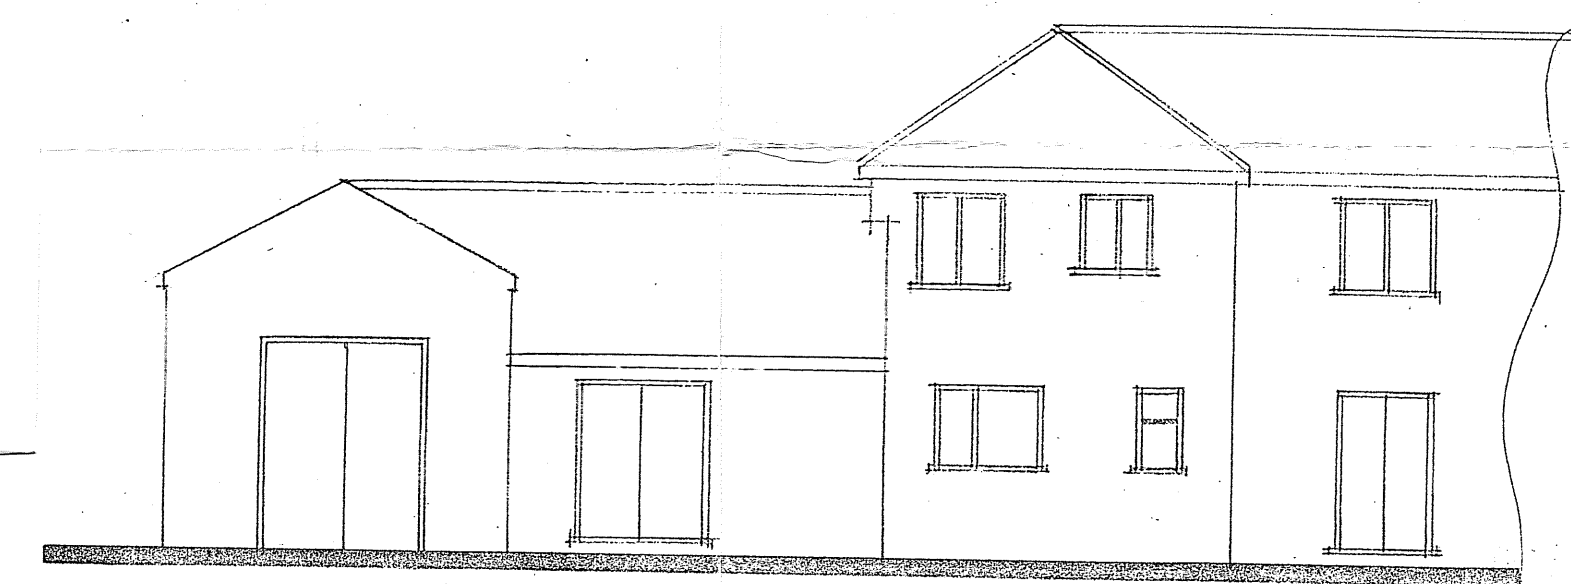

REAR

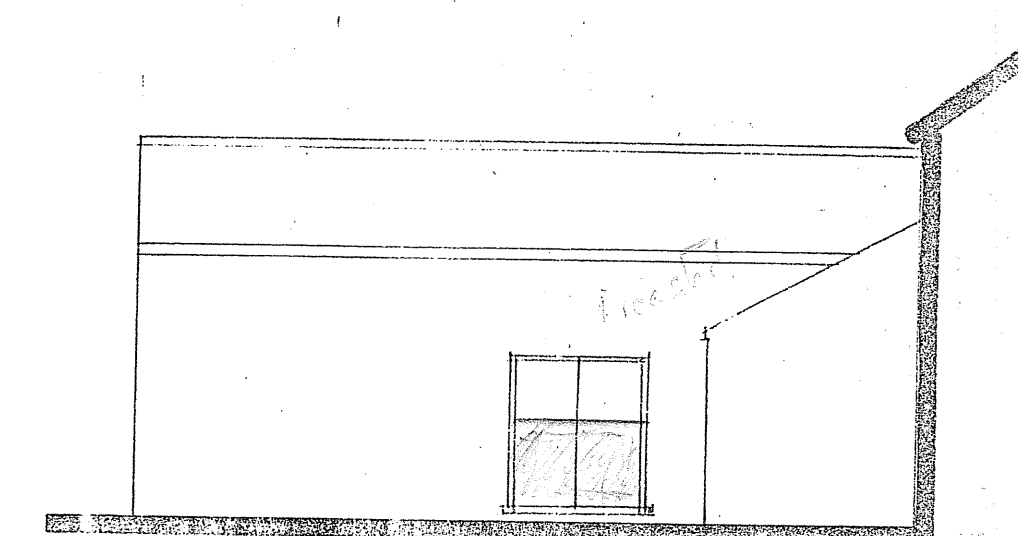

SIDE

Status
DESIGN
CONSULTANTS IN ARCHITECTURE & PLANNING

PROPOSED CONVERSION OF
OUTBUILDING TO ANNEXE
AT 46 HALL LANE, MOULTON
SEAS END FOR

MR. & MRS. D. COLWELL.

PLAN AS EXISTING

1:50 1:100 SD12-059/1

DEC-12 B.GILHAM.