




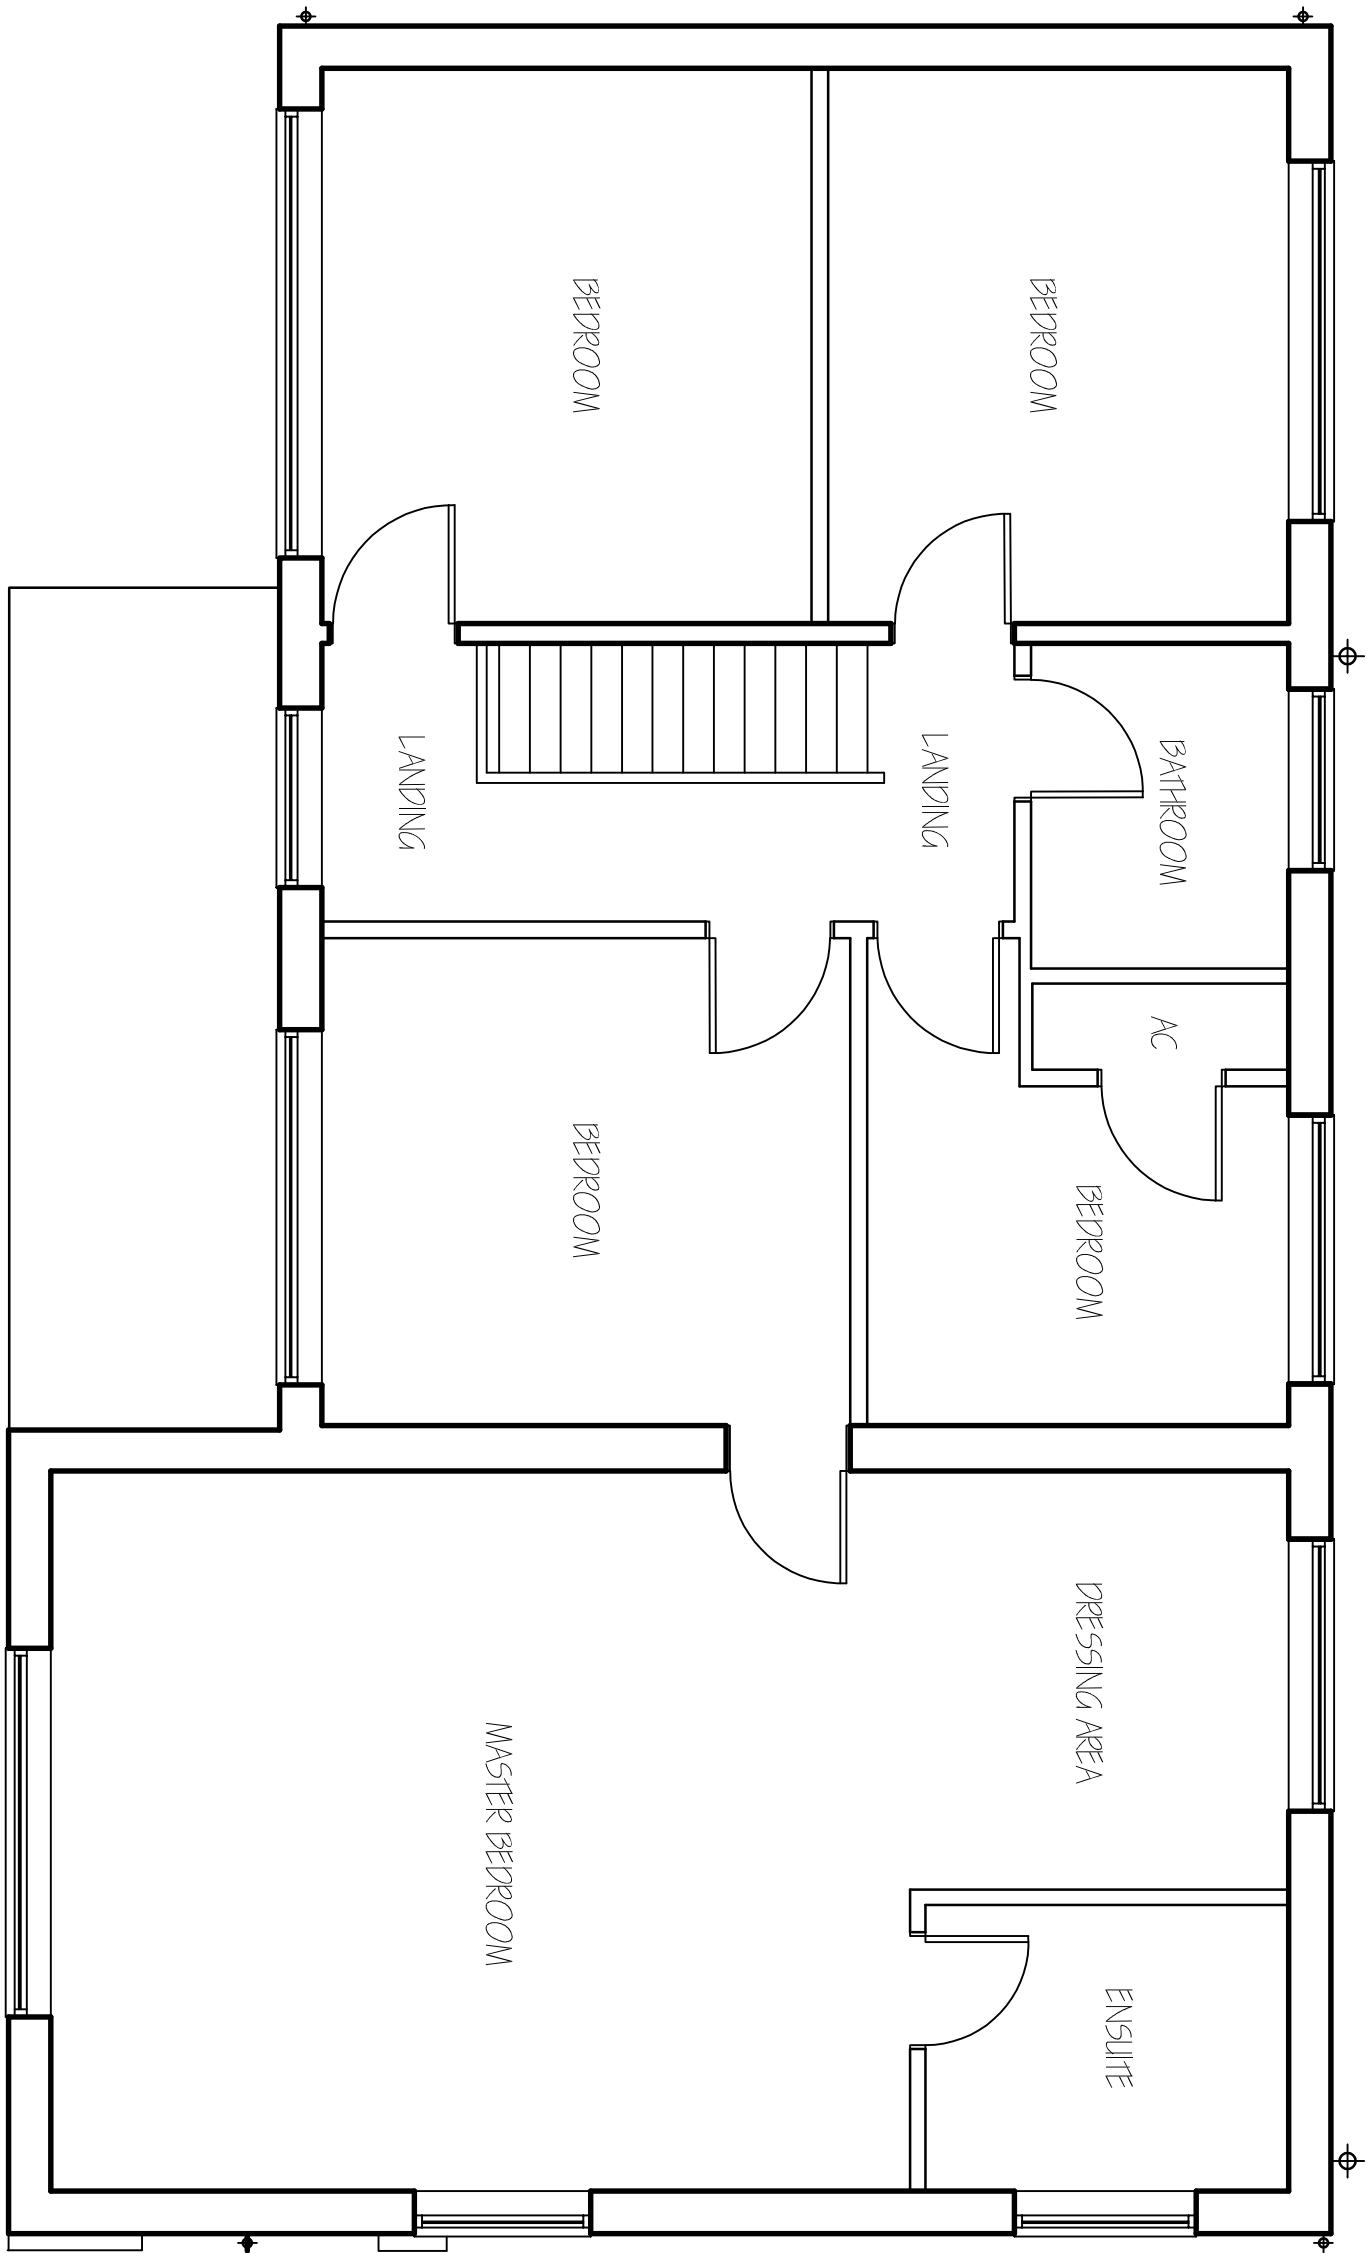


FIRST FLOOR PLAN

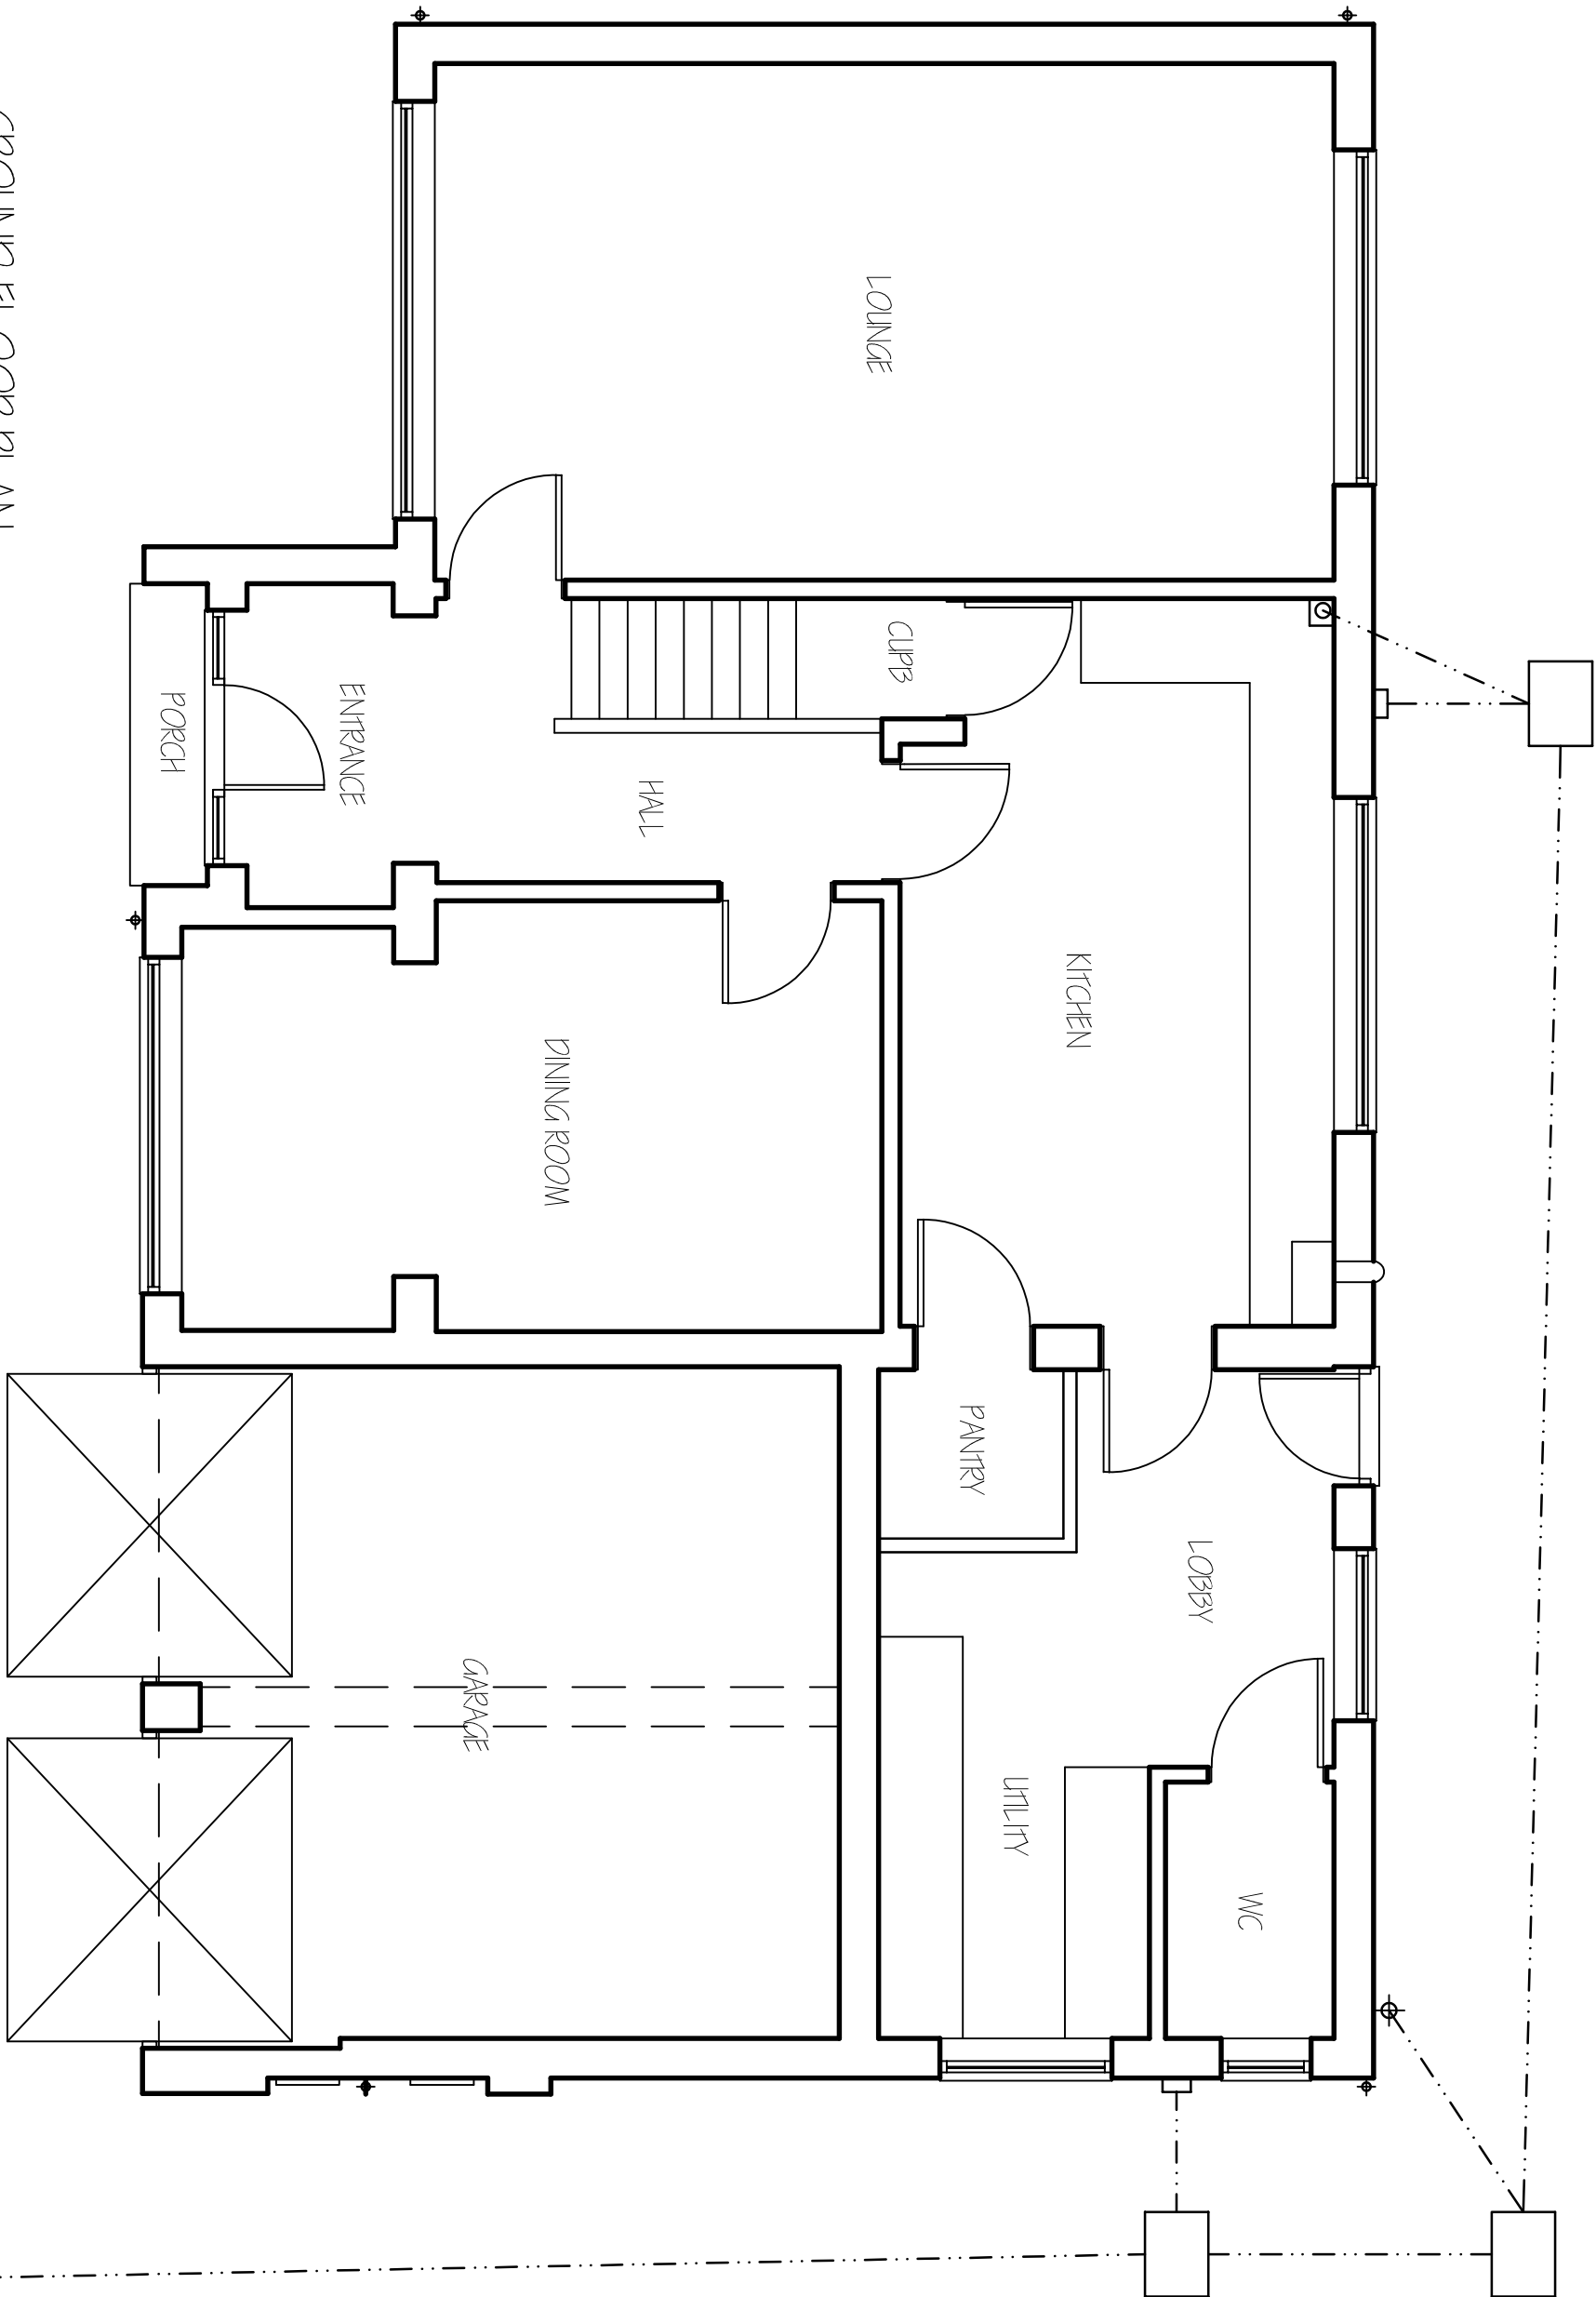


GROUND FLOOR PLAN

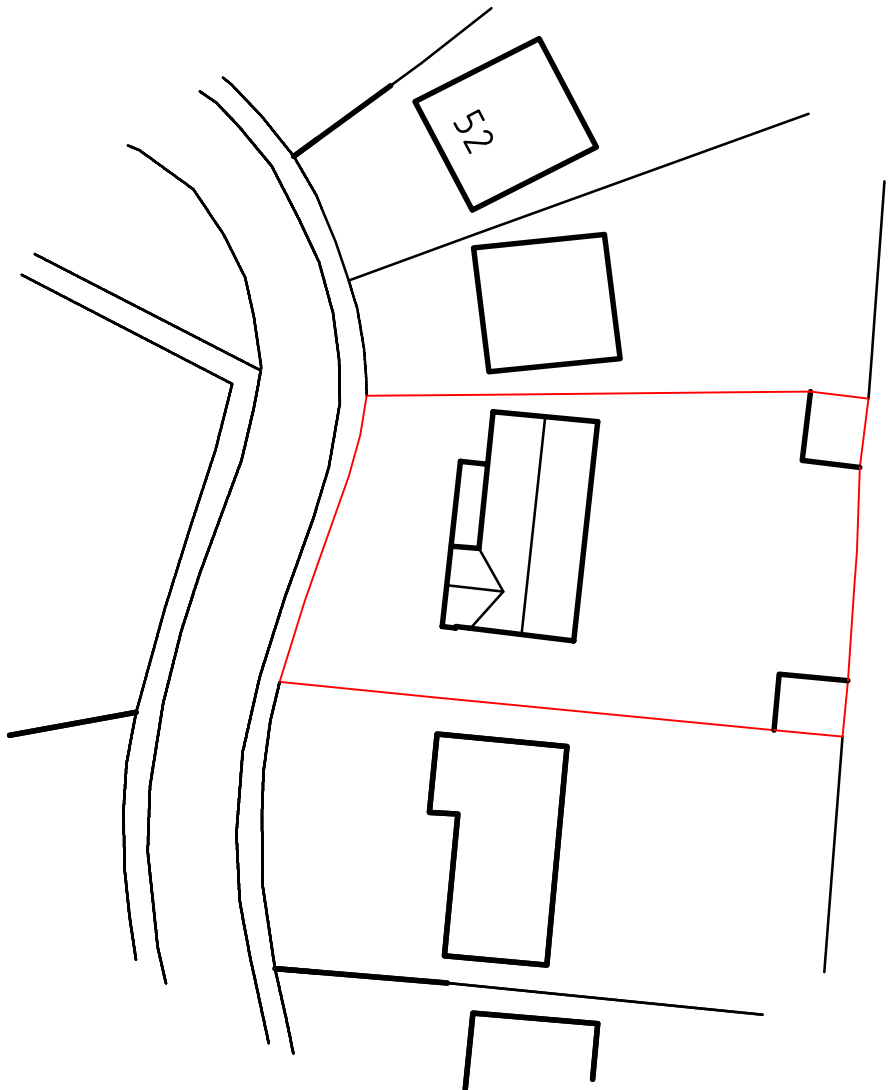


SITE PLAN
1/ 500

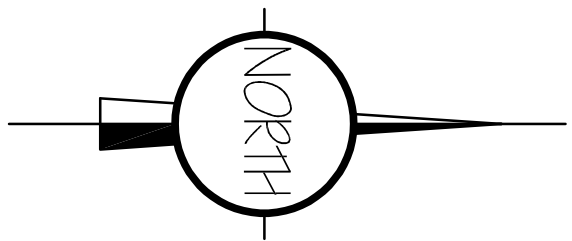


LOCATION PLAN
1/ 1250

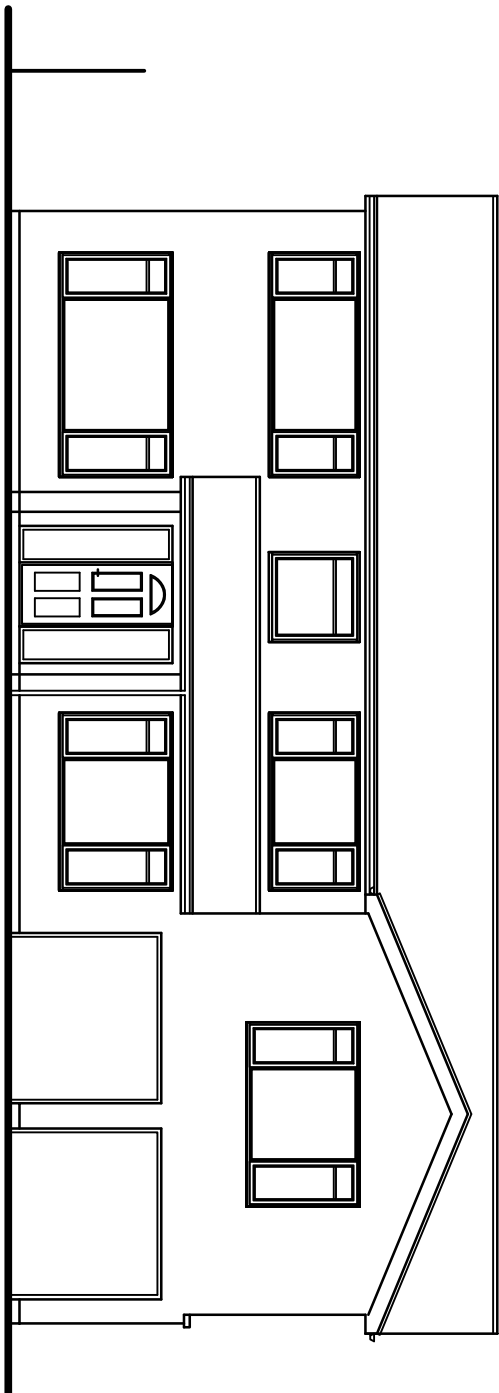


FRONT ELEVATION

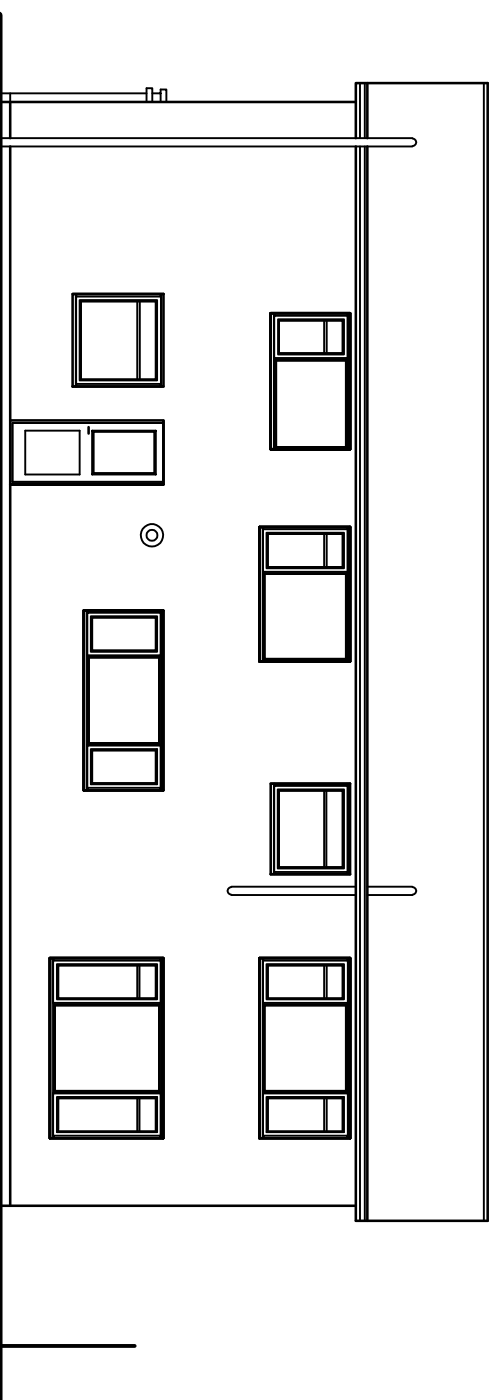

REAR ELEVATION

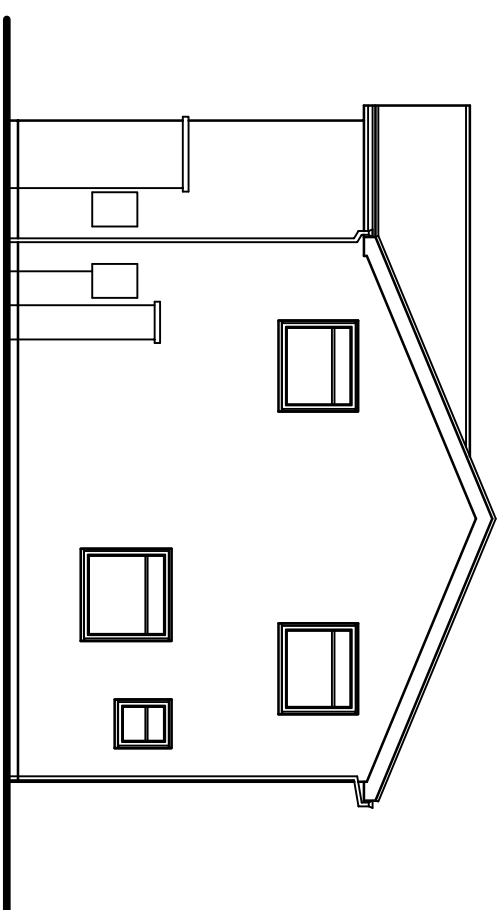

SIDE ELEVATION

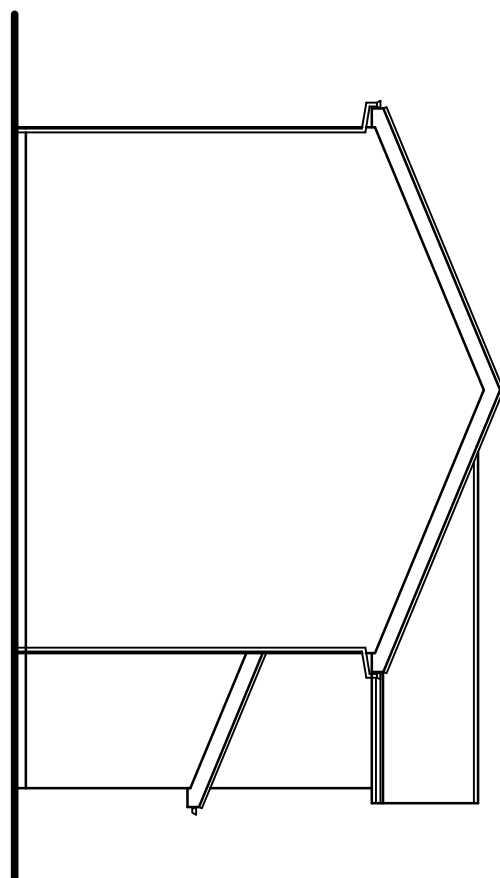

SIDE ELEVATION

ref.	revision	date