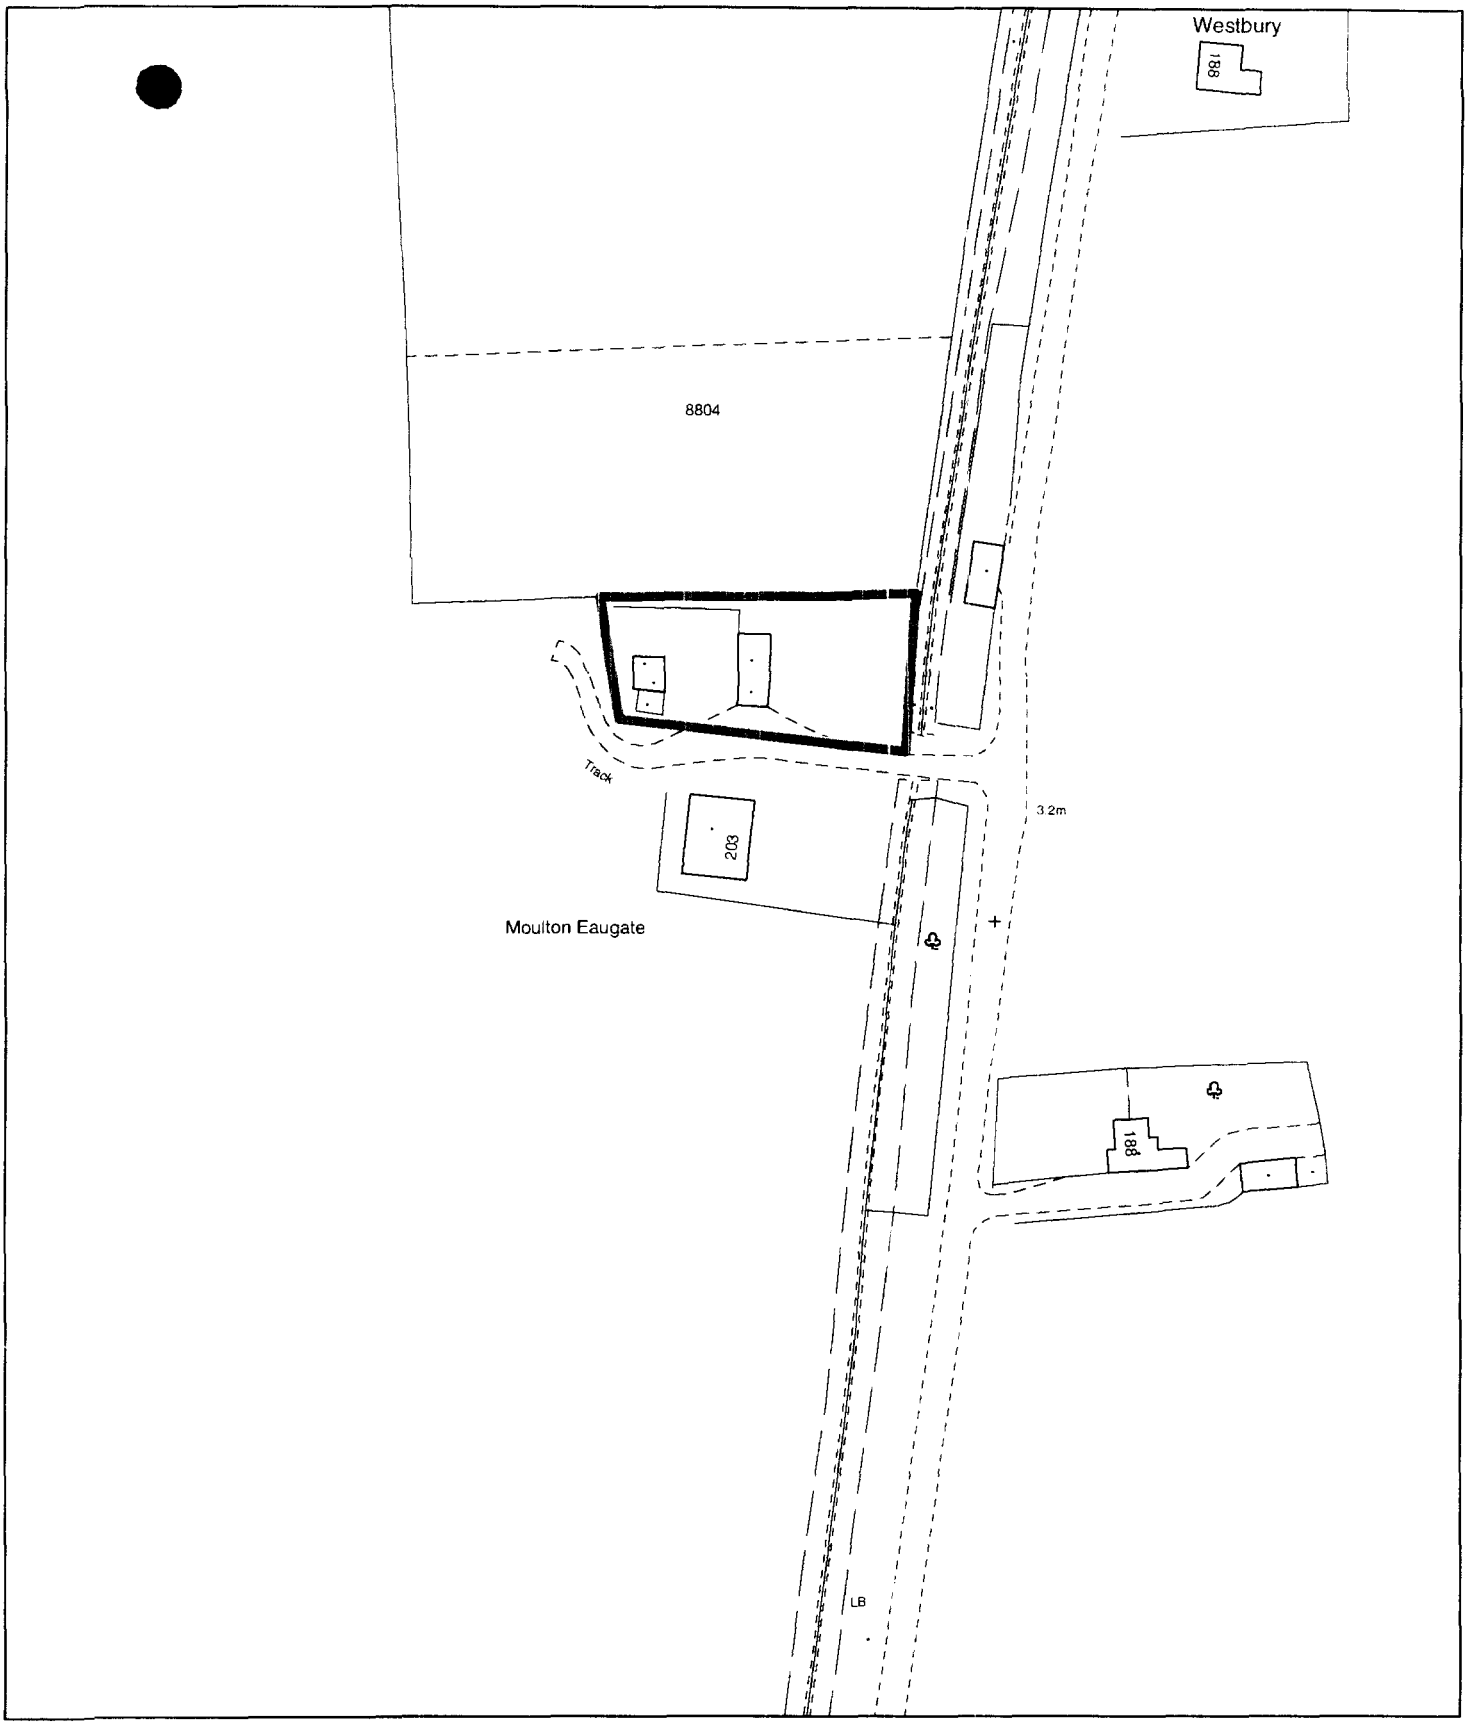


Planning Application Location Plan
Ward Member Notification


H13/0454/02

Scale: 1:1250

PLEASE DO NOT COPY THIS PLAN
This map is reproduced from Ordnance Survey material with permission of Ordnance Survey on behalf of Her Majesty's Stationery Office (c) Crown copyright. Unauthorised reproduction infringes Crown copyright and may lead to prosecution or civil proceedings. South Holland District Council LA079413 2002

Planning and Development

Council Offices, Priory Road, Spalding, Lincolnshire
PE11 2XE

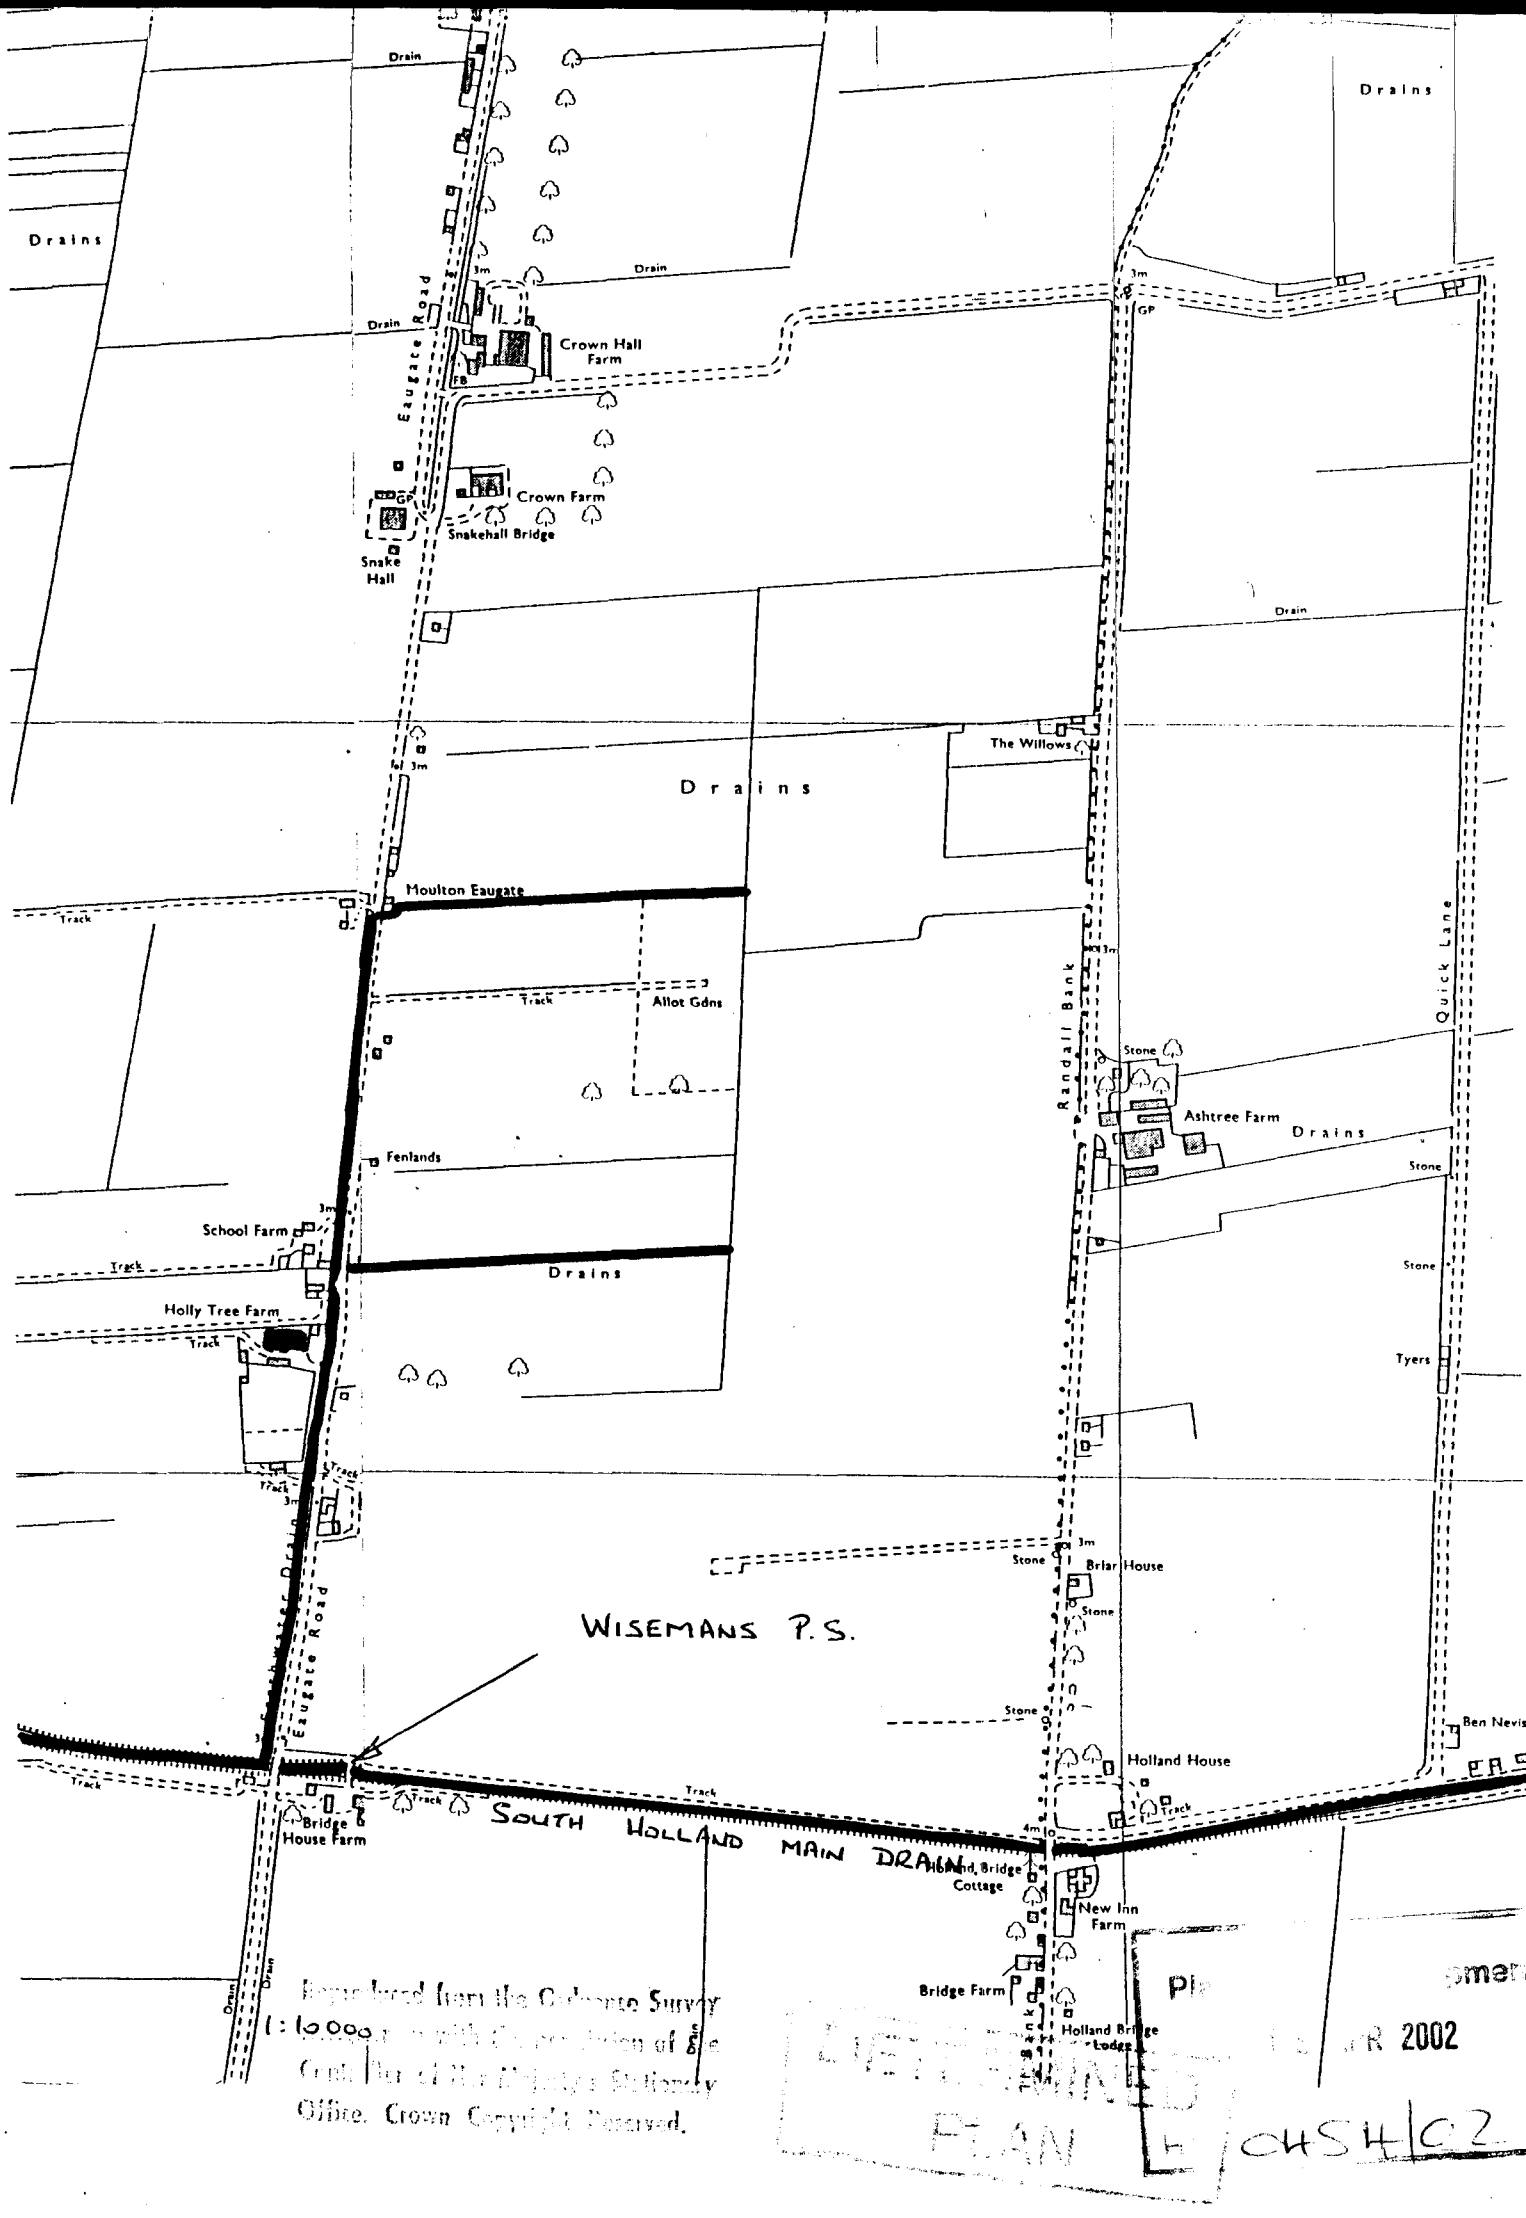

Reproduced from the Ordnance Survey 1:10,000 with the permission of the Controller of Her Majesty's Stationery Office. Crown Copyright Reserved.

PLANNING PLAN

OHS4/C2