


SITE LOCATION PLAN
SCALE 1:1250

0 10 20 30 40 50 100
Scale 1:1250

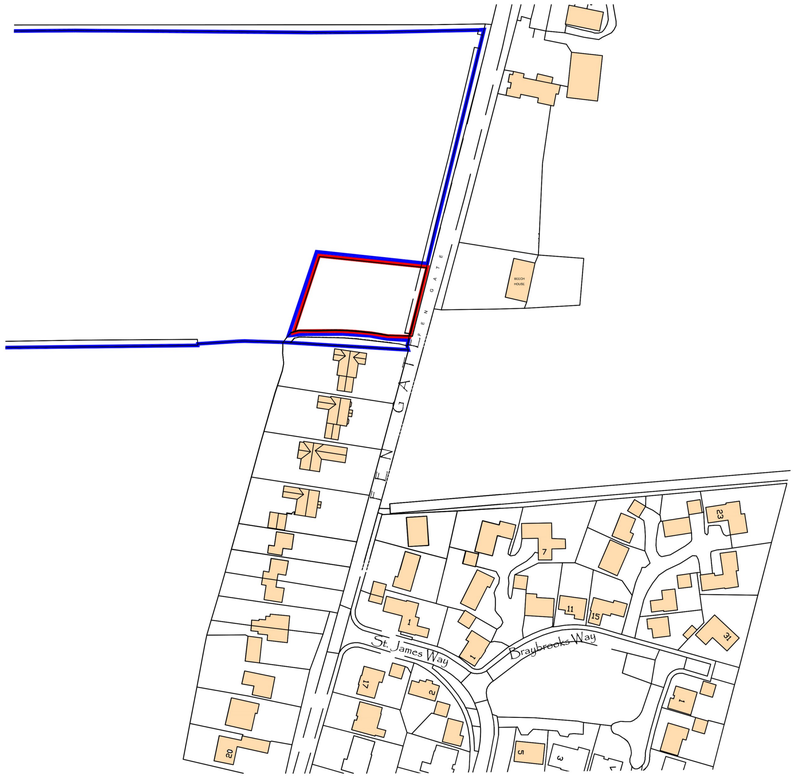

EXISTING SITE LAYOUT
SCALE 1:200

THIS DRAWING IS NOT TO BE USED FOR CONSTRUCTION.
DO NOT SCALE FROM THIS DRAWING

REV DATE NOTES

N

0 1 2 5 10
Scale 1:100

ASHGROVE ASSOCIATES
Architectural Consultants

ASHGROVE LODGE, AUSTENDYKE ROAD
WESTON HILLS, LINCOLNSHIRE
PE12 6BZ ~ T.07852 227448

Project
PROPOSED DWELLING
LAND OFF; FEN GATE
MOULTON CHAPEL
LINCOLNSHIRE
PE12 0QA

Client
Mr & Mrs L SMITH
19 St. JAMES WAY
MOULTON CHAPEL
LINCOLNSHIRE
PE12 0QD

Title
PROPOSED SITE LAYOUT

Drawing No.
AA-18-001/00

Scale
1:200 & 1:1250 @A1

Date
MAY 18

Revision