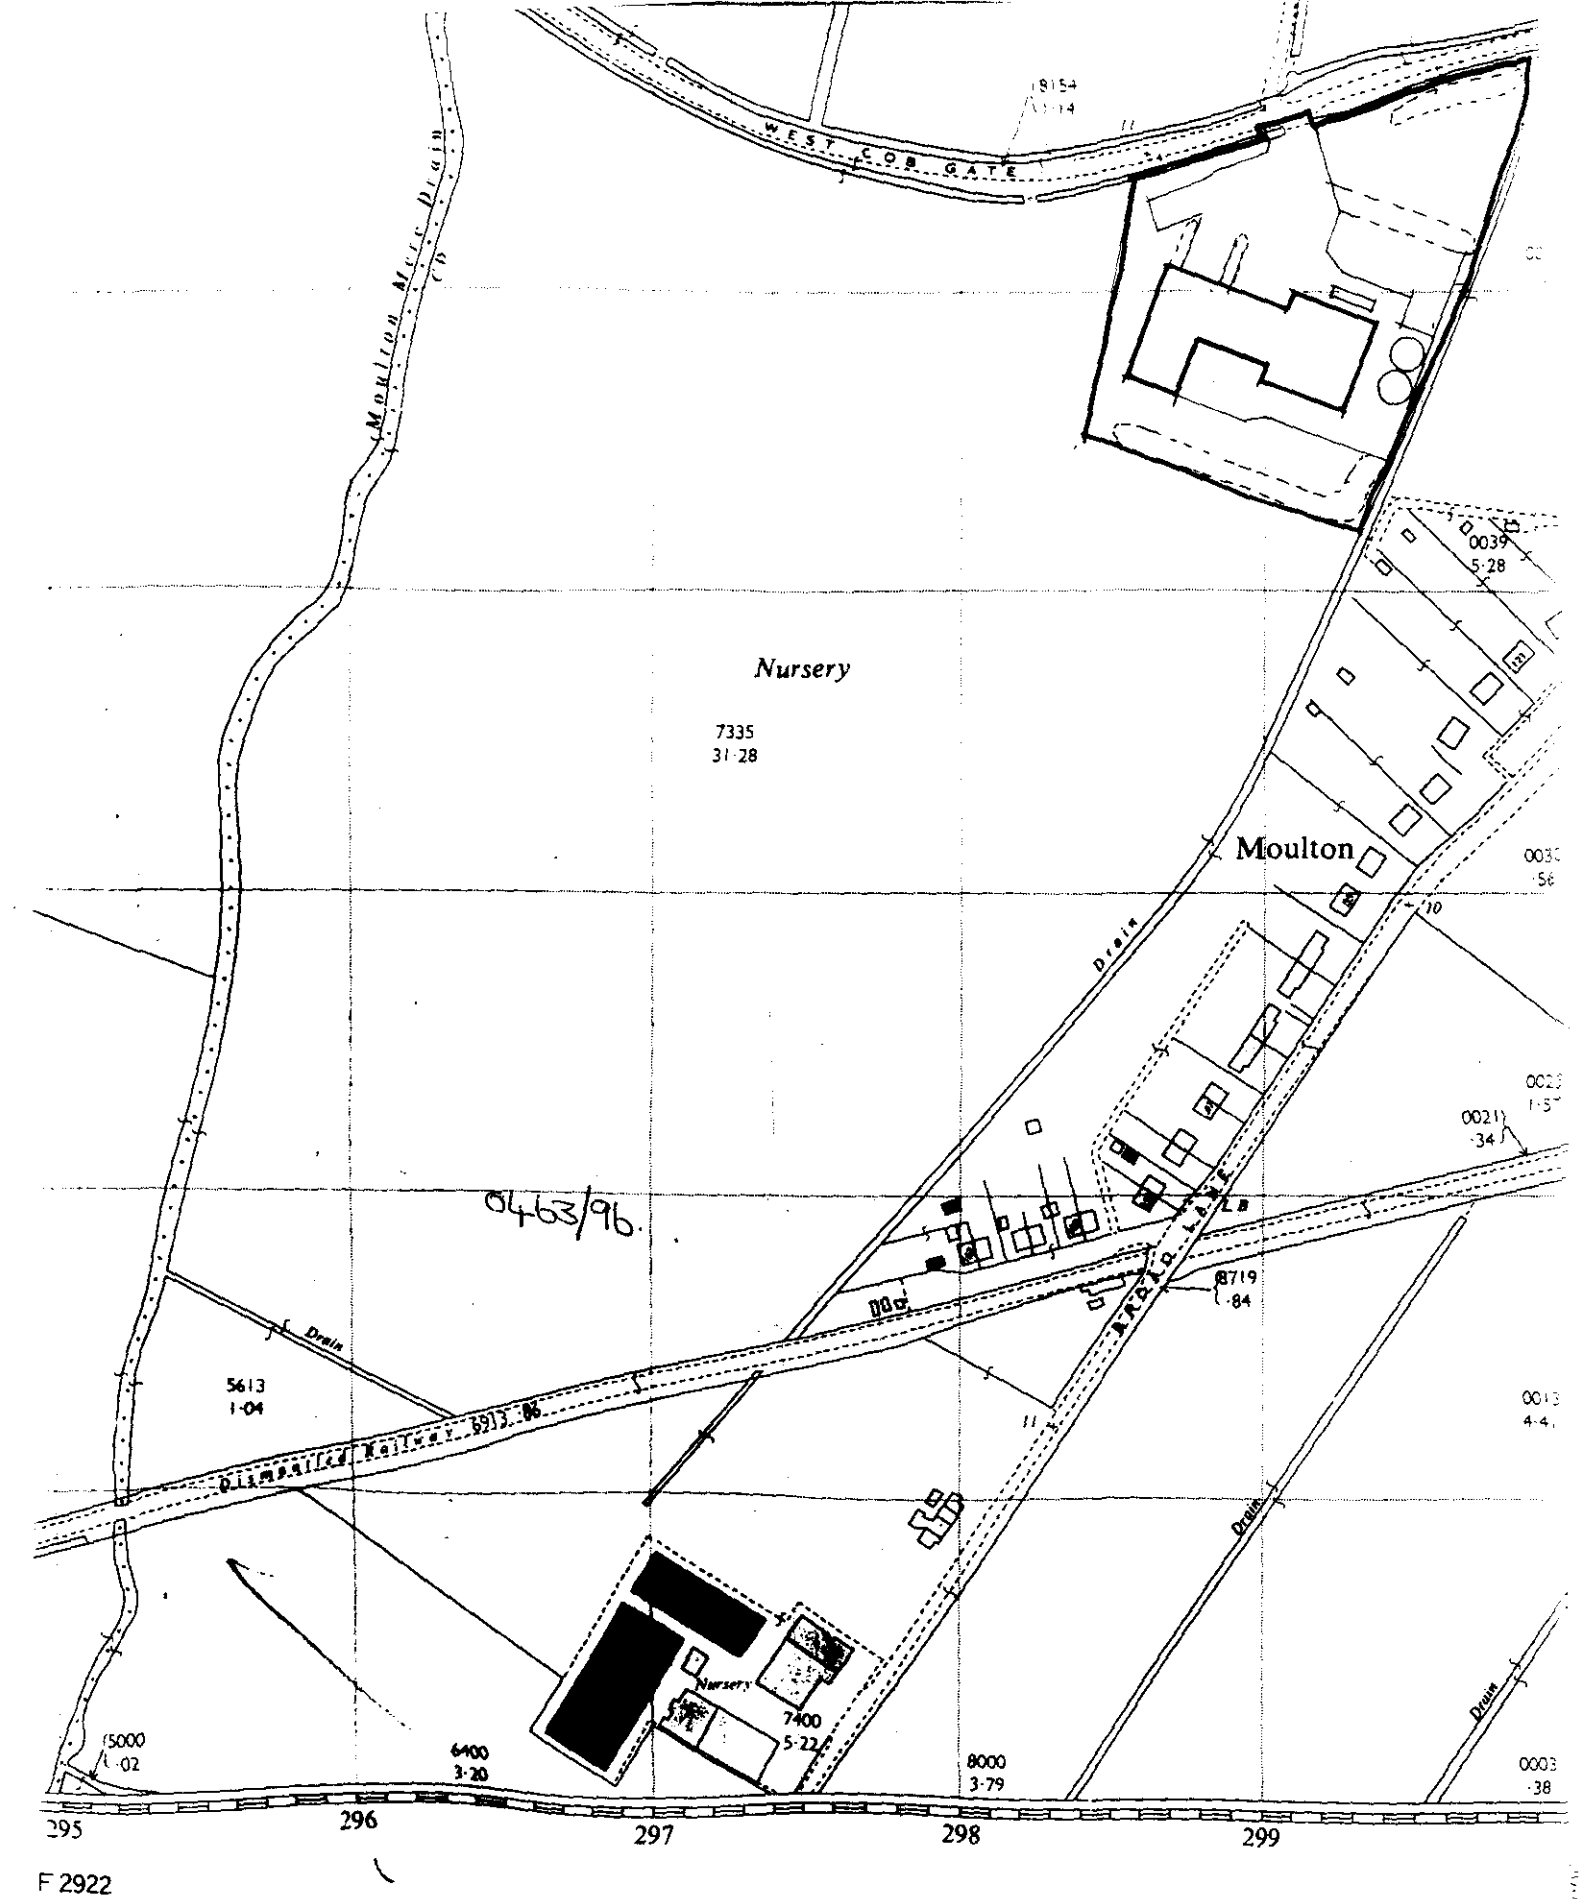
WEST COB GATE
Moulton Mere Drain
Nursery
7335
31·28
Moulton
Drain
0463/96
Disused Railway
5613
1·04
Nursery
7400
5·22
6400
3·20
8000
3·79
295
296
297
298
299
F 2922
5000
5500
6000
6300 Feet
Acres
Hectares
DETERMINED
PLAN
© Crown Copyright 1968.
Revision Point
Signal Box, or Post
PARCEL NUMBERS AND ACREAGES

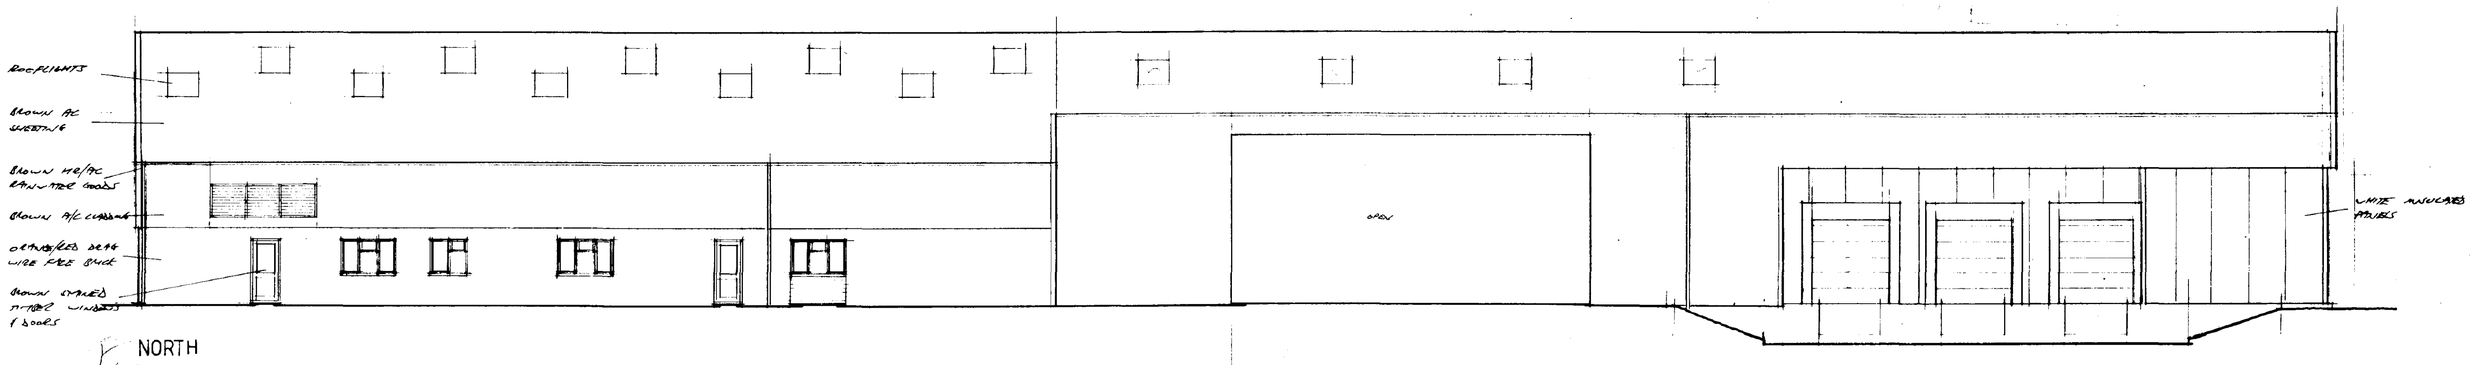

NORTH

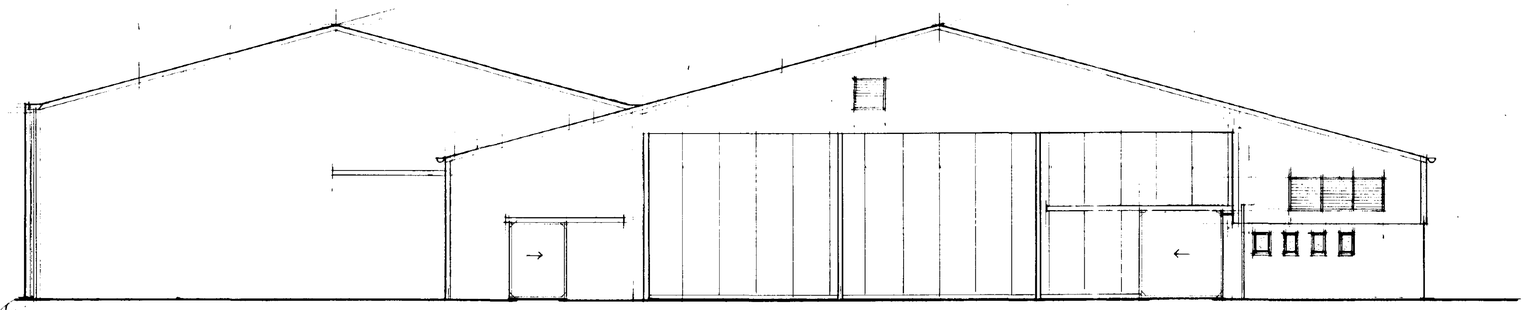

EAST

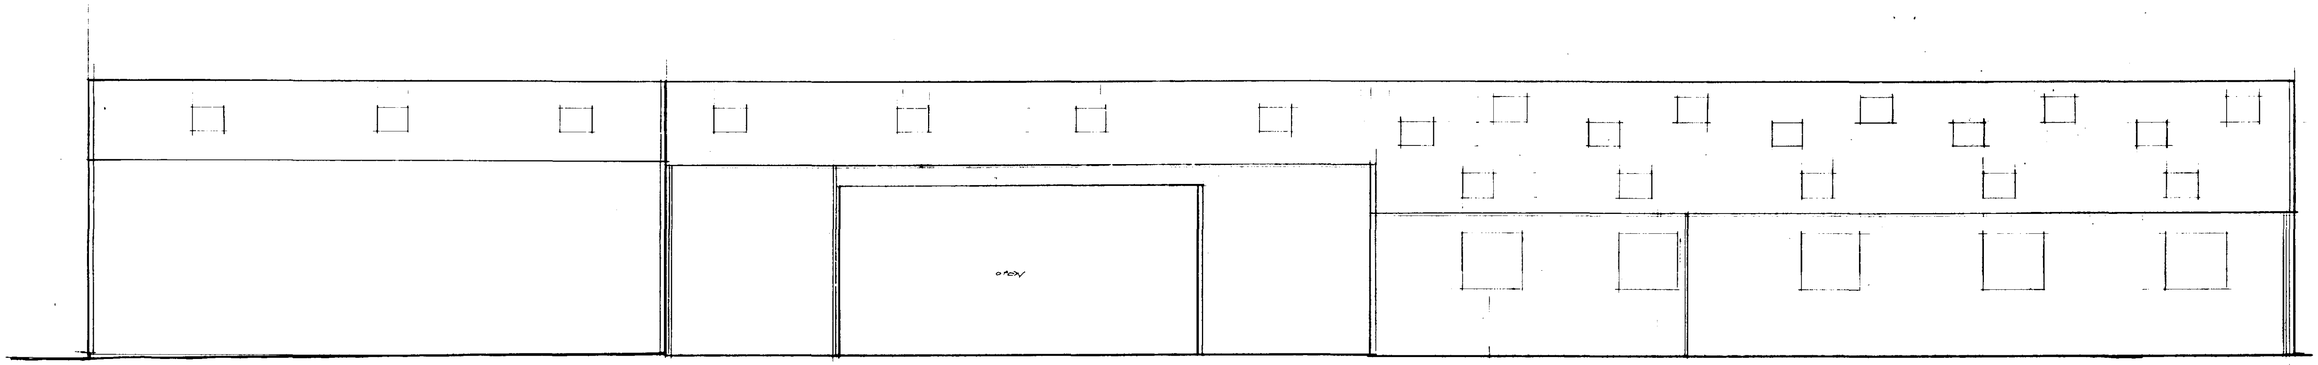

SOUTH

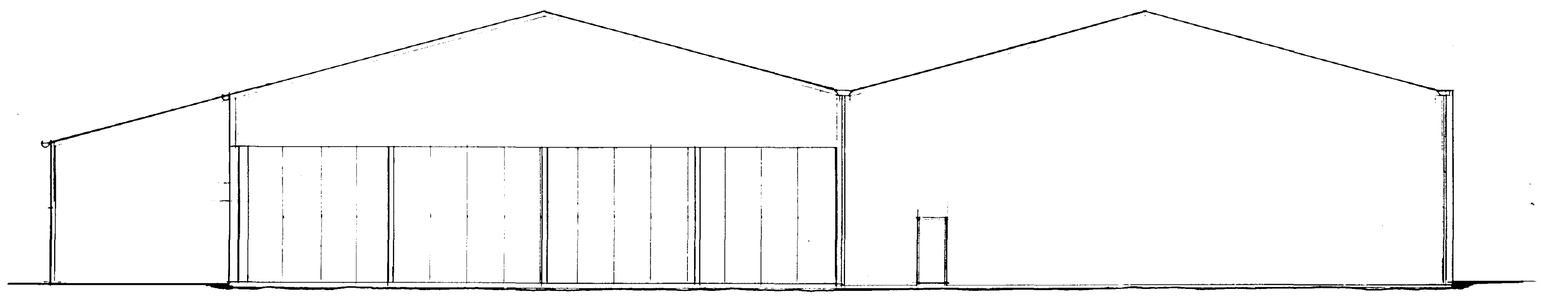

WEST

SOU... HOUS...
Ref: 0463/96

CONTRACTOR TO CHECK ALL DIMENSIONS ON SITE BEFORE WORK COMMENCES.

revision	date	init.	revision details

PODDINGTONS
Architectural Design Consultants
43 Double Street, Spalding, Lincs. PE11 2AA
Tel: 0775 761856 & 768296. Fax: 0775 710218

project
COBGATE FOODS LTD
COBGATE FARM
WEST COBGATE MOULTON

drawing
ELEVATIONS AS EXISTING

scale	drawing no
1-100	2699-2
date: APRIL 96	drawn: RA
	checked

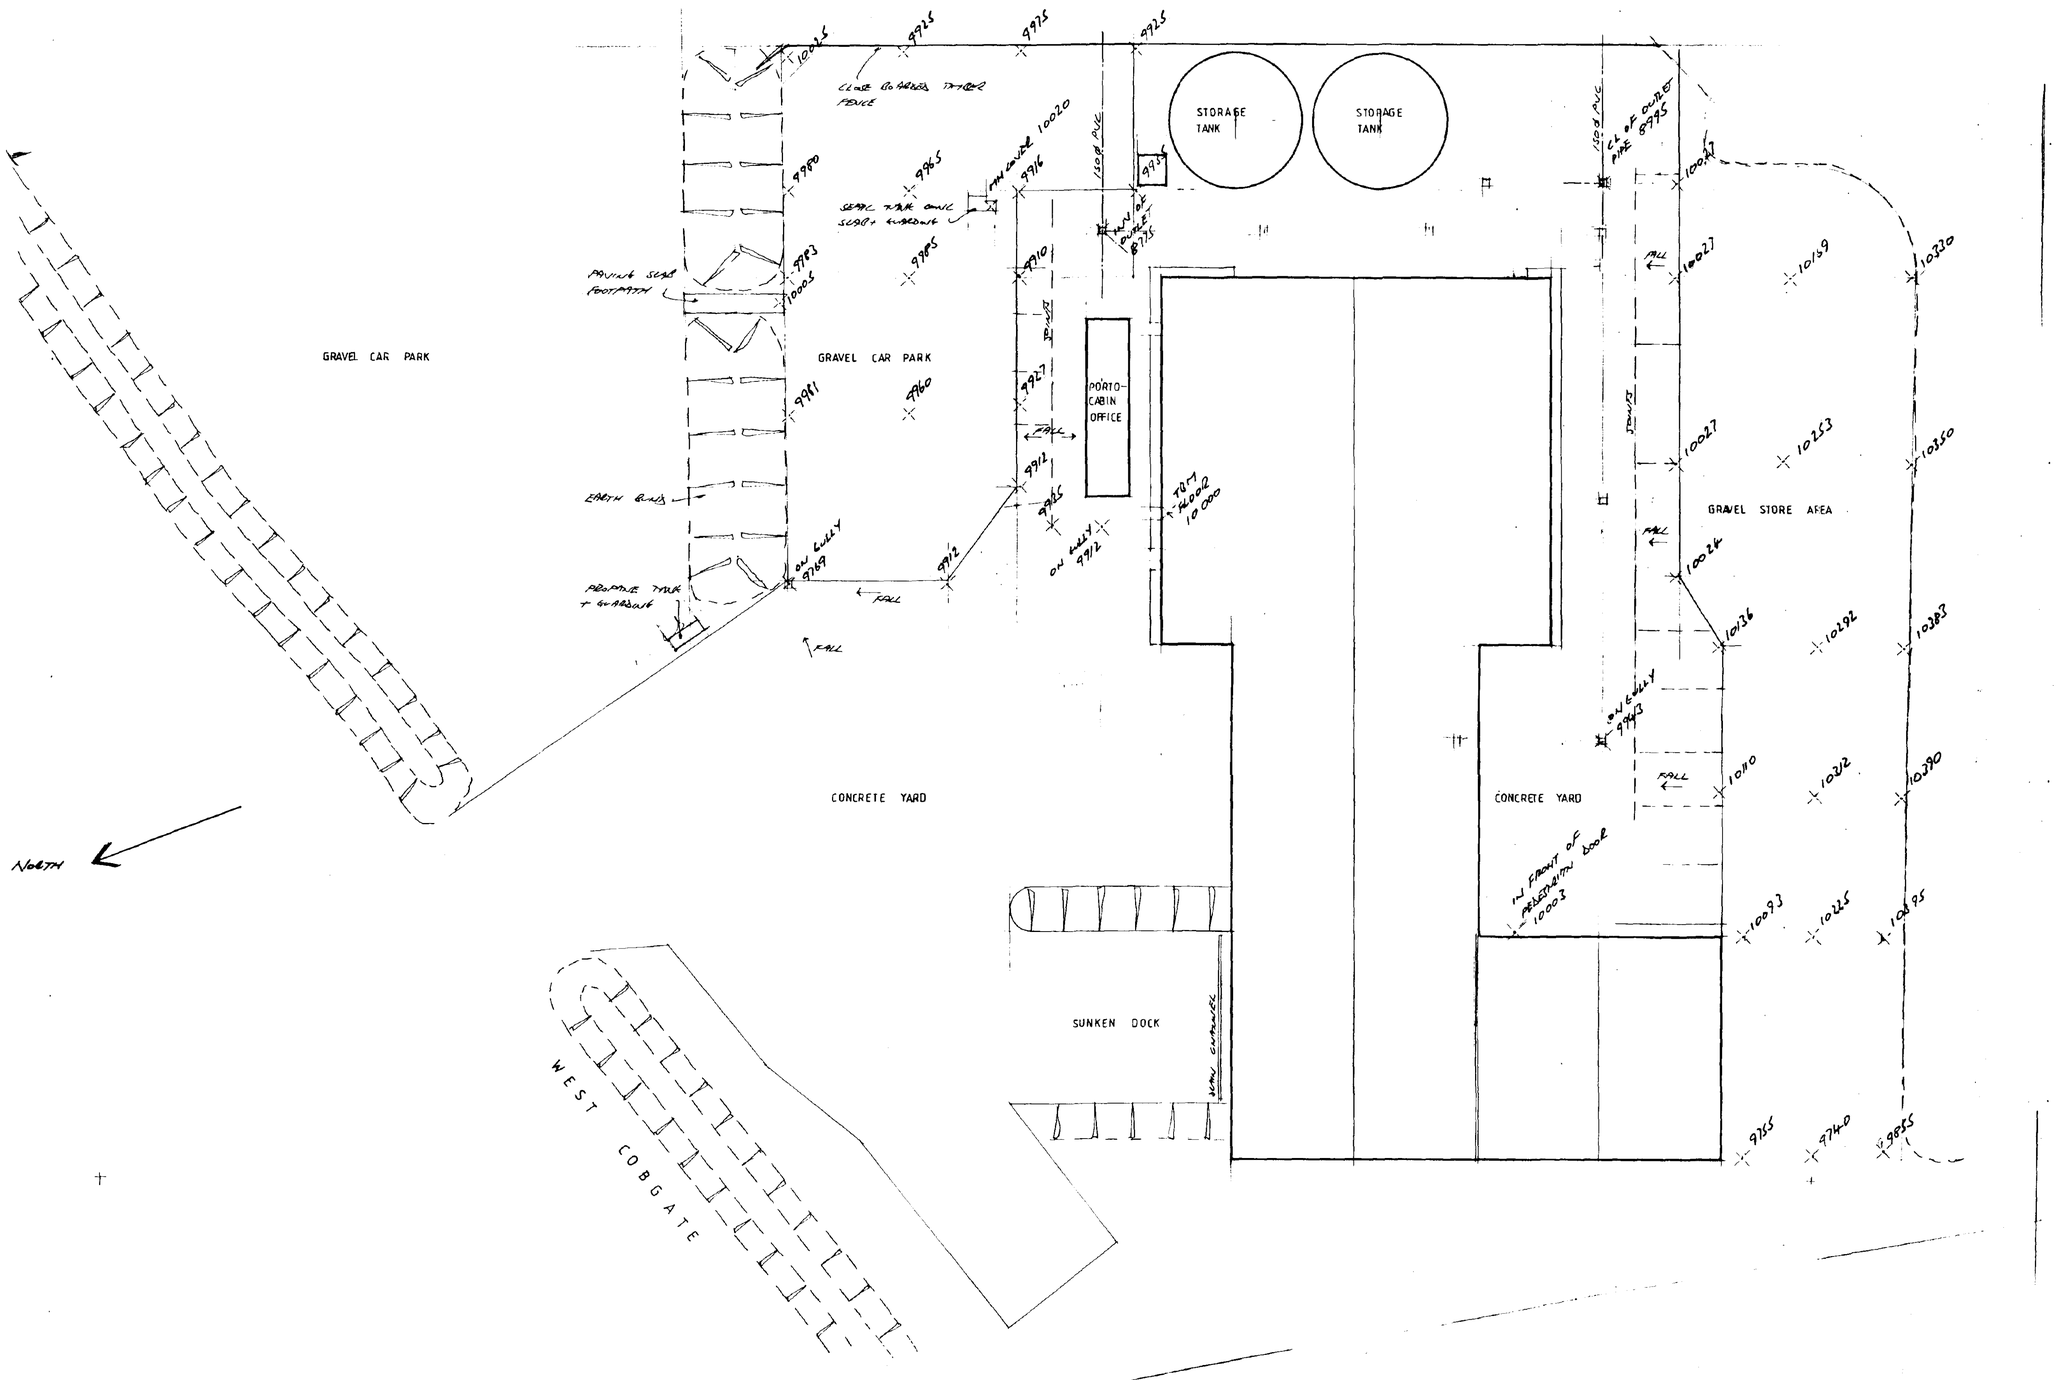

NORTH

CONTRACTOR TO CHECK ALL DIMENSIONS ON SITE BEFORE WORK COMMENCES.

revision	date	init	revision details

PODDINGTONS

Architectural Design Consultants

43 Double Street, Spalding, Lincs. PE11 2AA
Tel: 0775 761856 & 768296. Fax: 0775 710218

project
COBGATE FOODS LTD
COBGATE FARM
WEST COBGATE MOULTON

drawing
SITE AS EXISTING

scale
1-250

drawing no.
2699-3

date
APRIL 96

drawn

463/96

DETERMINED PLAN

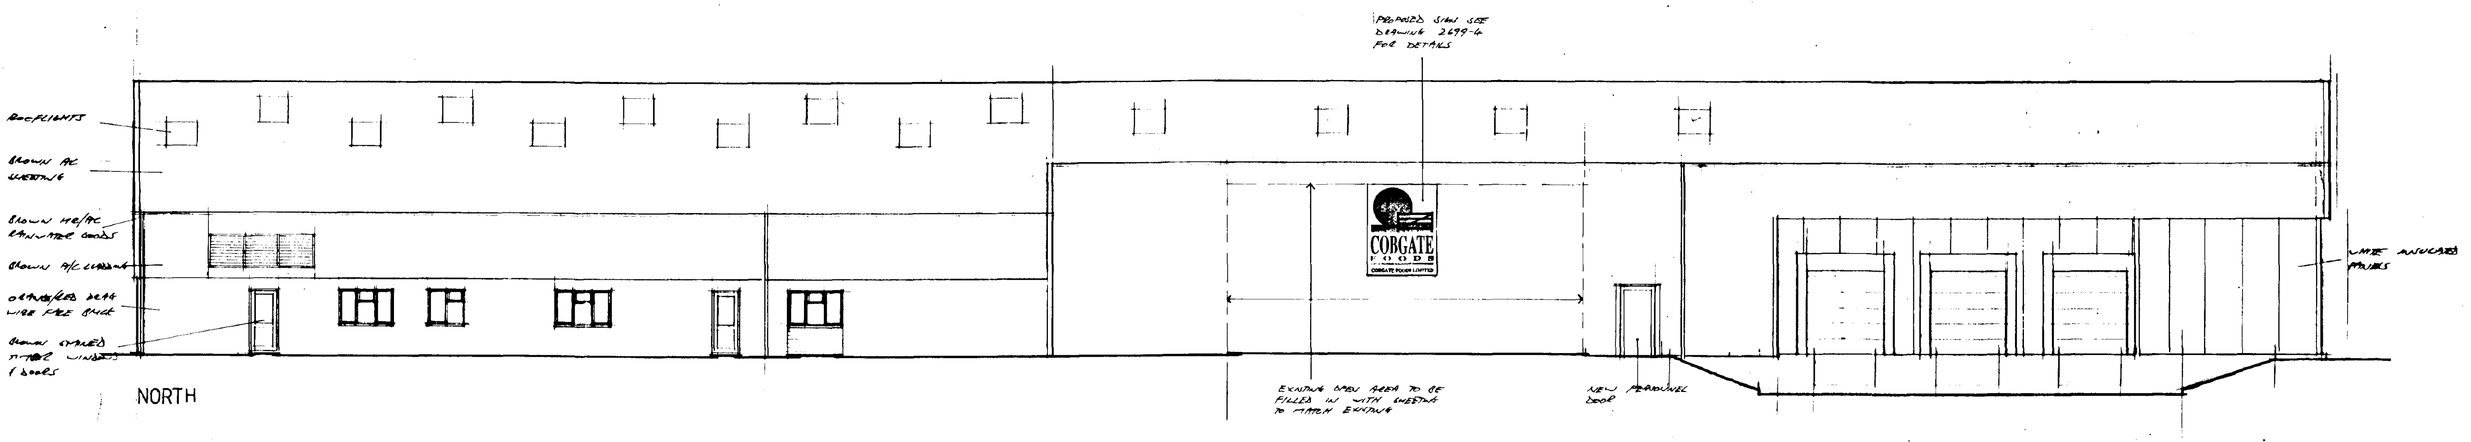

NORTH

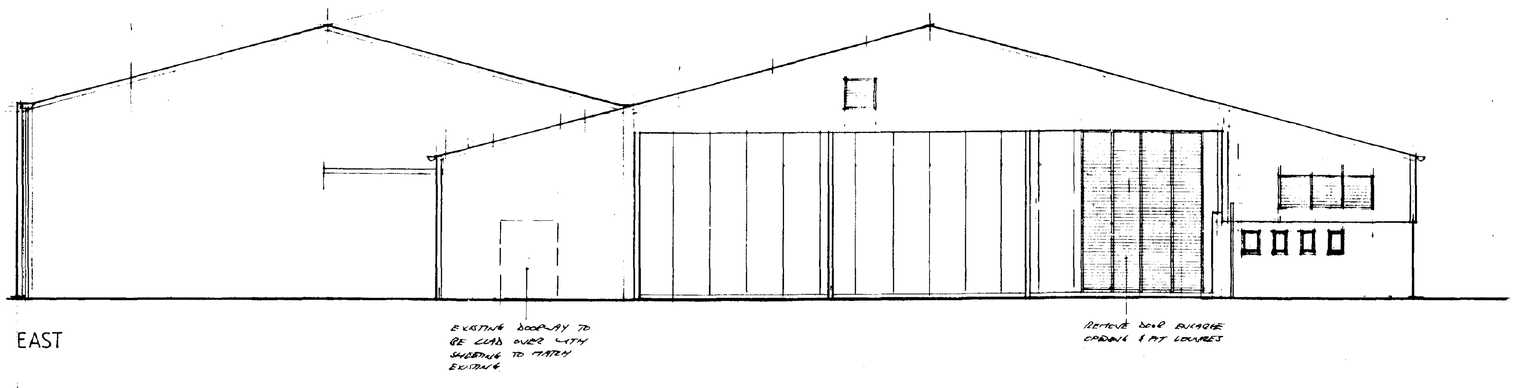

EAST

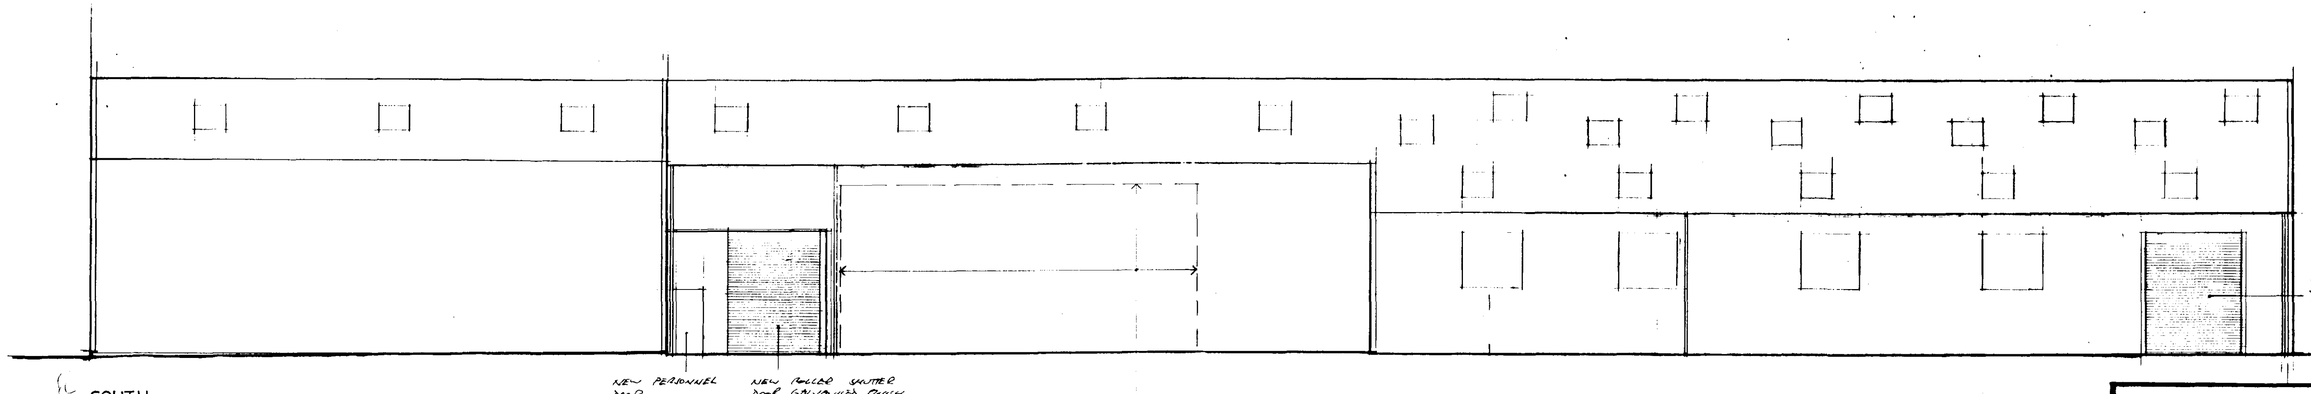

SOUTH

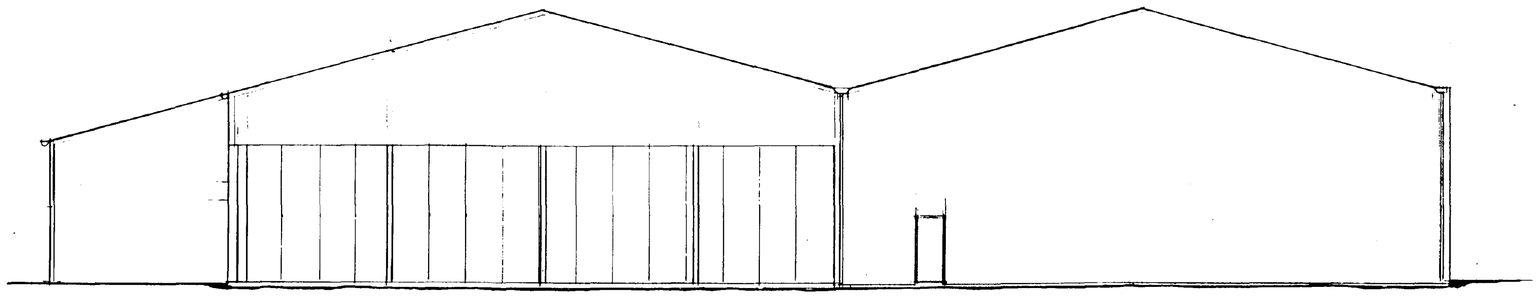

WEST

Ref. 0463/96

PODDINGTONS

Architectural Design Consultants

43 Double Street, Spalding, Lincs. PE11 2AA
Tel: 0775 761856 & 768296. Fax: 0775 710218

CONTRACTOR TO CHECK ALL DIMENSIONS ON SITE BEFORE WORK COMMENCES.

revision	date	init	revision details

project
COBGATE FOODS LTD
COBGATE FARM
WEST COBGATE MOULTON

drawing
ELEVATIONS AS PROPOSED

scale	drawing no.
1-100	2699-6
date: APRIL 96	drawn: