




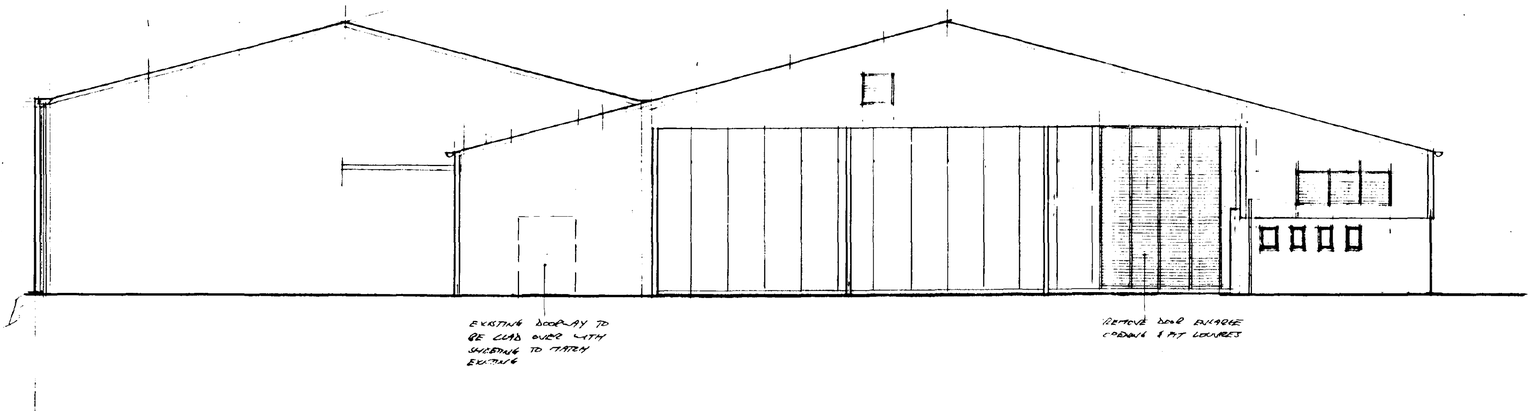

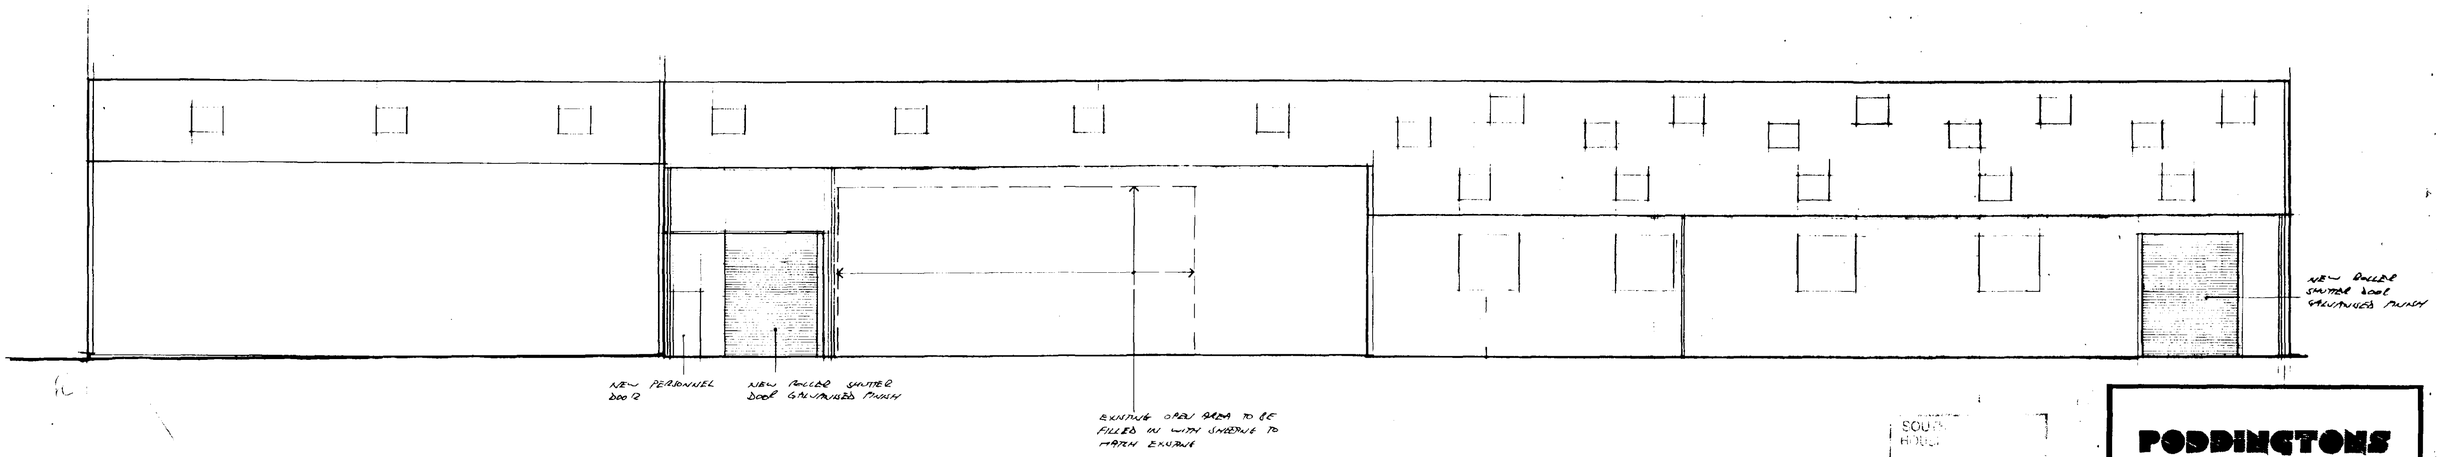

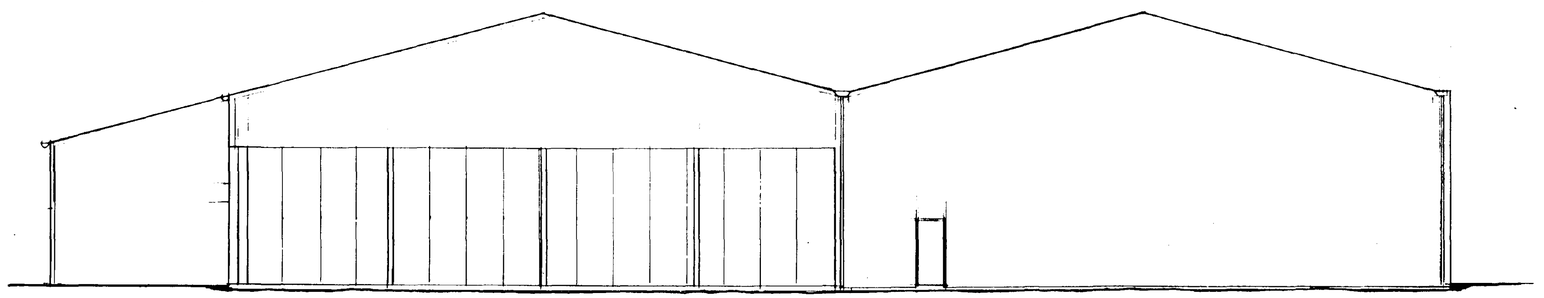

SOUTH HOLT

Ref. 0464/96

PODDINGTONS

Architectural Design Consultants

43 Double Street, Spalding, Lincs. PE11 2AA
Tel: 0775 761856 & 768296. Fax: 0775 710218

CONTRACTOR TO CHECK ALL DIMENSIONS ON SITE BEFORE WORK COMMENCES.

project
COBGATE FOODS LTD
COBGATE FARM
WEST COBGATE MOULTON

revision	date	init.	revision details

drawing
ELEVATIONS AS PROPOSED

scale: 1-100

drawing no: 2699-6

date: APRIL 96

drawn:

GRAVEL CAR PARK

GRAVEL CAR PARK

GRAVEL CAR PARK

STORAGE TANK

STORAGE TANK

PORTO-CABIN OFFICE

GRAVEL STORE AREA

CONCRETE YARD

CONCRETE YARD

SUNKEN DOCK

WEST COBGATE

DETERMINED PLAN

04/04/96

CONTRACTOR TO CHECK ALL DIMENSIONS ON SITE BEFORE WORK COMMENCES.

revision	date	init.	revision details

PODDINGTONS


Architectural Design Consultants

43 Double Street, Spalding, Lincs. PE11 2AA
Tel: 0775 761856 & 768296. Fax: 0775 710218

project
COBGATE FOODS LTD
COBGATE FARM
WEST COBGATE MOULTON

drawing
SITE AS EXISTING

scale	drawing no
1-250	2699-7
date: APRIL 96	drawn / checked

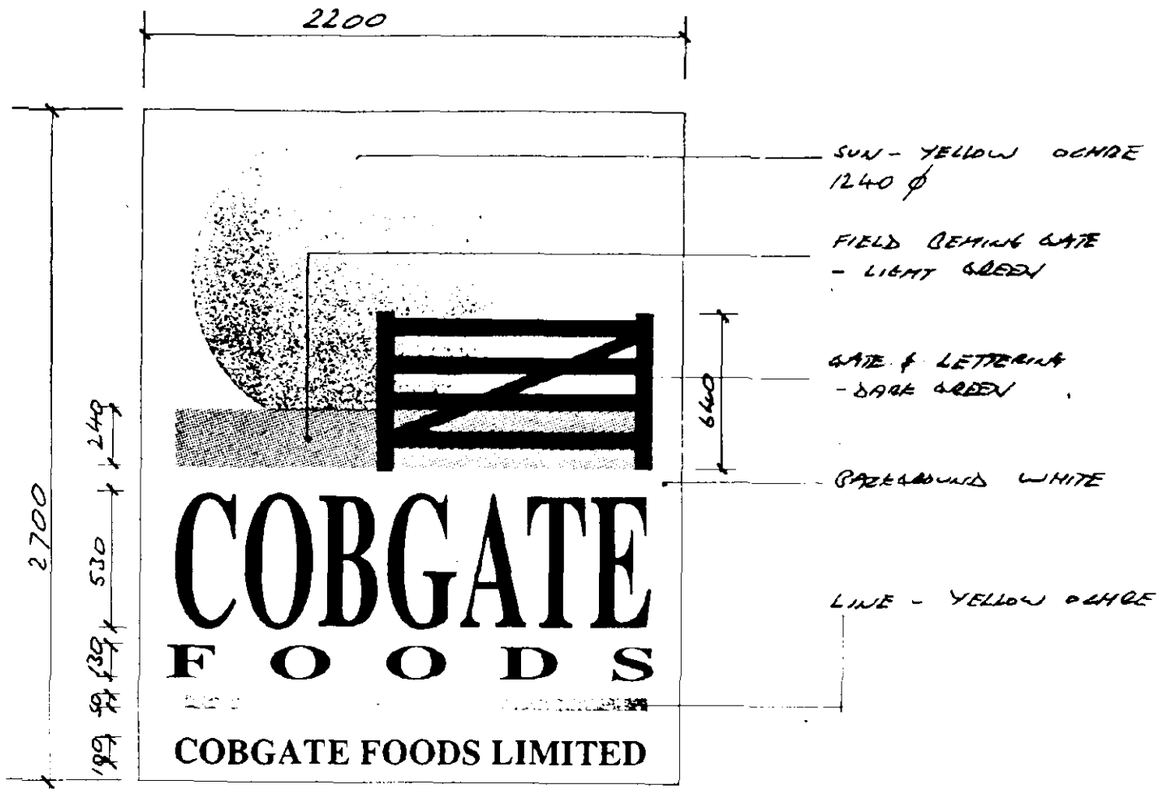

CONTRACTOR TO CHECK ALL DIMENSIONS ON SITE BEFORE WORK COMMENCES.

revision	date	init.	revision details

PODDINGTONS

Architectural Design Consultants

43 Double Street, Spalding, Lincs. PE11 2AA
Tel: 0775 761856 & 768296. Fax: 0775 710218

project

COBGATE FOODS LTD.
COBGATE FARM,
WEST COBGATE, MOULTON.

drawing

PROPOSED SIGN

scale	drawing no.
1-25	2699-4
date: MAY 96	drawn
	checked

SOUTH HOLLAND DC
HOUSING & PLANNING
16 MAY 1996
Ref: 0464/96

DETERMINED
PLAN