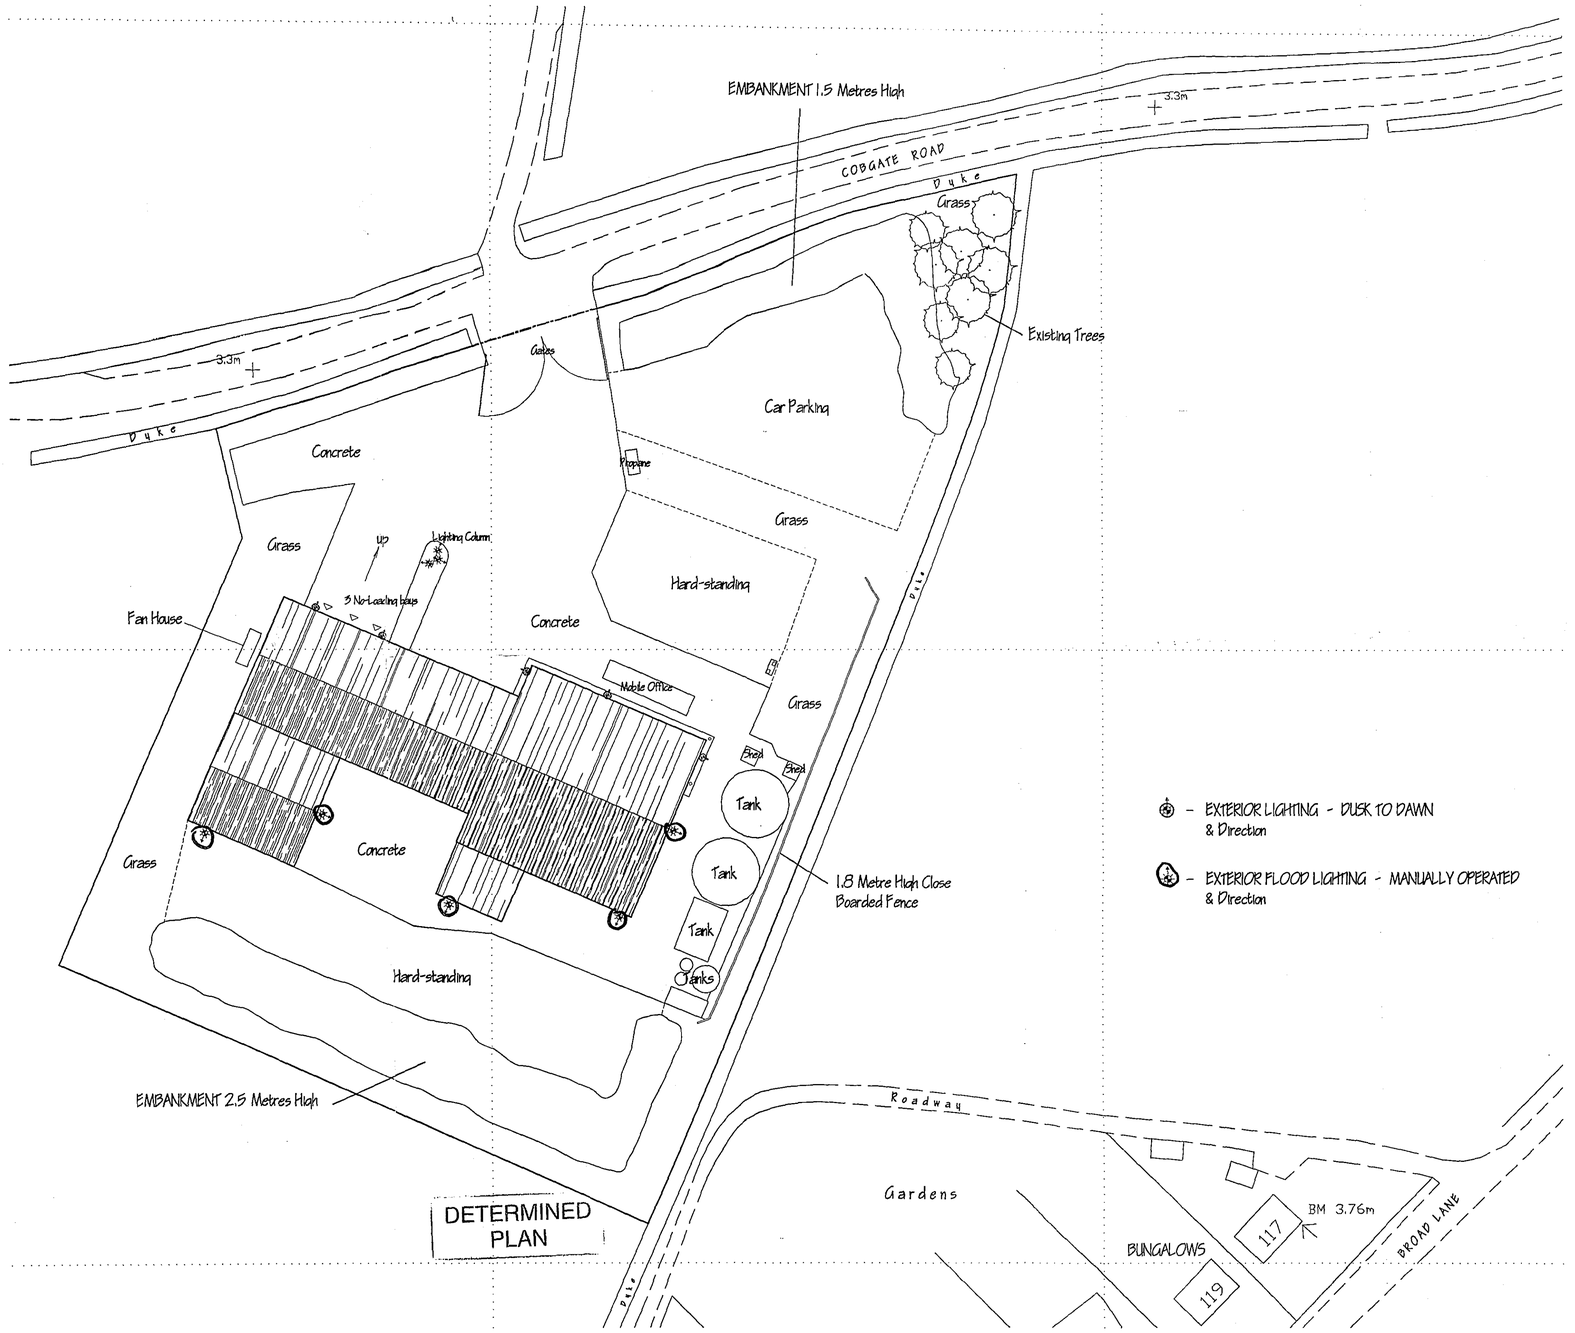

SITE PLAN.
1/500

NORTH

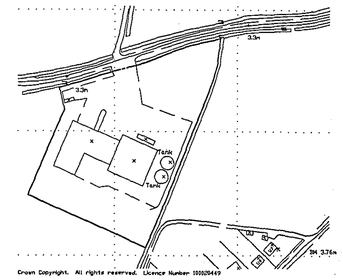

Crown Copyright. All rights reserved. Licence Number 100020449

LOCATION PLAN.
1/2500

- EXTERIOR LIGHTING - DUSK TO DAWN & Direction
- EXTERIOR FLOOD LIGHTING - MANUALLY OPERATED & Direction

DETERMINED PLAN

Ref 413/466/06.
Rec'd 4/5/06

SHDC
Planning & Development
04 MAY 2006
Ref:

ref.	revision	date
A.	FURTHER INFORMATION ON LIGHTING.	APRIL '06.

G. R. MERCHANT
I.ENG AMICE FIWO
ARCHITECTURAL, STRUCTURAL AND LAND DRAINAGE CONSULTANTS
Unit 4, Wrights Mews
12A Park Road, Holbeach,
Spalding, Lincs. PE12 7EX
Tel: 01406 426800
Fax 01406 425744
E-Mail: G. R. Merchant @ Merchant. Fs. Co. UK

Project
STORAGE & DISTRIBUTION OF FLOWERS SITE.
WEST COGGATE.
MOULTON.
SPALDING. LINC'S.

Client
SUN KING FLOWERS LTD.

Drawing
LOCATION & SITE LAYOUT PLAN.

Job Ref.	Drawing No.
1352-06.	01A.
Date	Drawn
MARCH '06.	GRM.

Scales
AS INDICATED.

DO NOT SCALE FROM THIS DRAWING

This drawing is copyright and may not be altered, traced, photographed or used for any other purpose other than that for which it is issued. The General Contractor is to check all dimensions on site and report any discrepancies to the Architect. All details shown on this drawing including foundations are based upon typical site conditions related to the area. No responsibility can be accepted for abnormal conditions which may be discovered during construction unless reported to the Architect so that design amendments may be considered. Site soil surveys are recommended to interpret all foundations to establish specific site conditions before foundation work is undertaken. This drawing is limited in the amount of information contained and does not purport to contain a full specification of the works. It is solely for the purpose of obtaining Planning / Building Regulations approval. This drawing must not be used for construction purposes unless signed as approved by the Architect. Neither the Architect nor any representative thereof, it to be sued or their appointed agents responsible to control workmanship, substitution of materials, adherence to specification, variations to contract sizes or materials to be new unless otherwise stated and all components and materials etc. to be used fitted and installed etc. in strict accordance with manufacturers instruction and relevant code of practice. Materials shall conform to appropriate british standard specification or BSA certificate or European code equivalent. The Employer / Client shall ensure that the selected contractor is conversant with and adopts all measures necessary to achieve compliance with Health and Safety Legislation for building sites and Work places. The Employer / Client is advised that should the works need to comply with the Construction Design and Management Regulations an Independent Planning Supervisor will be required. The works shall comprise of all that is shown on the drawing and details. Work that may not specifically be shown but may be reasonably inferred as necessary to carry out the works shall be deemed to be included. It is the plot / land owners responsibility to be aware of the Party Wall act, Act 1996 when building in close proximity to adjoining neighbors boundaries.