


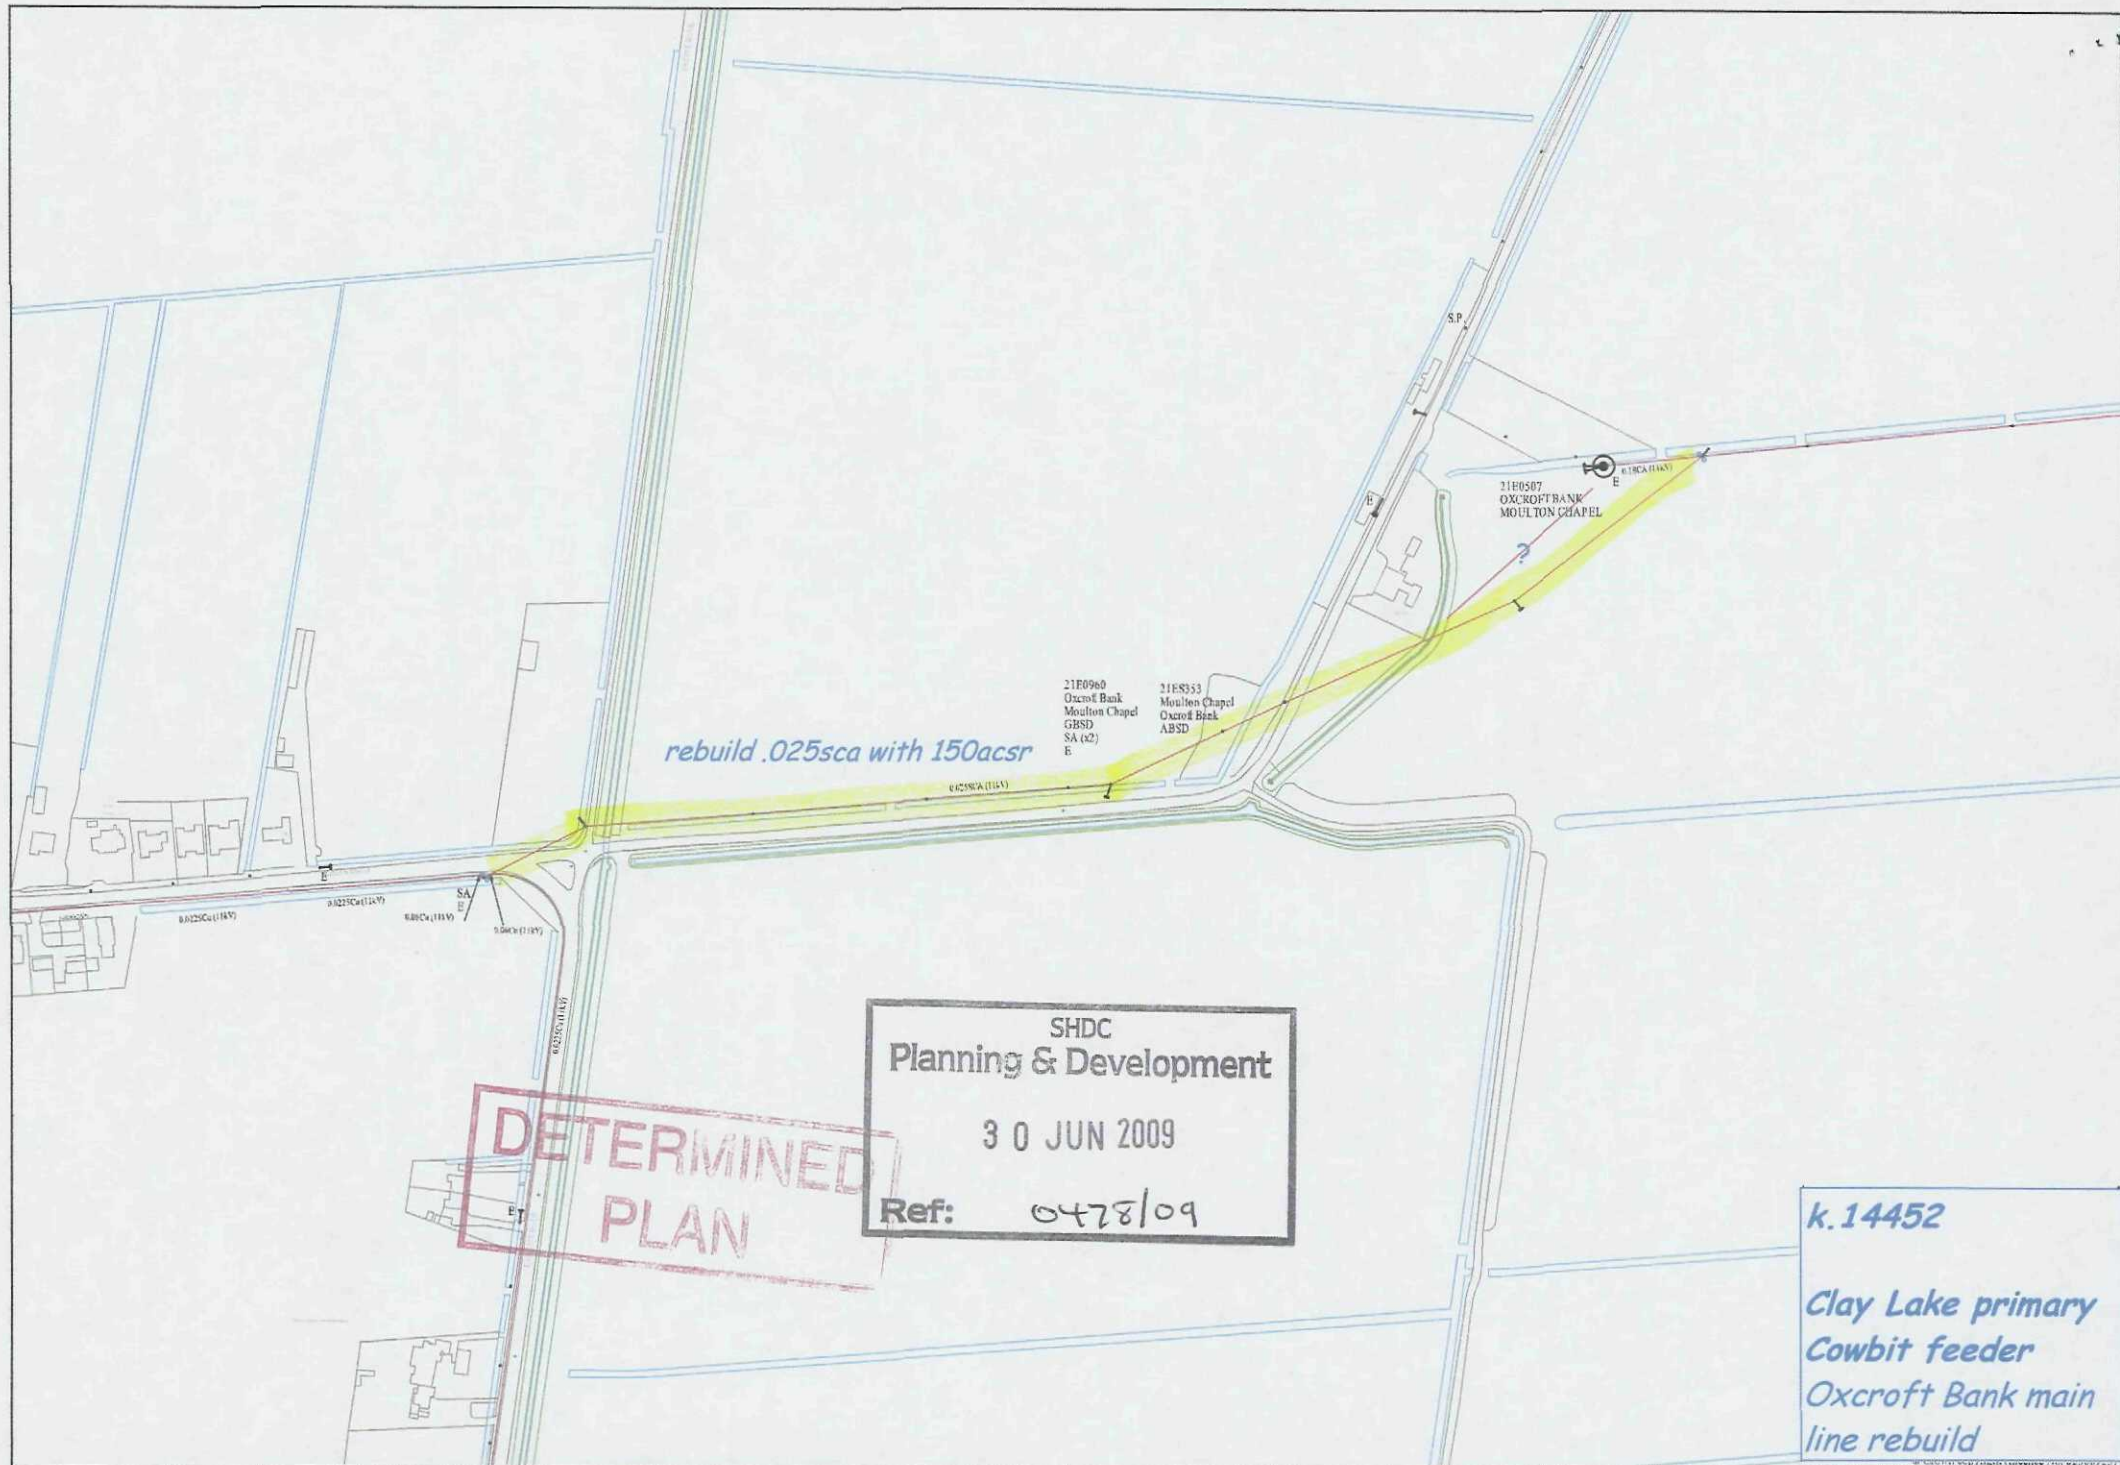

rebuild .025sca with 150acsr

21F0960
Oxcroft Bank
Moulton Chapel
GBSD
SA (x2)
E

21F0533
Moulton Chapel
Oxcroft Bank
ABSD

21F0507
OXCROFT BANK
MOULTON CHAPEL

SHDC
Planning & Development

30 JUN 2009

Ref: 0478/09

DETERMINED
PLAN

k.14452

Clay Lake primary
Cowbit feeder
Oxcroft Bank main
line rebuild