



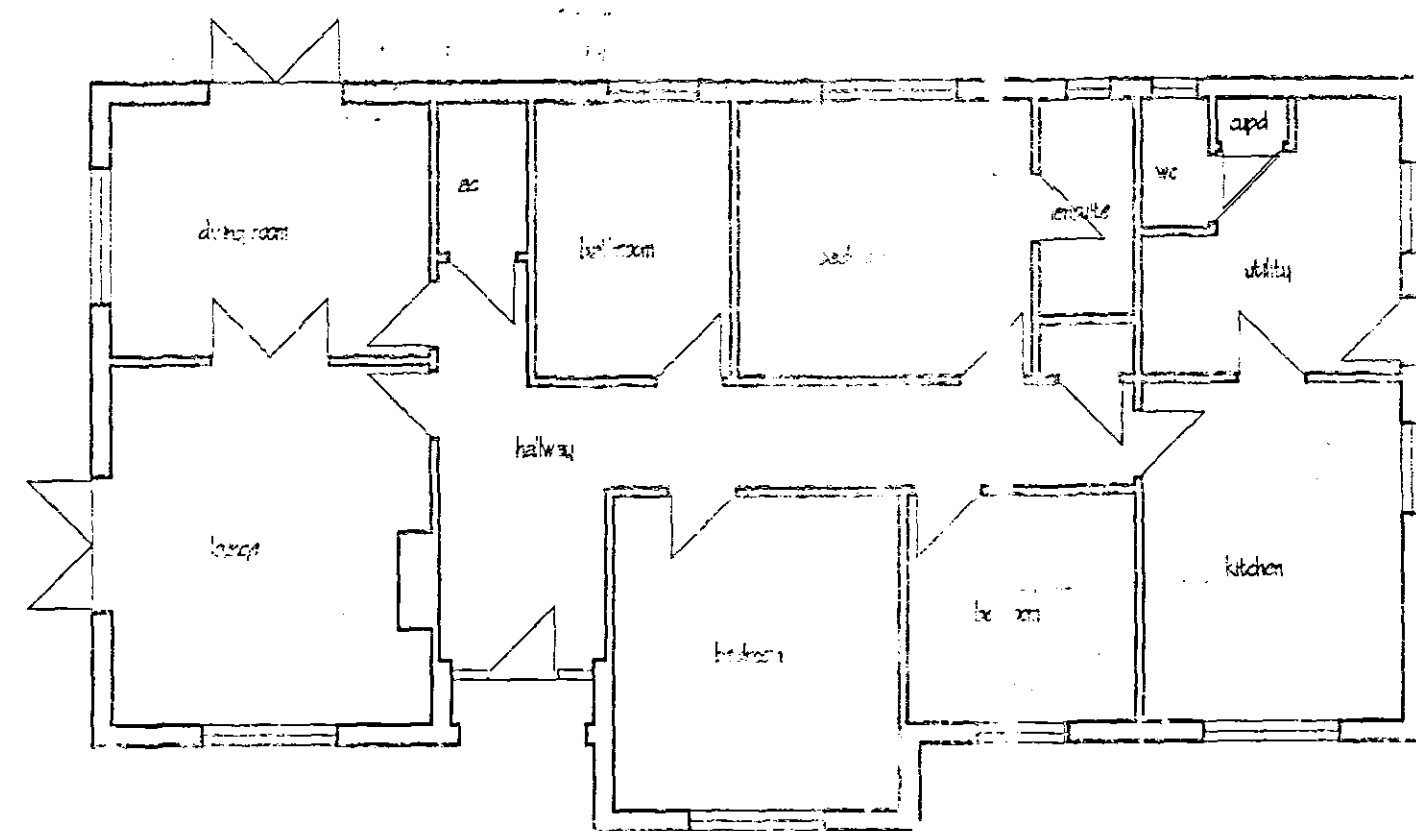


PLAN AS EXISTING

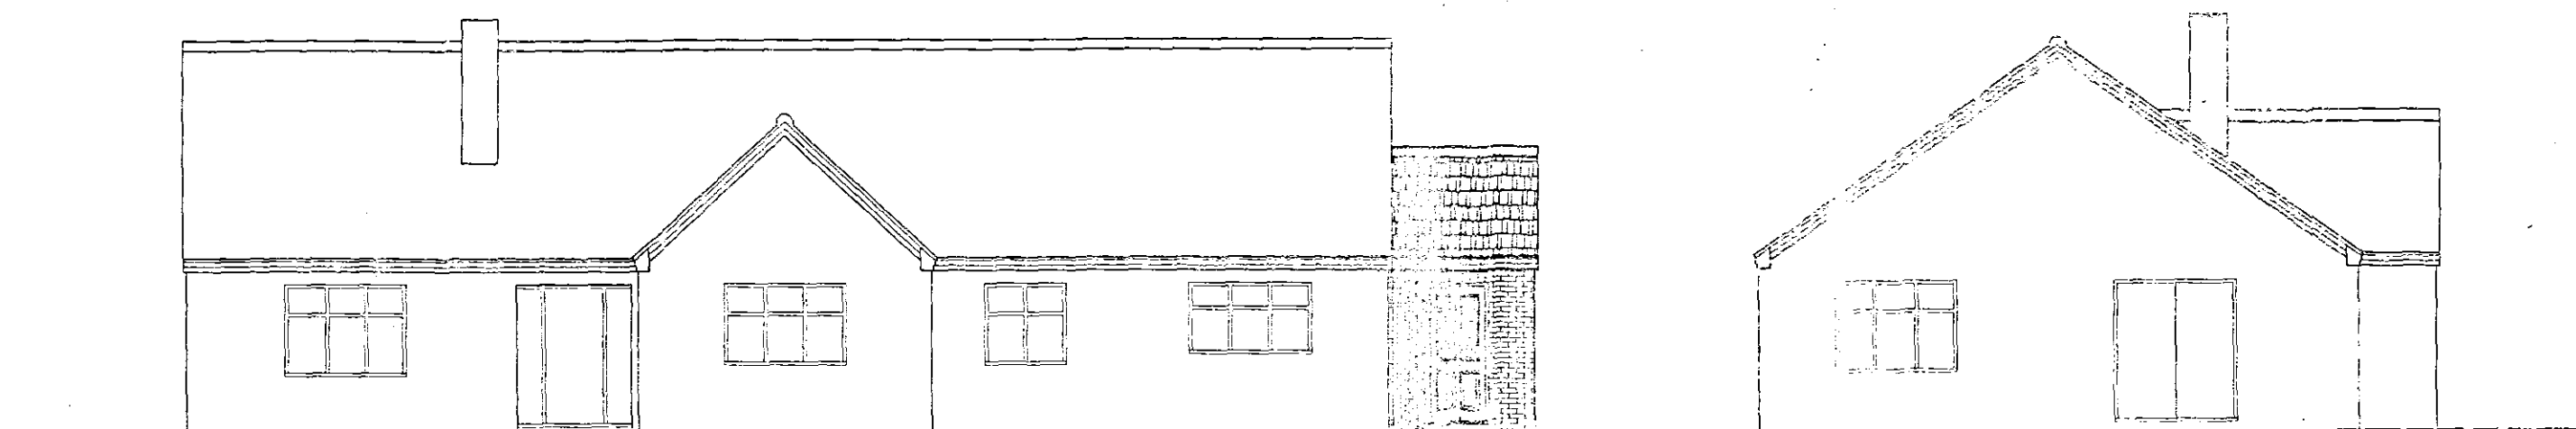


FRONT

SIDE

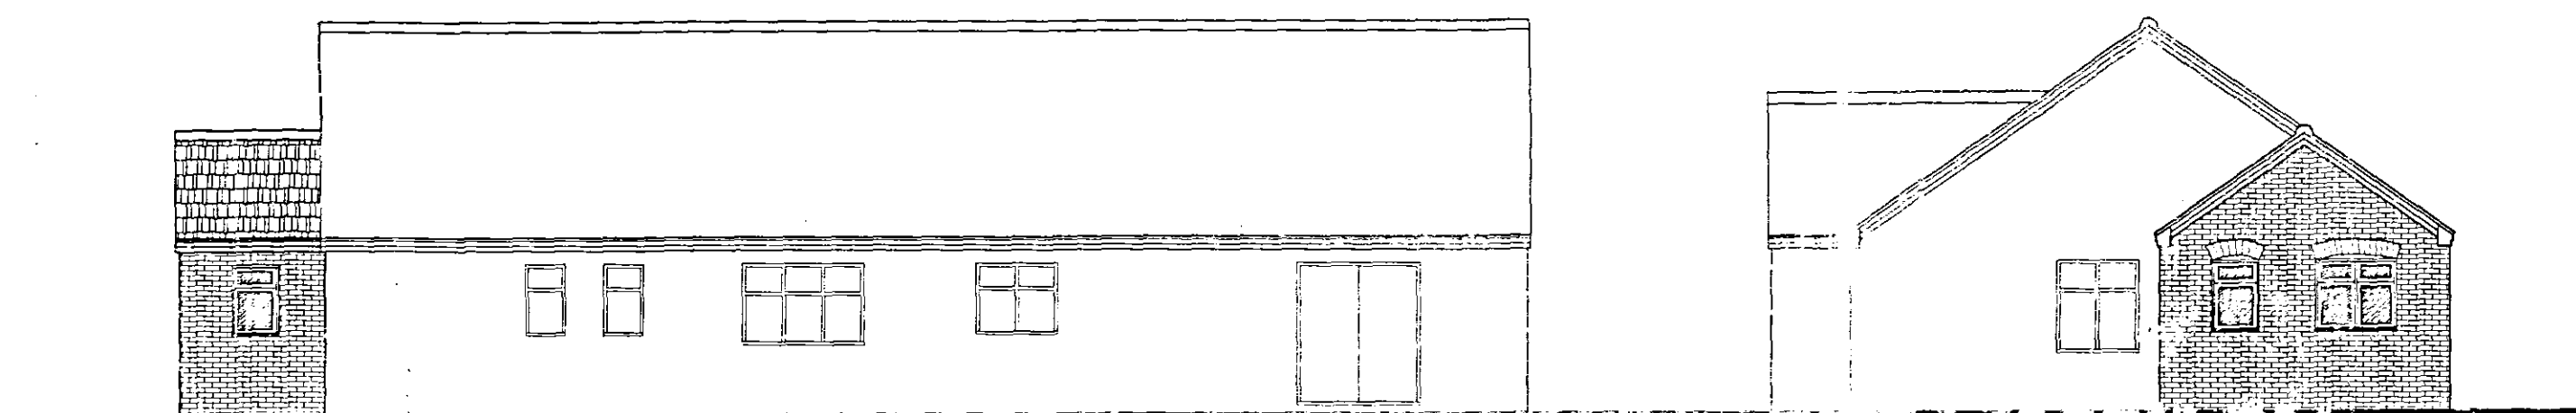



REAR

SIDE

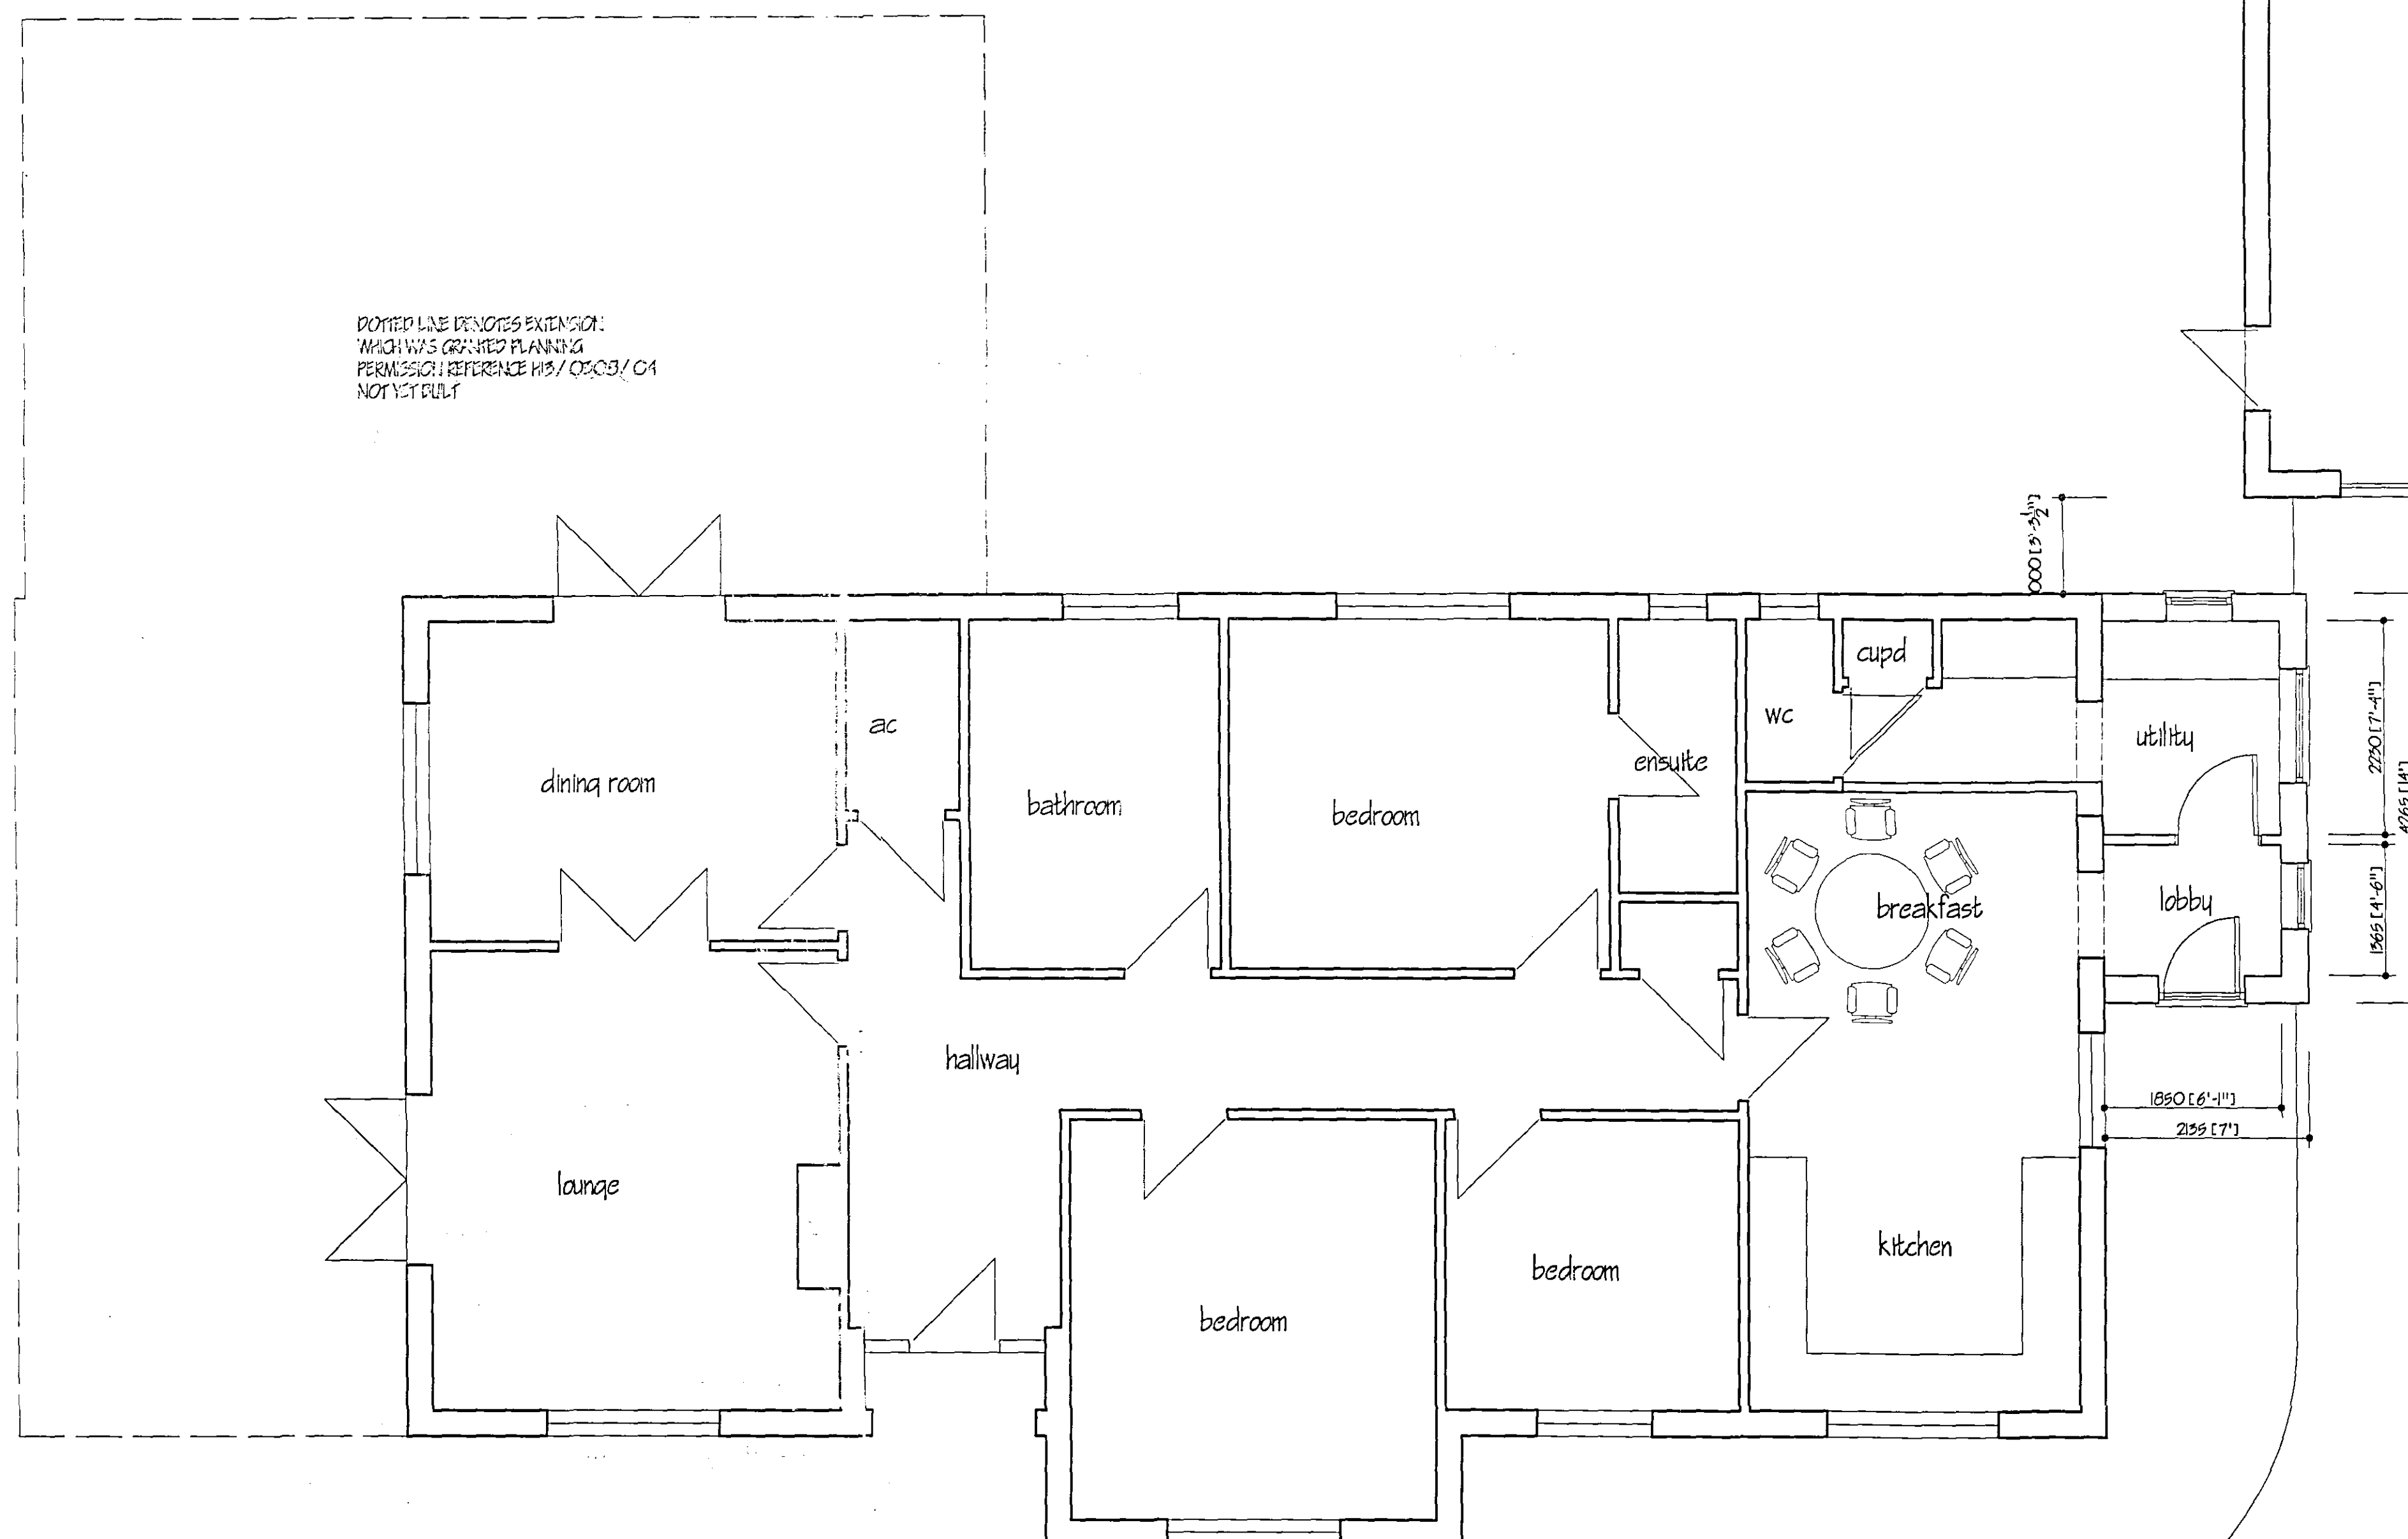

DOTTED LINE DENOTES EXTENSION:
WHICH WAS GRANTED PLANNING
PERMISSION REFERENCE H13/0503/C1
NOT YET BUILT

PLAN AS PROPOSED

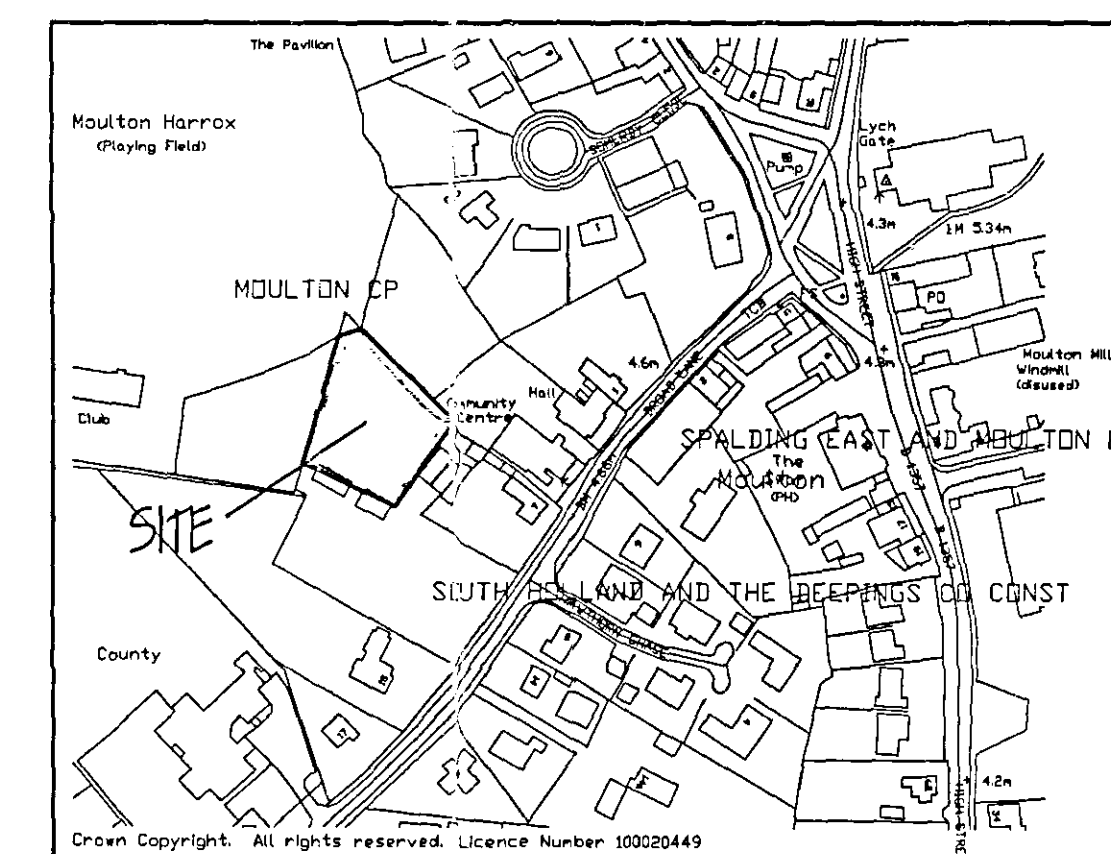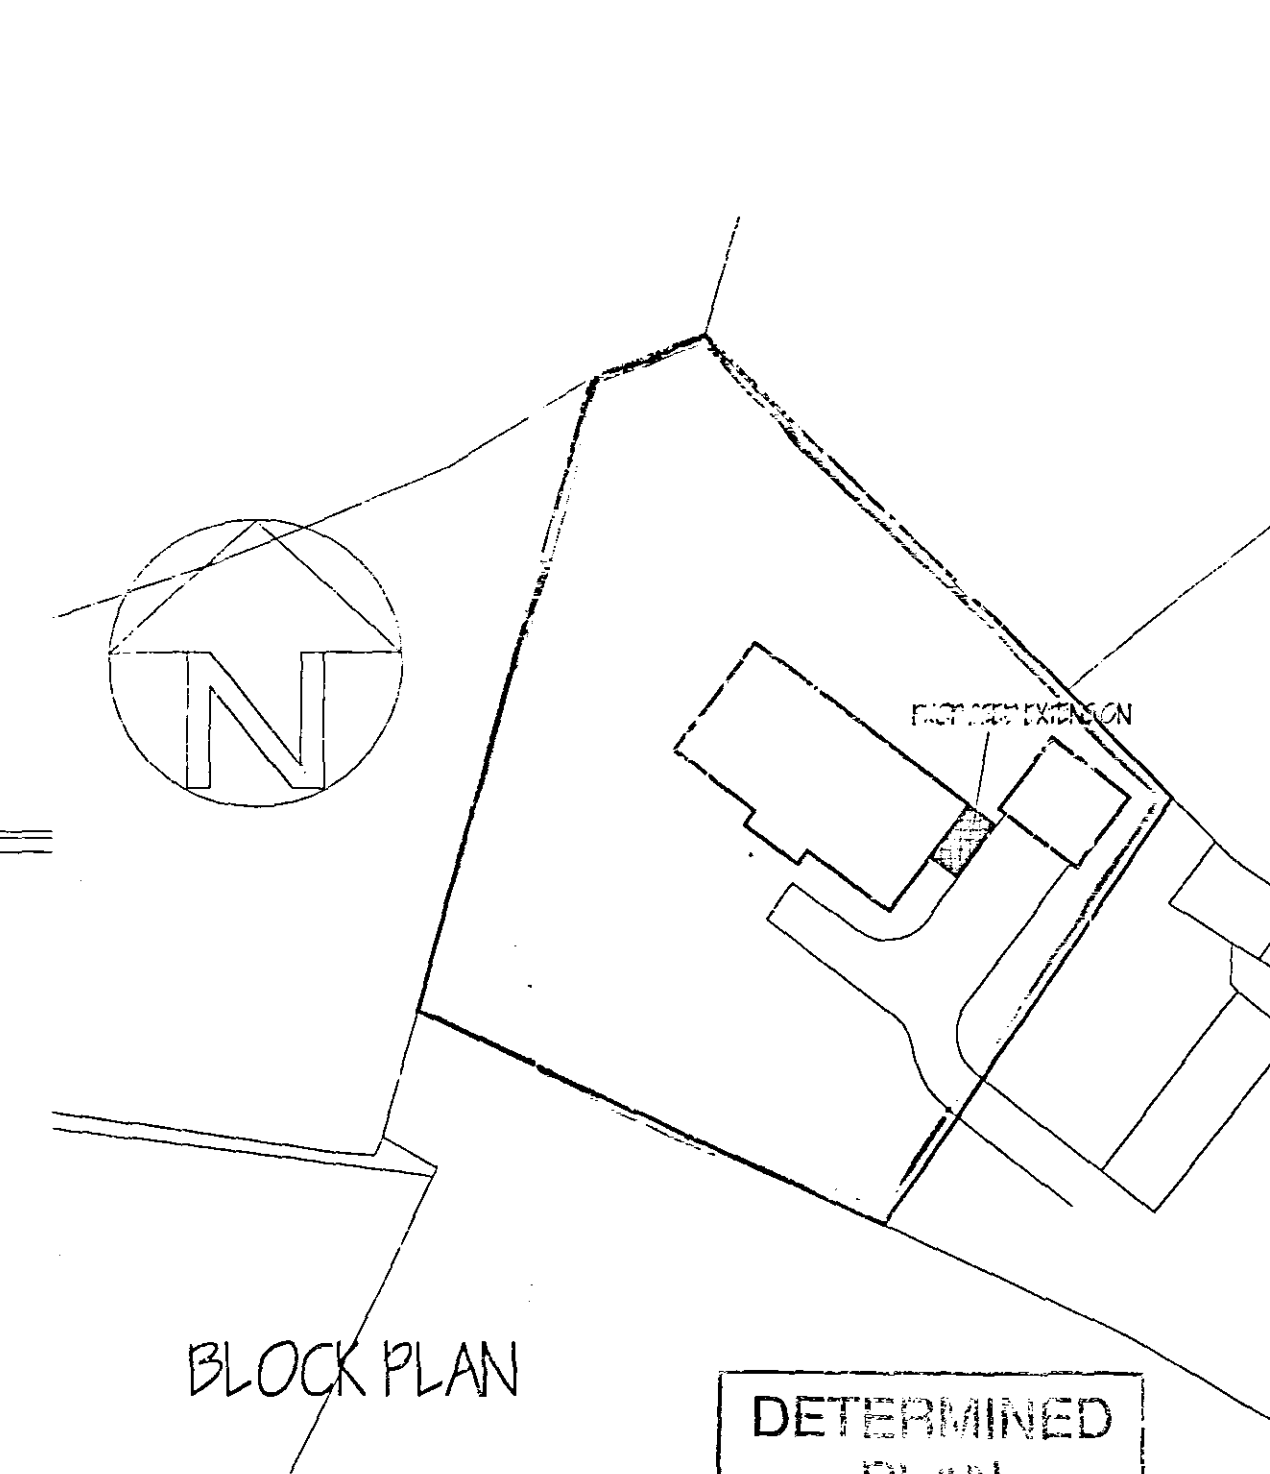

LOCATION PLAN

G. R. MERCHANT ARCHITECTURAL, STRUCTURAL AND LAND DRAINAGE CONSULTANTS Unit 4, Wright House 12A Park Road, Holbeach, Spalding, Lincs. PE12 2ZZ Tel: 01403 460000 Fax: 01403 425744 E-Mail: G. R. Merchant @ Merchant.P.R. Co. UK	
Project PROPOSED EXTENSION & ALTERATIONS 9 BROAD LANE MOULTON SPALDING Lincs	
Client MR & MRS C. MAPLETHORPE	
Drawing PLANS AS EXISTING & PLANS & ELEVATIONS AS PROPOSED	
Job Ref. 1148/05	Drawing No. 01
Date APR 2005	Drawn J.P.W.
Scales 1/50 1/100 1/500 1/2500	
DO NOT SCALE FROM THIS DRAWING This drawing is copyright and may not be altered, traced, photographed or used for any other purpose other than that for which it is issued. The General Contractor is to check all dimensions on site and report any discrepancies to the Architect. All details shown on this drawing including foundations and related items are to be constructed in accordance with the Building Regulations and any other relevant legislation. The Architect is not responsible for any errors or omissions in the drawing. 12 APR 2005 Ref: 0483/05	