


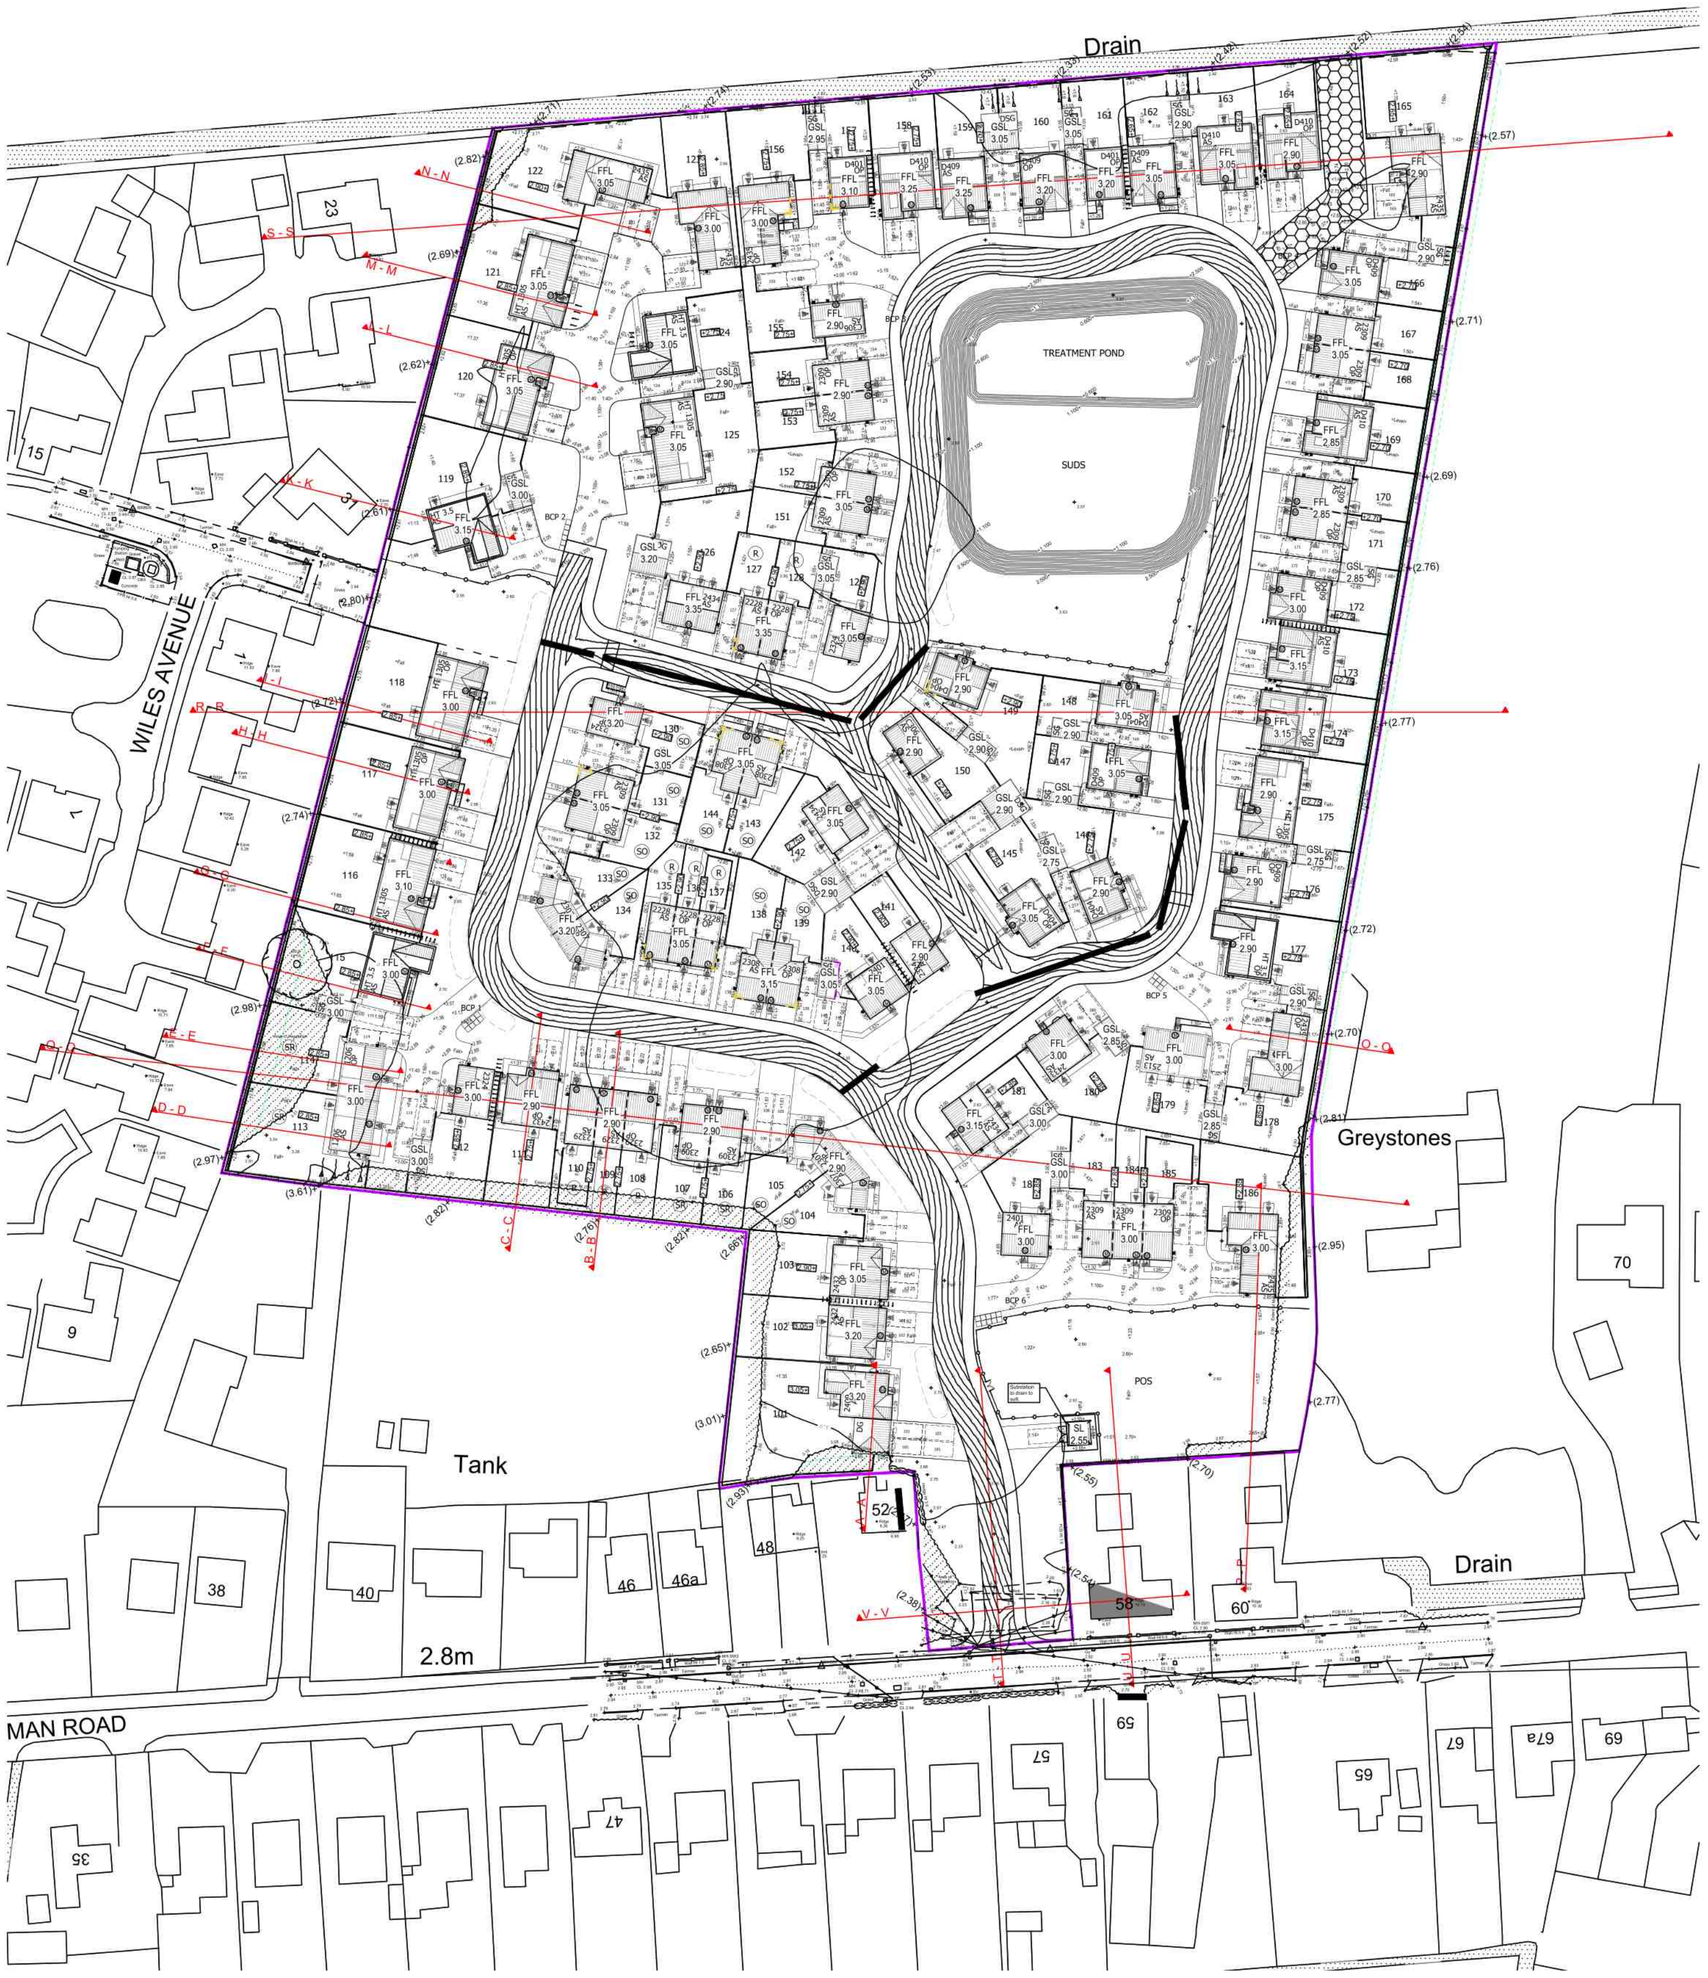

ORIGINAL SIZE 100MM - THIS PRINT MAY BE REDUCED

NOTE; ALL DIMENSIONS, MATERIALS AND WORKMANSHIP IN ACCORDANCE WITH NHBC STANDARDS AND BUILDING REGULATIONS.
DO NOT SCALE FROM THIS DRAWING. ALL DIMENSIONS TO BE VERIFIED WITH THE TECHNICAL OFFICE.

REVISION	DATE	DESCRIPTION	DRAWN
K	24.06.24	Updated to reflect level changes as per engineering plans and Section J-J removed.	DOB
J	31.08.23	Land drain shown to the eastern and western boundaries.	DOB
I	29.08.23	FFL corrected and garden levels added.	DOB
H	22.08.23	Road and External levels added from drawings 40-14-01 P7 & 40-14-02 P7	DEM
G	30.06.23	Levels updated across the whole site.	DEM
F	07.12.22	Sections U & V added at site entrance.	DEM
E	29.11.22	Levels amended further to plots 11-23 and retaining walls/steps removed. Land Drain shown on plan.	DEM
D	15.11.22	Levels amended to plots 13-23.	DEM
C	27.10.22	Site Wide Sections Added.	DEM
B	20.09.22	Hedges, trees, people and colour hatching added to section plans.	DEM
A	12.09.22	Additional plots added.	DEM

ALLISON HOMES

ALLISON HOMES EAST
FLEET HOUSE
CYGNET ROAD
HAMPTON
PETERBOROUGH
PE7 8FD

TEL: 01778 391550

PROJECT

ROMAN ROAD
MOULTON CHAPEL

DRAWING TITLE

PLANNING SECTIONS

SCALE	DATE	DRAWN	APPROVED
NTS @ A1	02.08.22	DEM	-

DRAWING NO.	REVISION
L181/PLANSECTION/01	K