
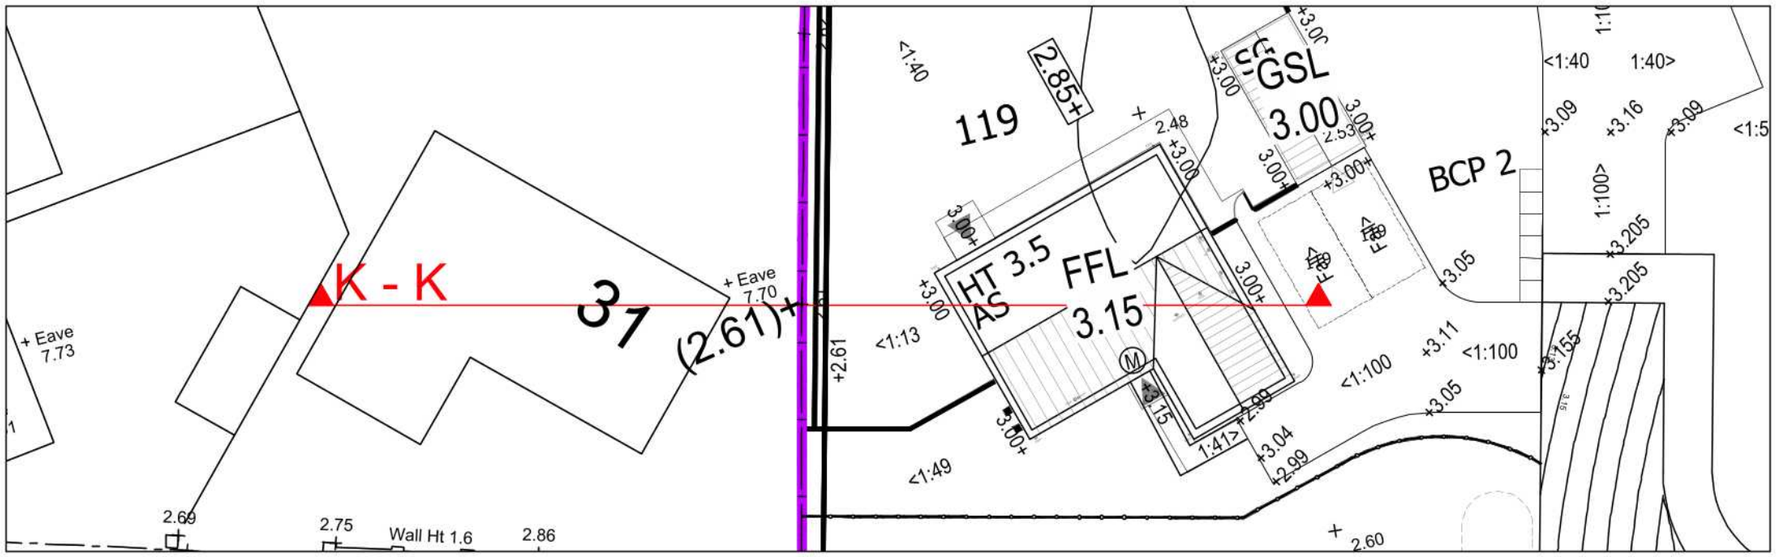


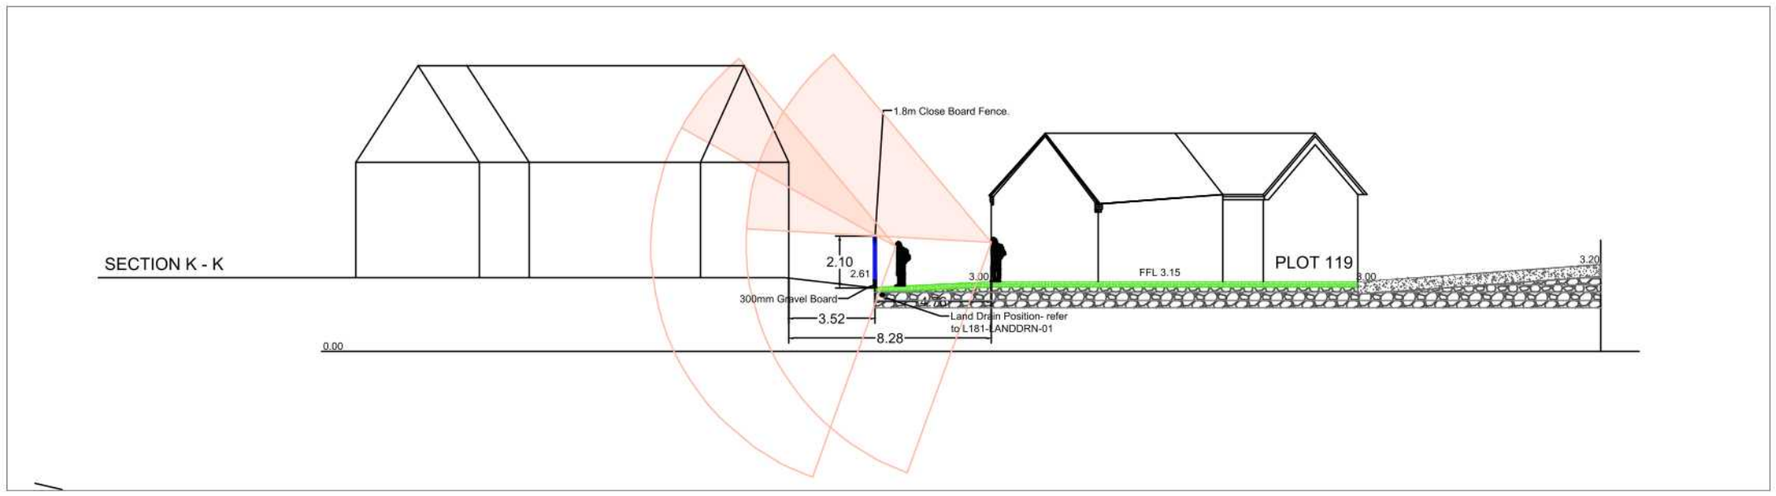

REVISION	DATE	DESCRIPTION	DRAWN
E	24.06.24	Plot numbers and levels updated as per re-plan.	DOB
D	31.08.23	Land drain and 300mm gravel board added to section.	DOB
C	30.06.23	Site levels updated.	DEM
B	19.11.22	Levels amended to match engineers drawings, retaining wall removed from centre of garden and land drain position shown.	DEM
A	15.11.22	FFL changed and surrounding ground level amended to suit.	DEM

ORIGINAL SIZE 100MM - THIS PRINT MAY BE REDUCED

NOTE; ALL DIMENSIONS, MATERIALS AND WORKMANSHIP IN ACCORDANCE WITH NHBC STANDARDS AND BUILDING REGULATIONS.
DO NOT SCALE FROM THIS DRAWING. ALL DIMENSIONS TO BE VERIFIED WITH THE TECHNICAL OFFICE.

ALLISON HOMES

ALLISON HOMES EAST
FLEET HOUSE
CYGNET ROAD
HAMPTON
PETERBOROUGH
PE7 8FD

TEL: 01778 391550

PROJECT

MOULTON CHAPEL

DRAWING TITLE

SECTION K-K
PLOT 119

SCALE	DATE	DRAWN	APPROVED
1:250 @A3	21.09.2022	DEM	-

DRAWING NO.

L181/SEC/K-K

REVISION

E