Contractors are responsible for checking all dimensions on site prior to work commencing.Due to areas of the structure being covered, unexposed or otherwise inaccessible the notes / specifications of existing materials are subject to confirmation of site when it is feasible to expose the relevant areas of construction. All material schedules are given in good faith and for pricing purposes only. It is the responsibility of the contractor to check their accuracy before ordering any materials. Remway Design accepts no responsibility for the accuracy of these material schedules.

a3

VISUAL SCALE 1:100 @ a3

Elevation 01 - Front

1 : 100

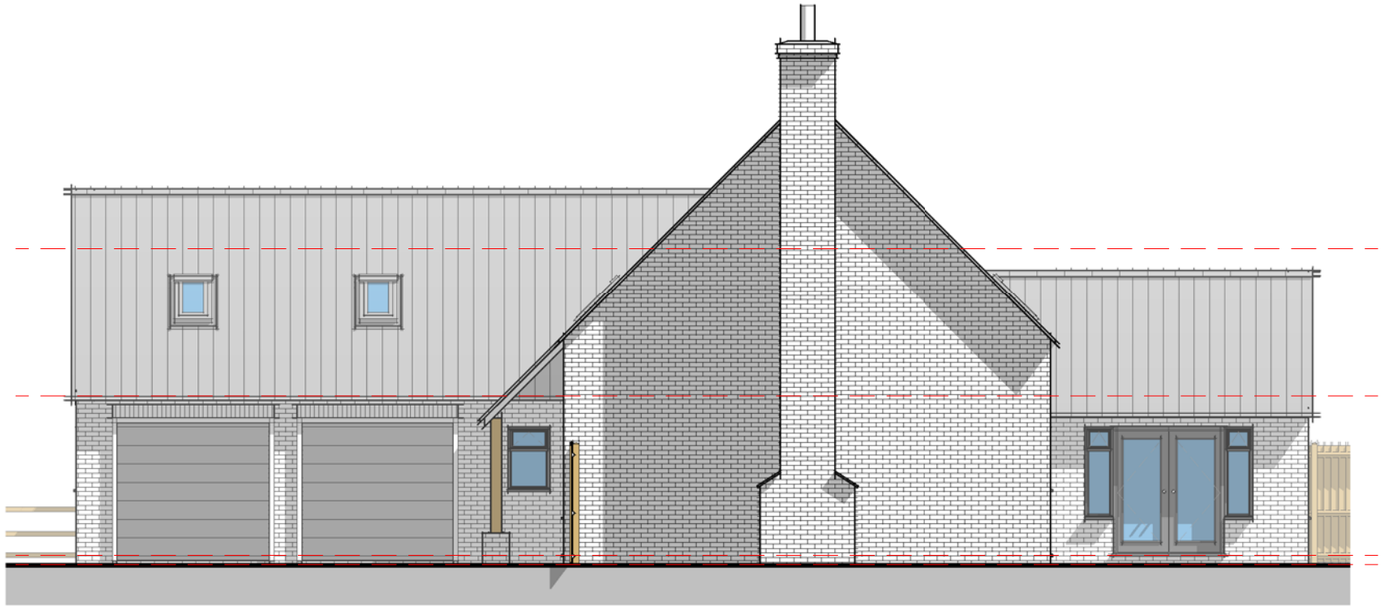

Elevation 02 - Right

1 : 100

External Materials Schedule:

- Facing Brickwork - Ibstock Petworth Multi Brick
- Roof Covering to be Dark Grey Sandtoft Calderdale Edge Roof Tiles
- White Cottage Style windows
- Dark Grey Doors & Rooflights
- Black R/W Goods

Elevation 03 - Rear

1 : 100

Elevation 04 - Left

1 : 100

Plot 3 Church Lane | Moulton

Proposed Elevations

Drg No

3076 - 03 rev C

remway Design Ltd