


SOUTH HOLLAND D.C.
PLAN DEPT.
19 MAY 1994
REF ...0494/94

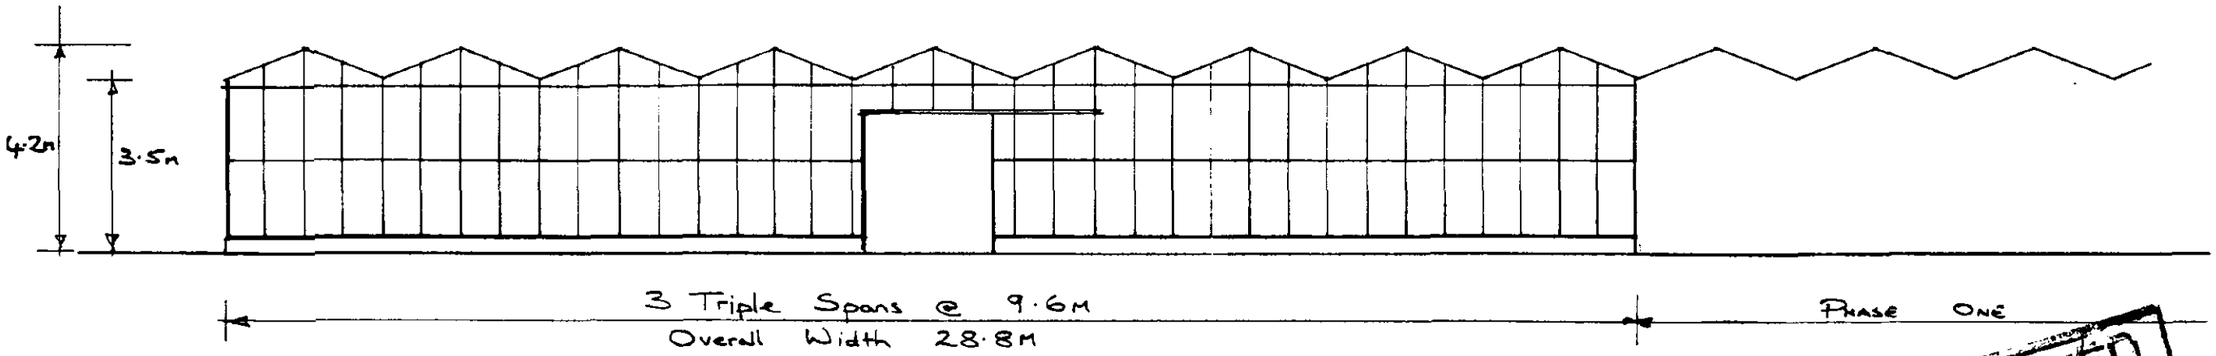

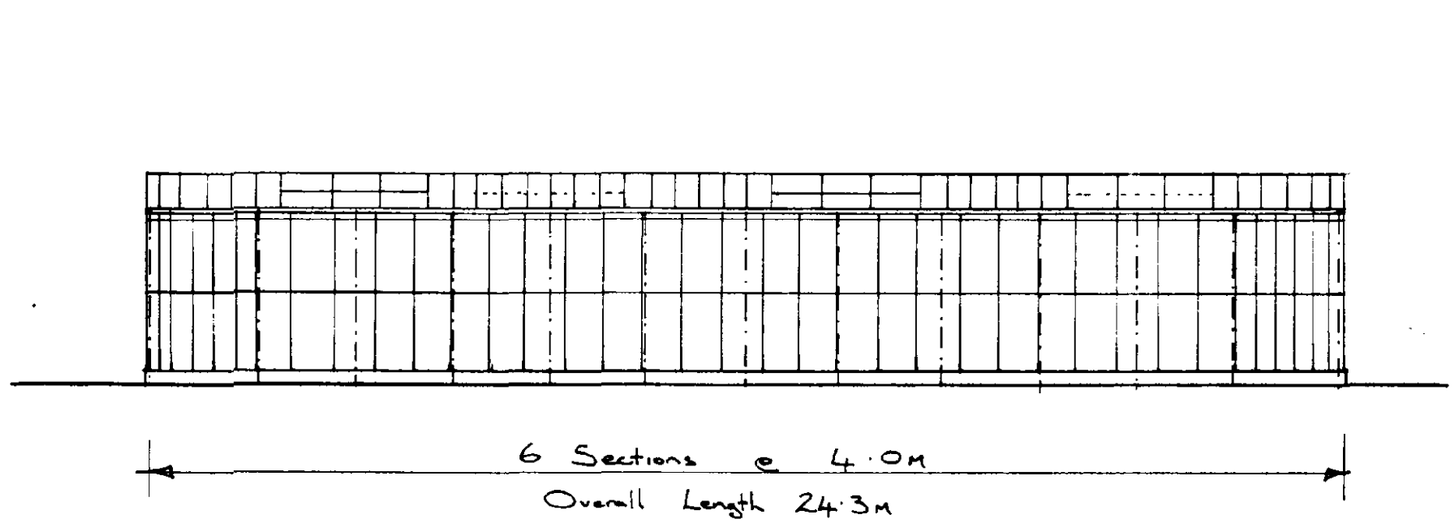

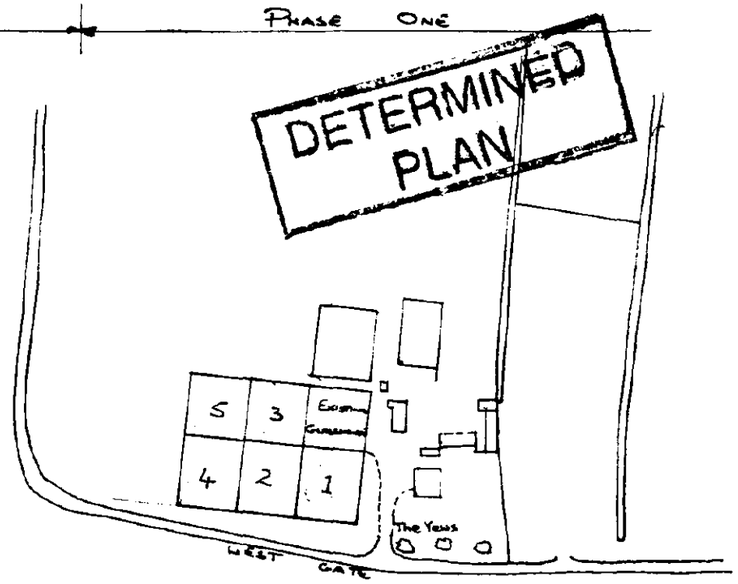

Drg. No. 1958/2			CLIENT Messrs. M. L. Smith & Sons	DATE May '94	BRIDGE GREENHOUSES LTD
			PROJECT Proposed Extension To Glasshouse - Phase One	DRAWN N. Watson	49 Main Road, Quadring, Spalding, Lincs. PE11 4PS. Tel: (0775) 821191 Telex 32598 Facsimile (0775) 820306
				SCALE 1:125	BG
No.	REVISION	DATE			

TDOC PDS 884533

FUTURE GLASSHOUSE PHASES

PROPOSED PHASE ONE GLASSHOUSE

EXISTING GLASSHOUSE

6 Sections @ 4.0M
Overall Length 24.3M

3 Triple Spans @ 9.6M
Overall Width 28.8M

SOUTH HOLLAND D.C.
PLAN DEPT.
19 MAY 1994
REF 0494/94

Drg. No. 1958/1

CLIENT: MESSRS. M. L. SMITH & SONS

DATE: MARCH '94

DRAWN: N. Watson

SCALE: 1:125

PROJECT: PROPOSED EXTENSION TO GLASSHOUSE - PHASE ONE

No.	REVISION	DATE

BRIDGE GREENHOUSES LTD
49 Main Road, Quadring,
Spalding, Lincs. PE11 4PS.
Tel: (0775) 821191 Telex 32598
Facsimile (0775) 820306

BG