


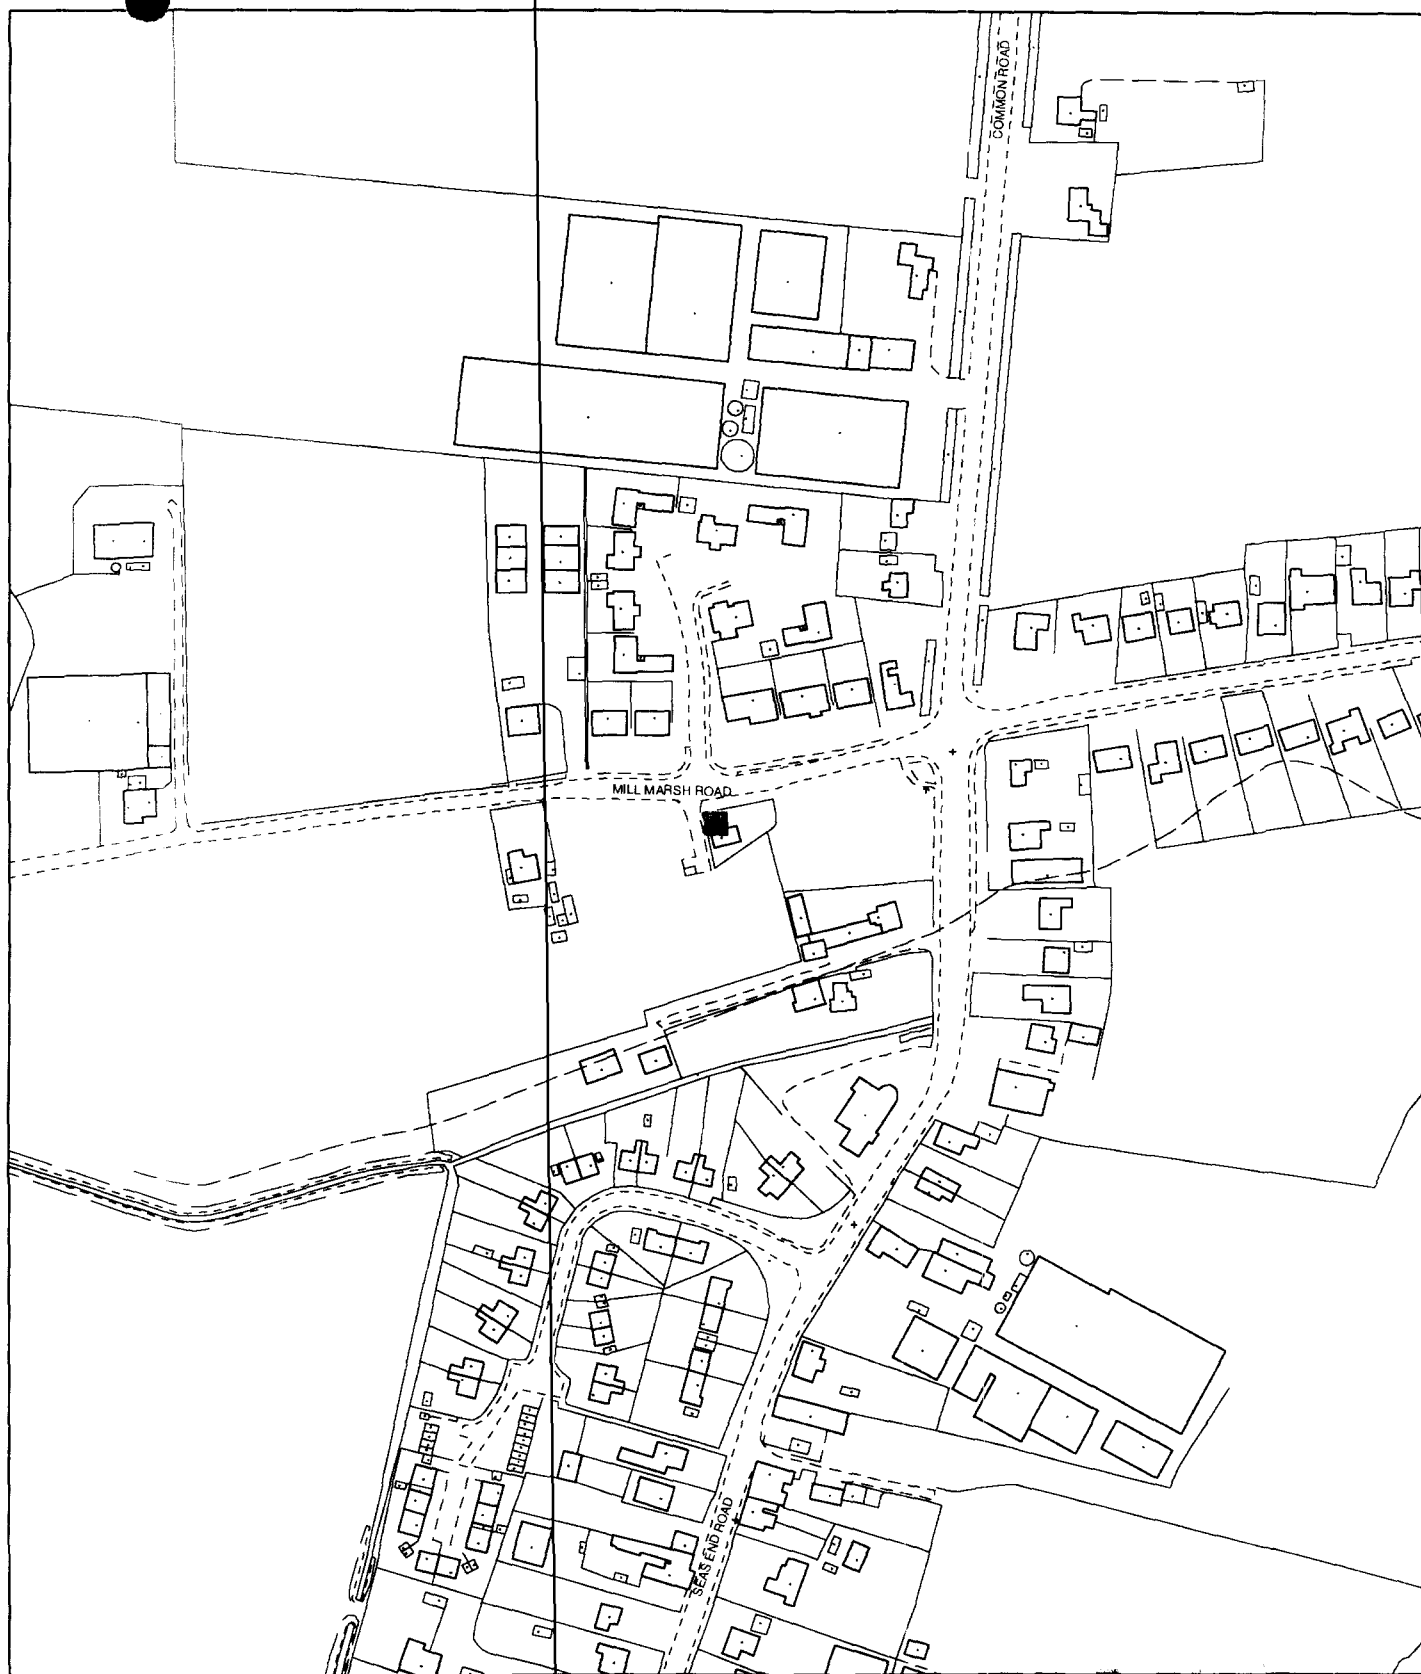

**Planning Application Location Plan  
Ward Member Notification**

**H13/0495/02**

Scale: 1:2500


Planning and Development

Council Offices, Priory Road, Spalding, Lincolnshire

**PLEASE DO NOT COPY THIS PLAN**


This map is reproduced from Ordnance Survey material with permission of Ordnance Survey on behalf of Her Majesty's Stationery Office (c) Crown copyright. Unauthorised reproduction infringes Crown copyright and may lead to prosecution or civil



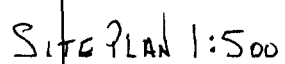

MILL WALSH ROAD

0495 | 02

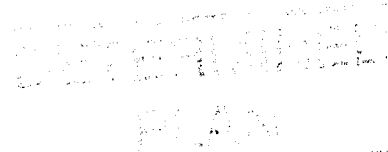

LOCATION PLAN 1:2500