


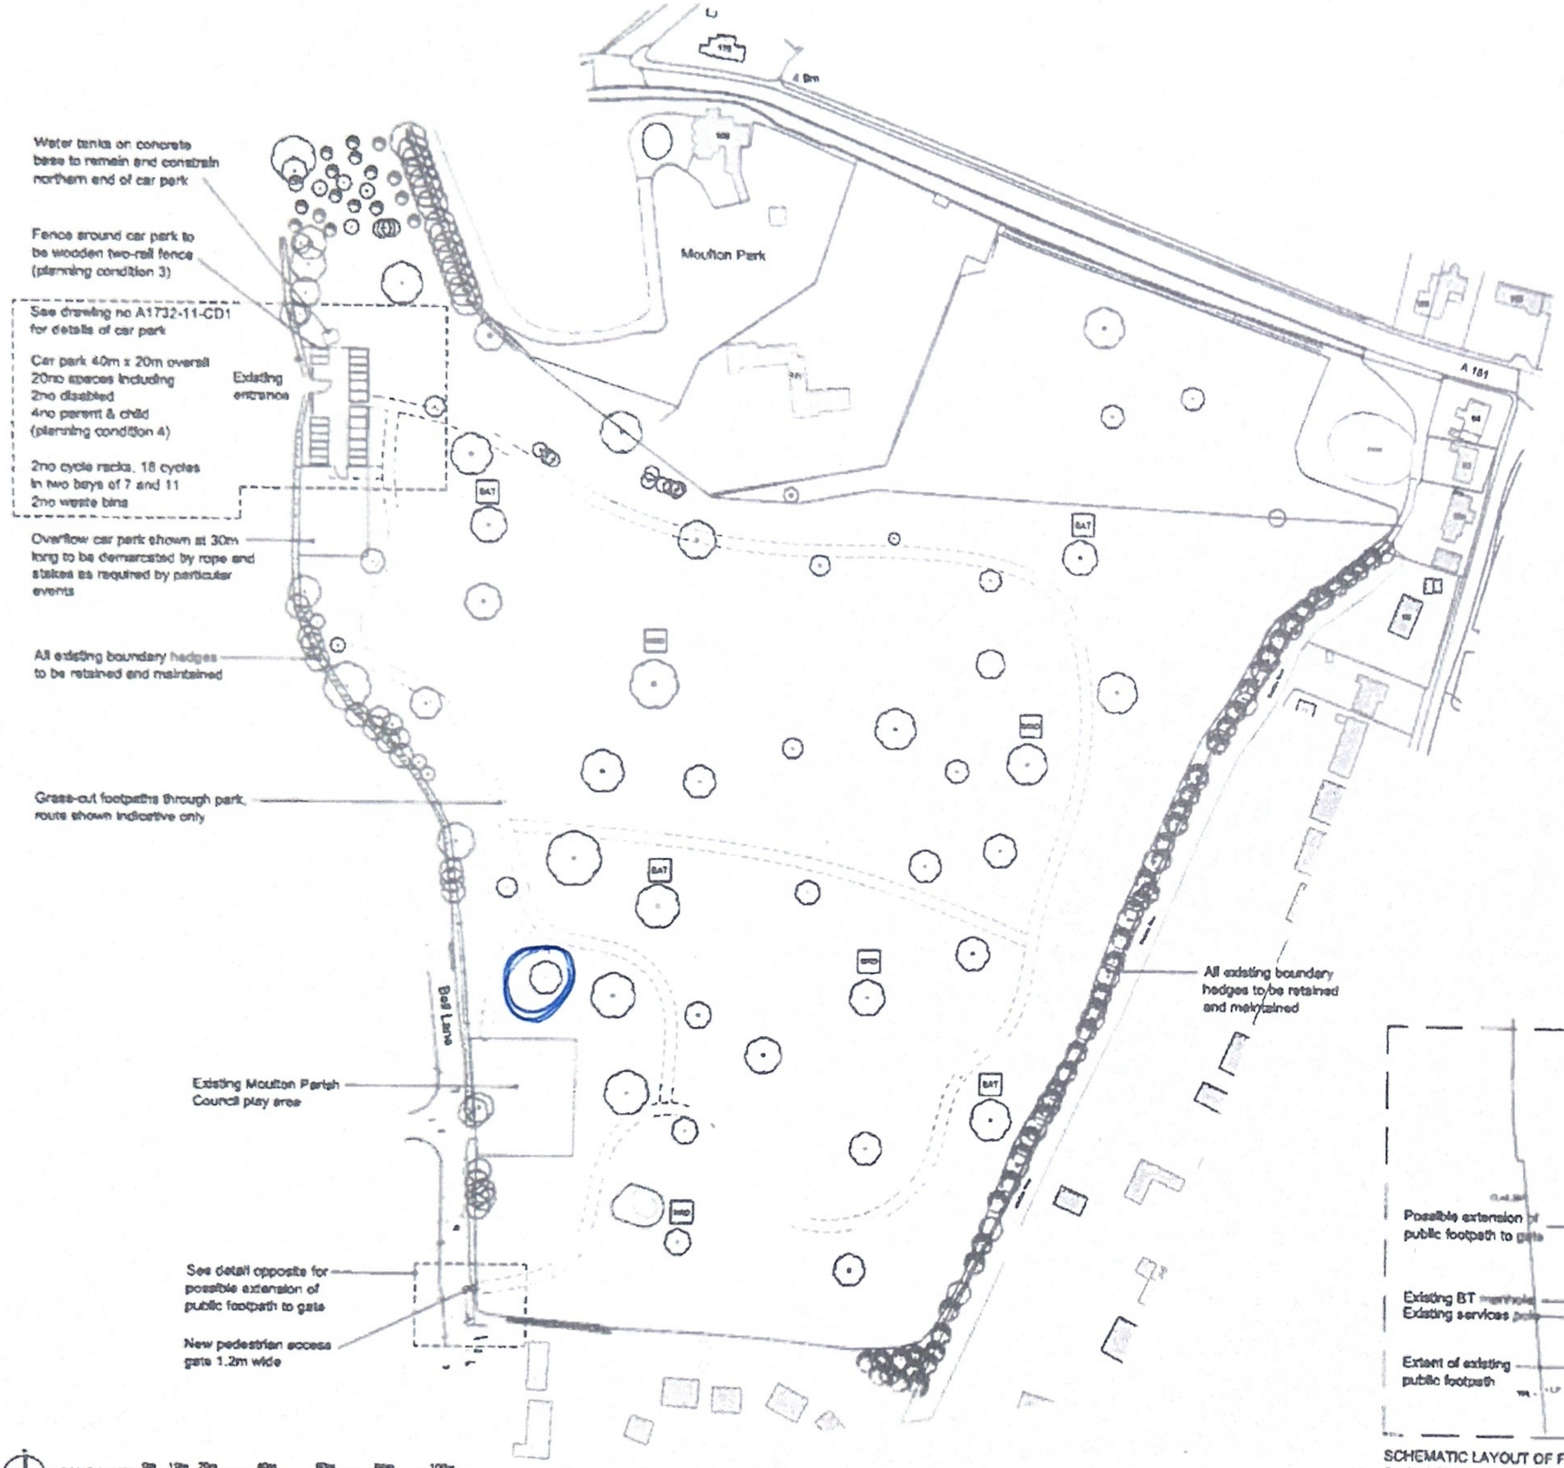

Car park surface - 'no-dig' anchored ground reinforcement paving tiles vibro-rolled into the existing grass surface.



Wooden two-rail fencing around car park



Cycle racks for 18 cycles in two bays of 7 and 11
(see drawing A1732-11)



Vehicular access - solar powered wooden 5 bar field gate, 4.27m (14 feet) clear width



Pedestrian access - wooden 5 bar gate, 1.2m clear width




Bat boxes to be located in trees as shown (planning condition 8)

BAT



Bird boxes to be located in trees as shown (planning condition 8)

BIRD

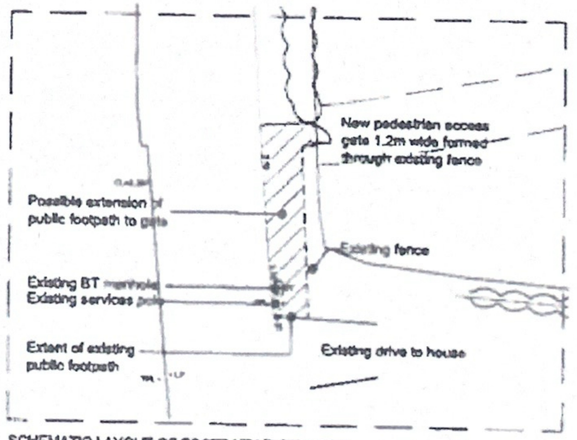

SCHEMATIC LAYOUT OF FOOTPATH EXTENSION
Scale 1:200

Ogilvy & Lamb Ltd
Chartered Surveyors
Suite 1, Weston Chambers
3 Market Place, Spalding, Lincs
PE11 1HL
Tel: 01775 761419
email: Andy@o-l.ltd.co.uk

O&L

Client
John and Maureen Biggadike Foundation

Project
Proposed recreational parkland
Moulton Park
Bell Lane, Moulton

Drawing Title
Site layout plan
Discharge of planning conditions 3, 4 and 8

DISCHARGE OF PLANNING CONDITIONS 3, 4, 8 & 8 ISSUE

Date	Scale
Jul 2024	1:1000
Drawn by: AP	Checked by: AJO

Drawing Number: A1732-10
Rev: CD1