


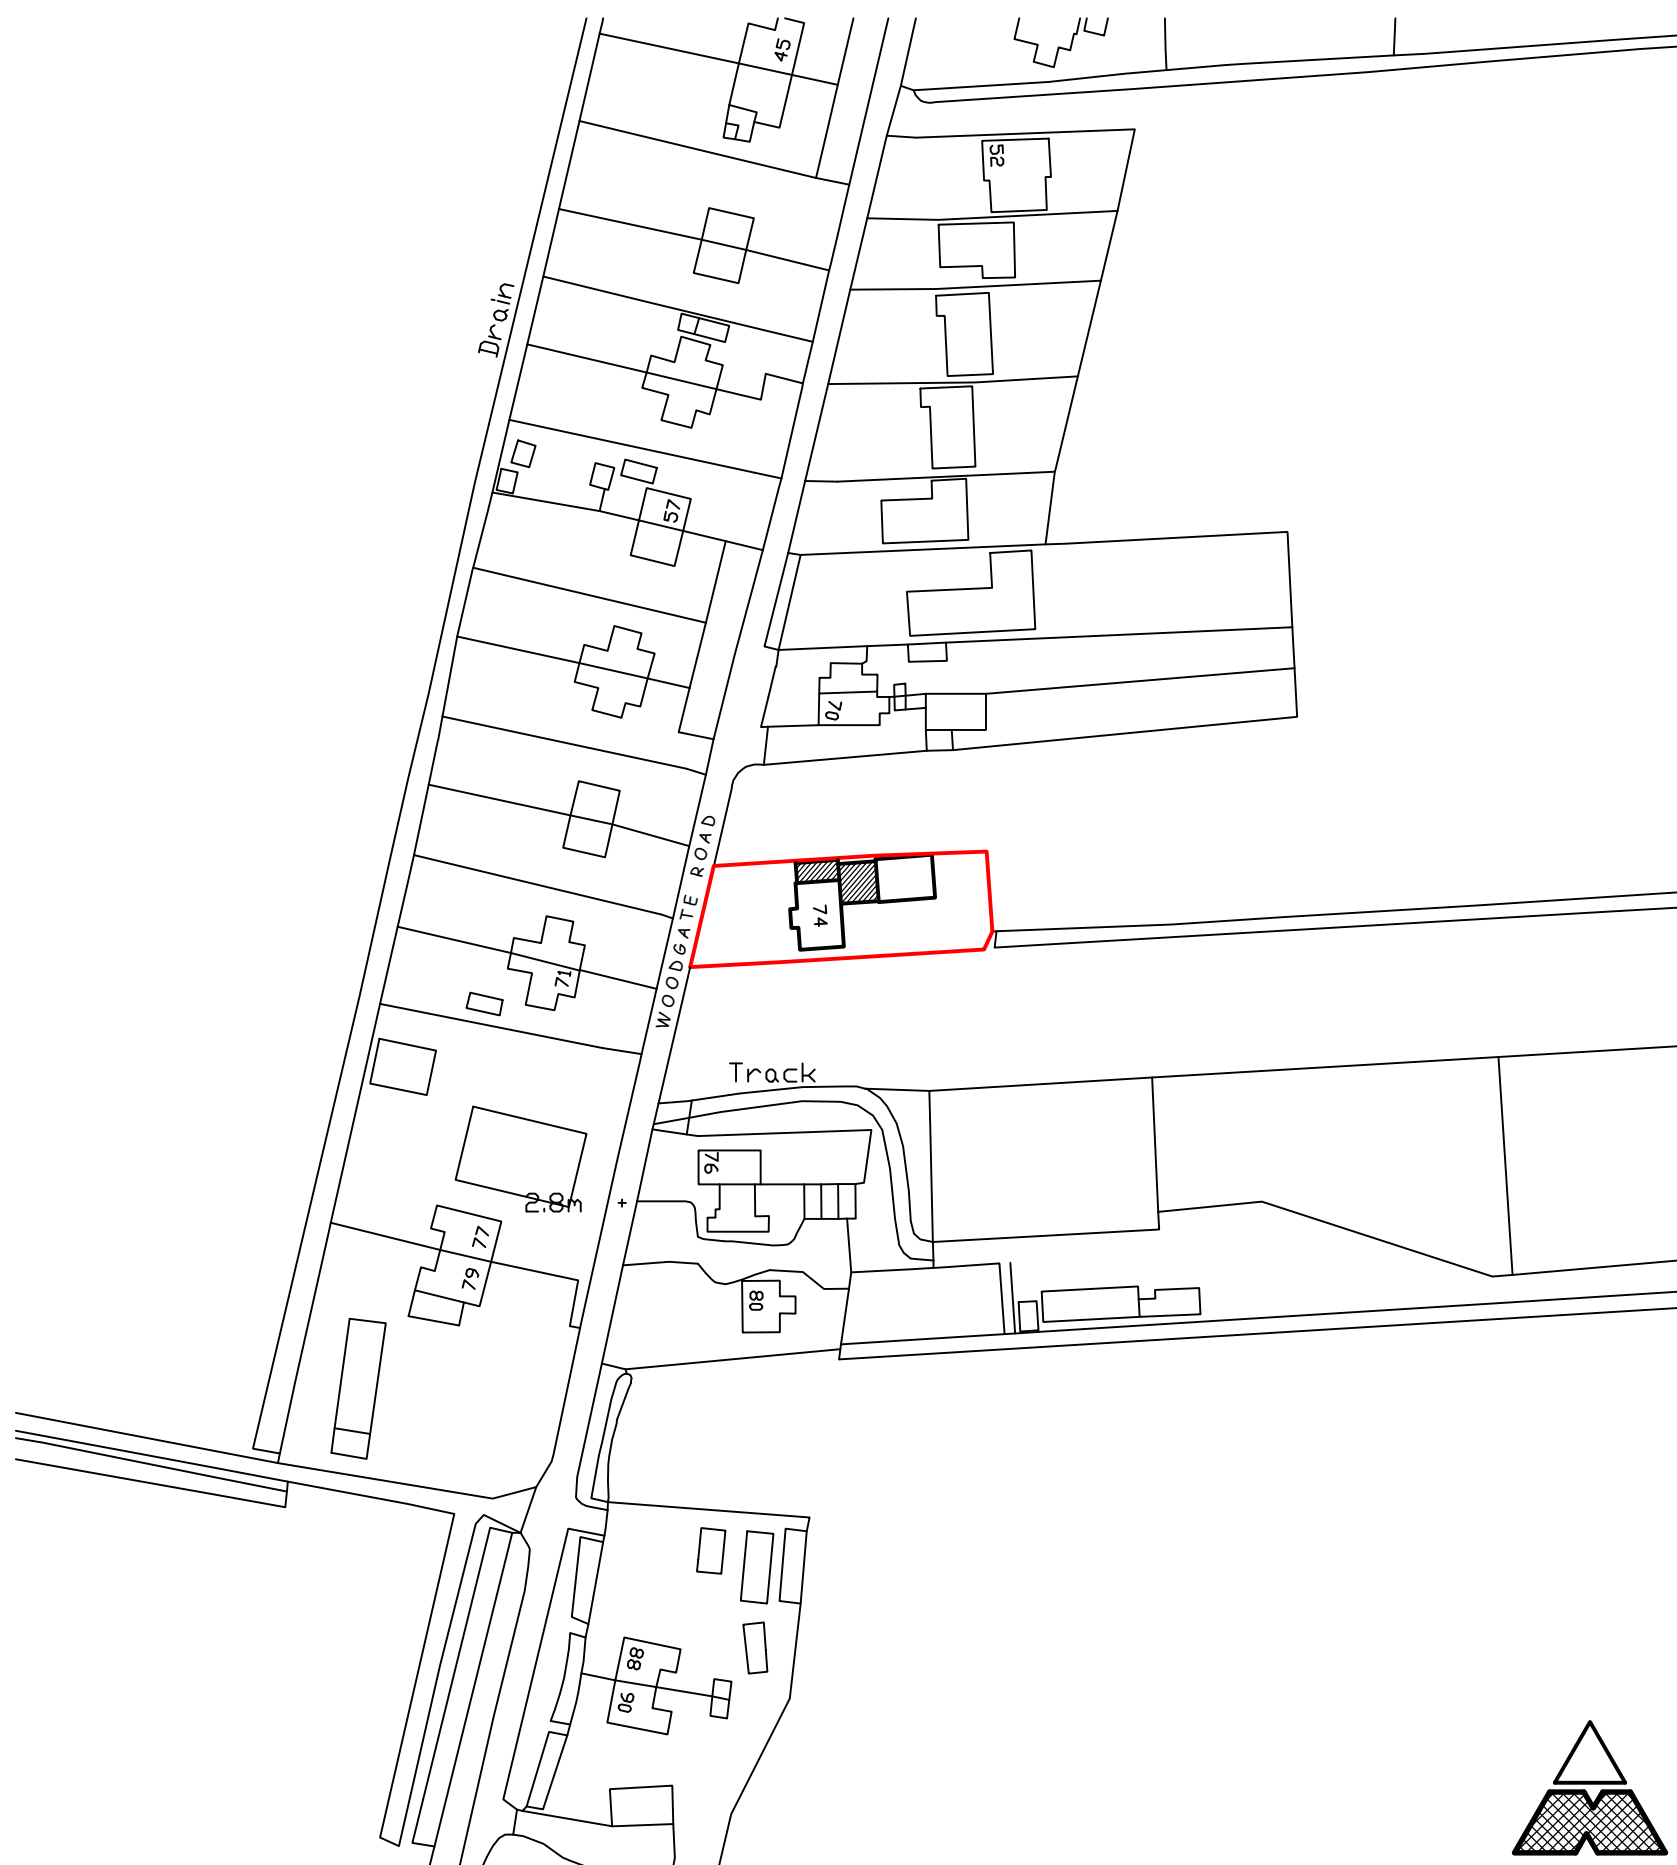

Ordnance Survey (c) Crown Copyright 2017. All rights reserved. Licence number 100022432

HOUSE EXTENSION & ALTERATIONS

74 WOODGATE ROAD : MOULTON CHAPEL : SPALDING : PE12 0XF

MR & MRS T HOLLIS

17/1286-05

LOCATION PLAN 1:1250