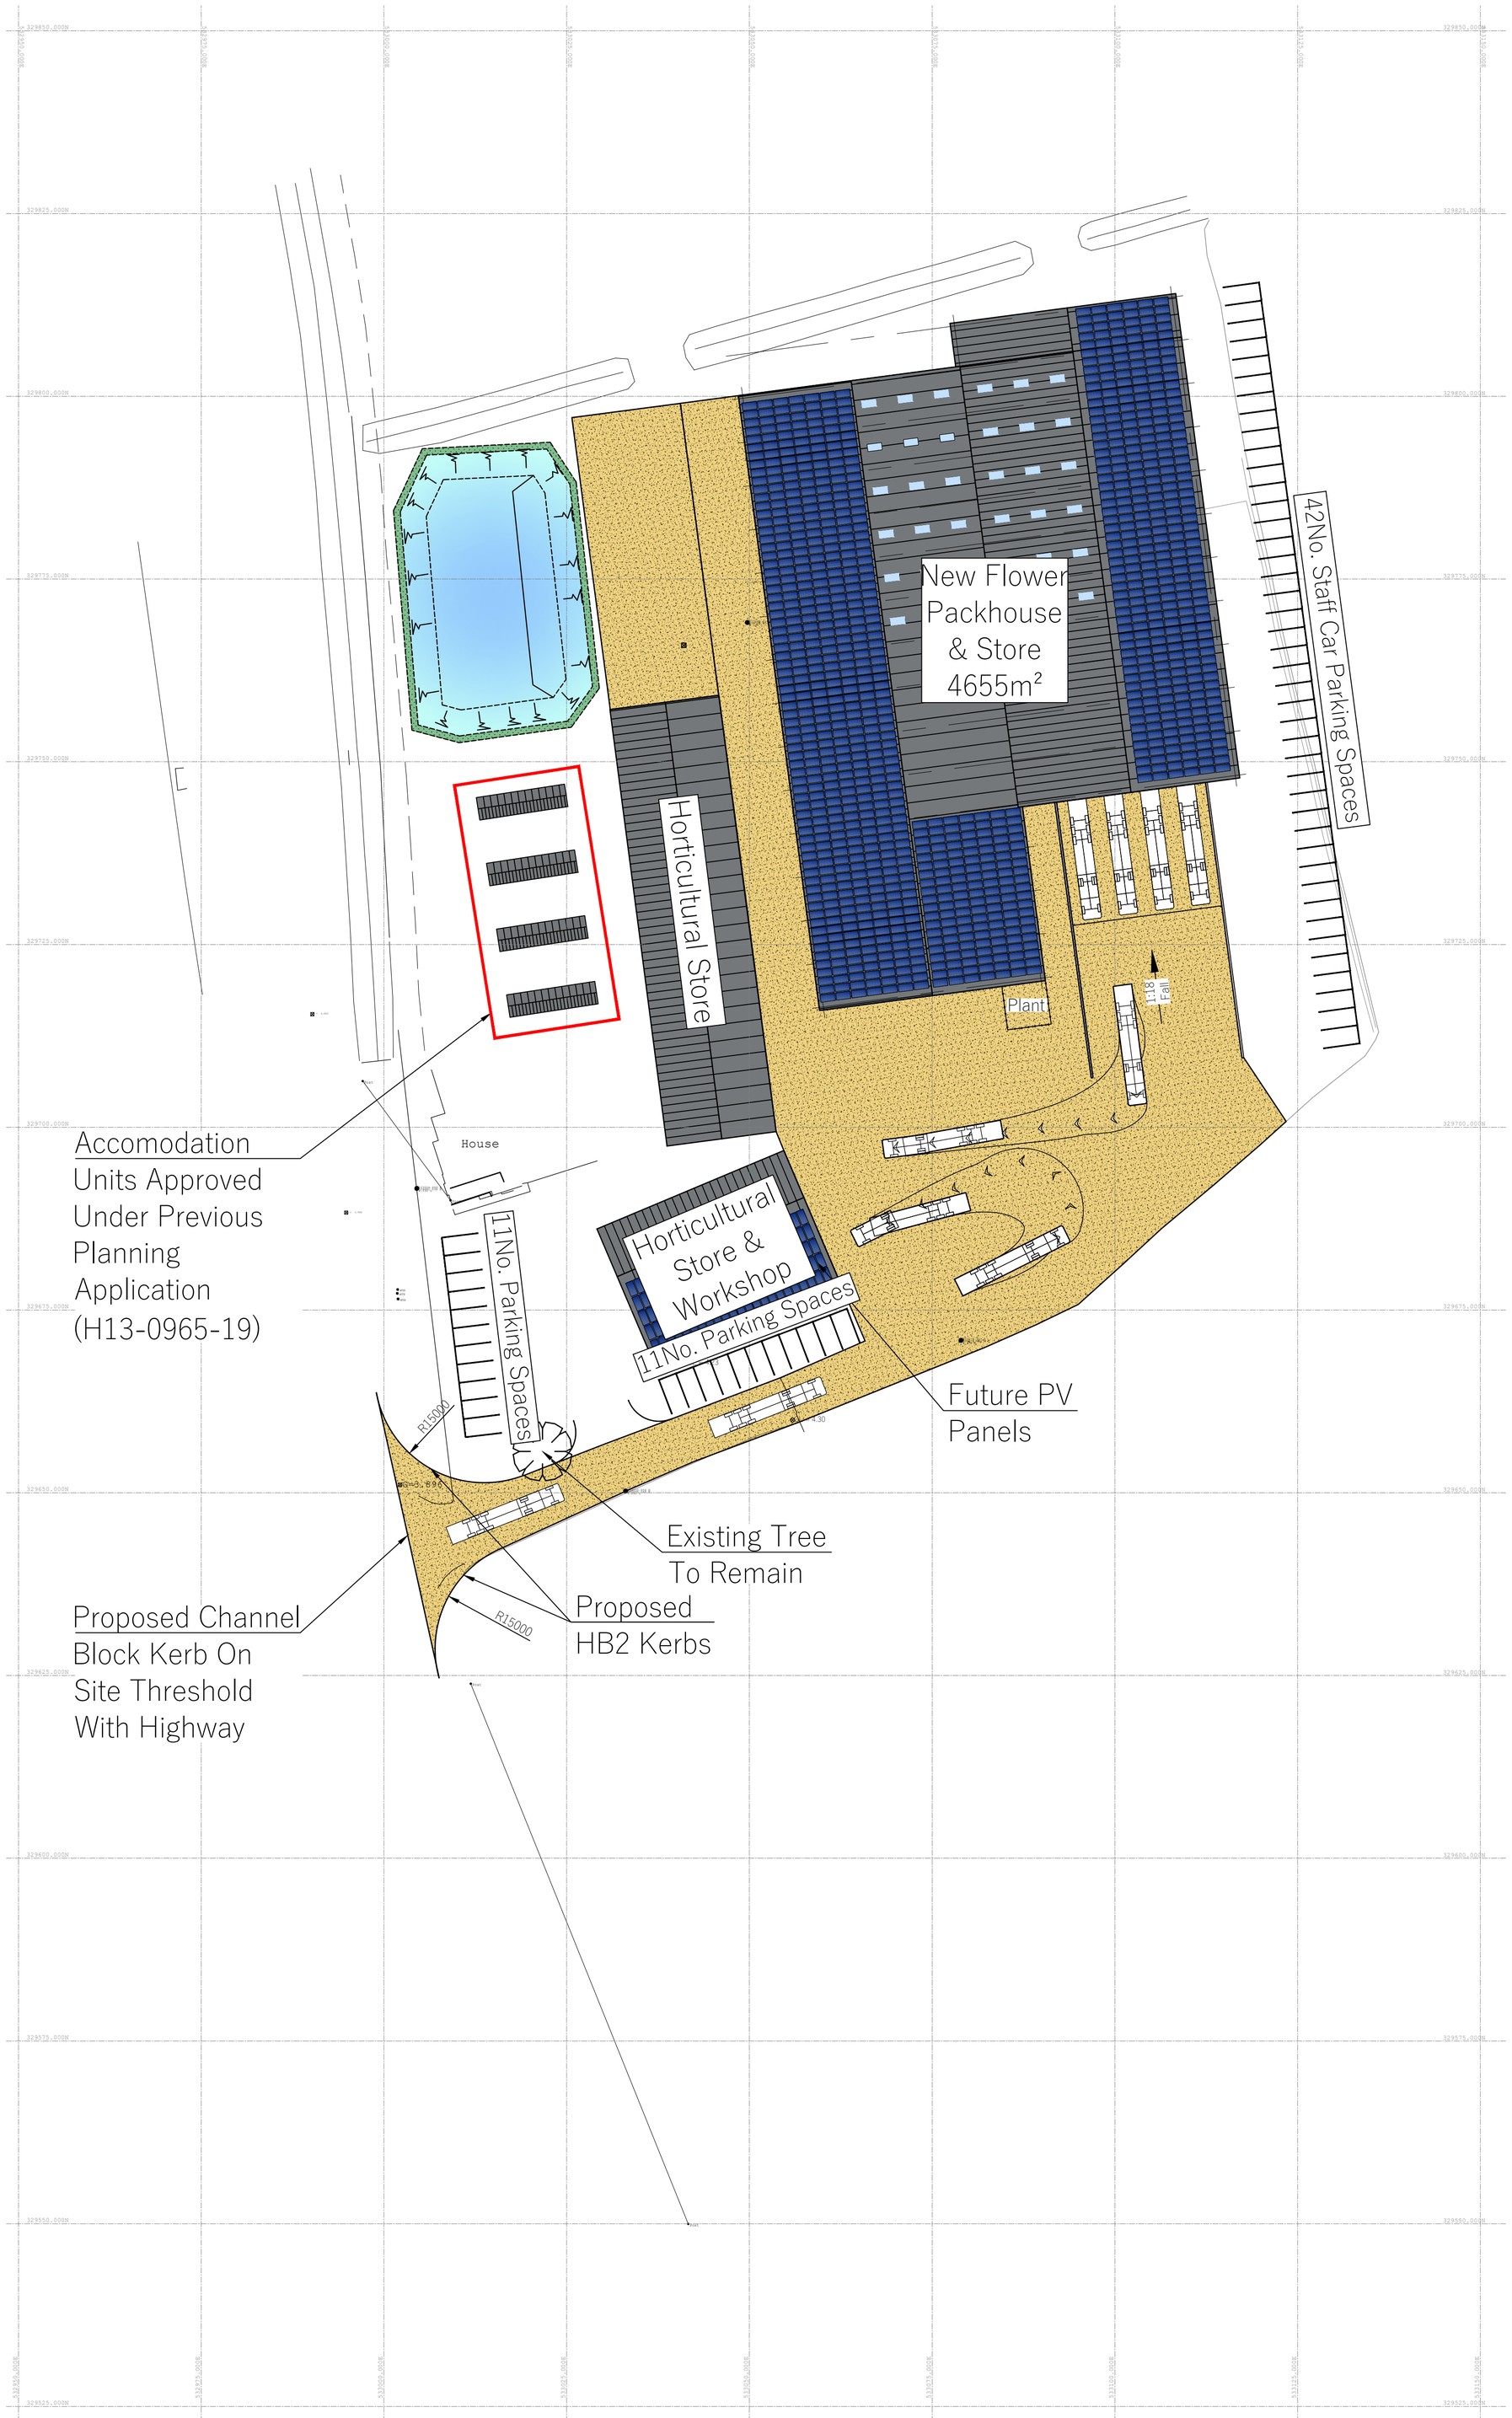


Rev	Revision	Drn	App	Date
P5	DEVELOPED FOLLOWING CLIENTS COMMENTS	APW	APW	04/21
P4	DRAINAGE BASIN MOVED	APW	APW	04/21
P3	FOR PLANNING	APW	APW	04/21
P2	PRELIMINARY – FOR APPROVAL	APW	APW	04/21
P1	PRELIMINARY – FOR APPROVAL	APW	APW	04/21

SHIELDS WILSON
e: info@shieldswilson.co.uk f: 01775 729252
STRUCTURAL AND CIVIL ENGINEERING

Status: FOR PLANNING

Client: NAYLOR FLOWERS

Project: Proposed Flower Packhouse & Store
Vickers Farm, off A17, Fosdyke

Title: PROPOSED SITE ARRANGEMENT

Date	Apr. '21	Scale @A1	Drawing No.	Rev
Appr	APW	1:500	21–130–101	P5

COPYRIGHT SHIELDS WILSON LIMITED. ALL RIGHTS RESERVED.