




Proposed Western Elevation

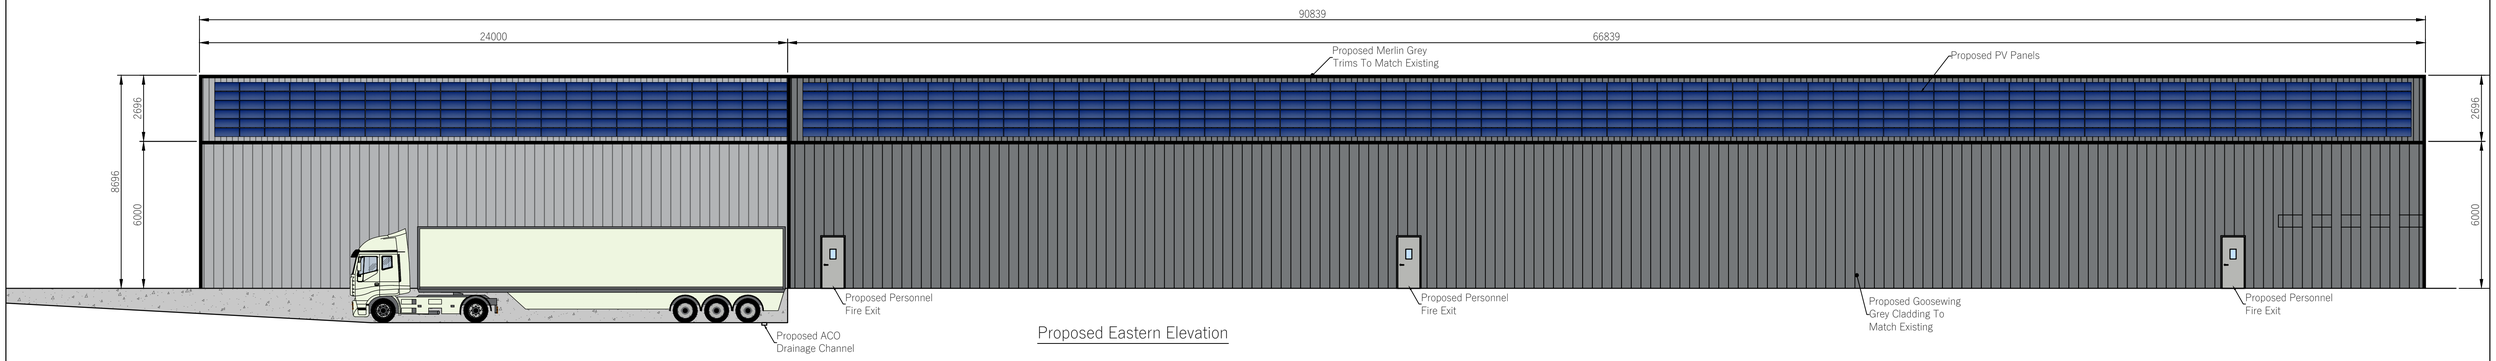

Proposed Eastern Elevation

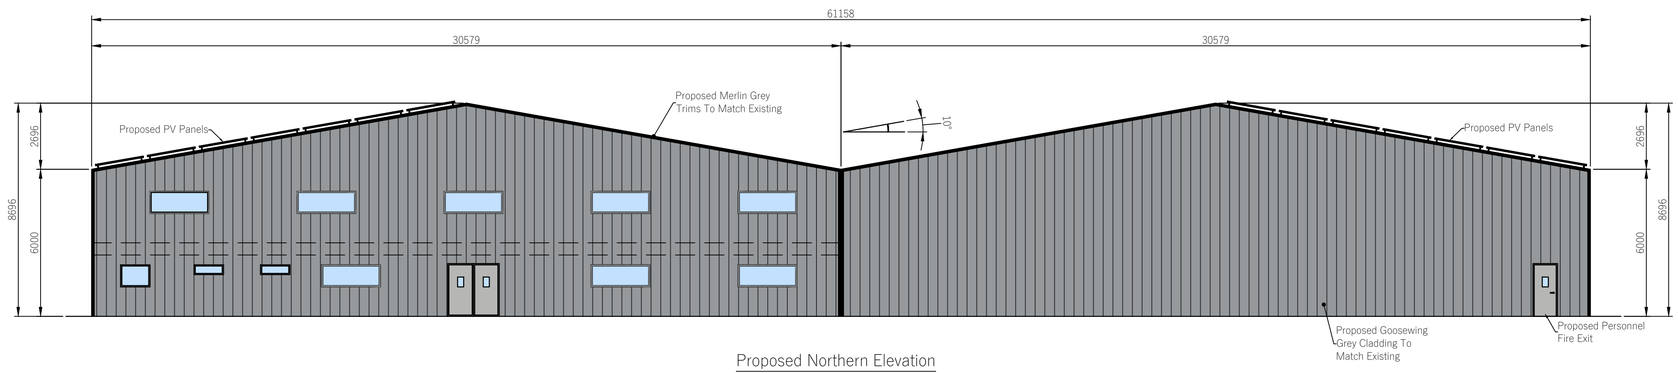

Proposed Northern Elevation

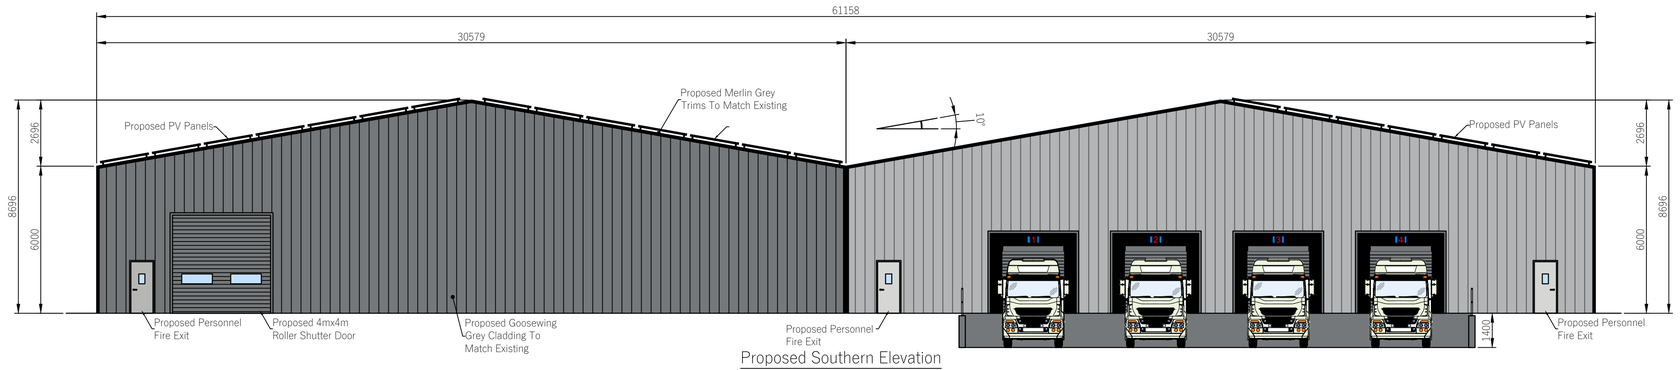

Proposed Southern Elevation

Rev	Revision	Drn	App	Date
P4	FOR PLANNING	APW	APW	04/21
P3	FOR PLANNING	APW	APW	03/21
P2	PRELIMINARY – FOR APPROVAL	APW	APW	03/21
P1	PRELIMINARY – FOR APPROVAL	APW	APW	03/21

SHIELDS WILSON
e: info@shieldswilson.co.uk t: 01775 729252
STRUCTURAL AND CIVIL ENGINEERING

Status: FOR PLANNING

Client: NAYLOR FLOWERS

Project: Proposed Flower Packhouse & Store
Vickers Farm, off A17, Fosdyke

Title: Proposed Elevations

Date	Mar. '21	Scale @A1	Drawing No.	Rev
Appr	APW	1:125	21–130–103	P4

COPYRIGHT SHIELDS WILSON LIMITED. ALL RIGHTS RESERVED.