



Proposed Section Through "Hit" Frame

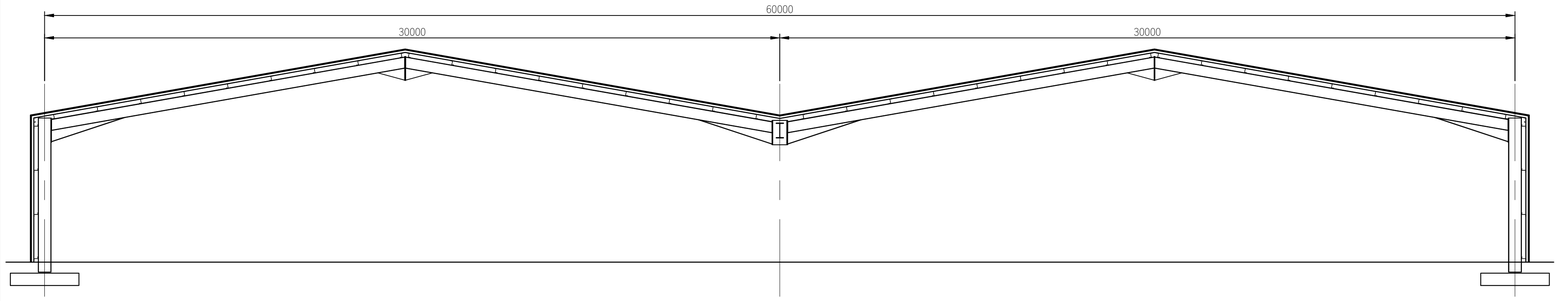

Proposed Section Through "Hit" Frame

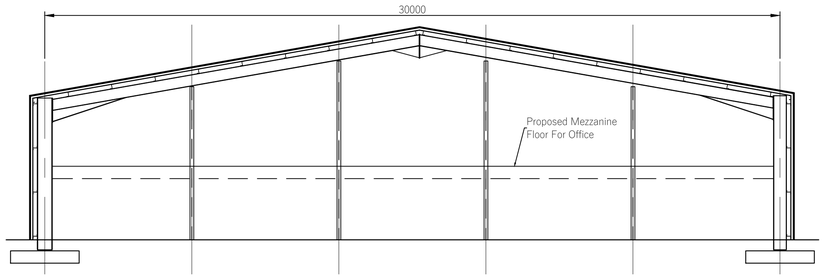

Proposed Section Through Office Mezzanine

Rev	Revision	Drn	App	Date
P2	FOR PLANNING	APW	APW	04/21
P1	PRELIMINARY – FOR APPROVAL	APW	APW	03/21

SHIELDS WILSON
e: info@shieldswilson.co.uk t: 01775 729252
STRUCTURAL AND CIVIL ENGINEERING

Status
FOR PLANNING

Client
NAYLOR FLOWERS

Project
Proposed Flower Packhouse & Store
Vickers Farm, off A17, Fosdyke

Title
Proposed Sections

Date	Mar. '21	Scale @A1	Drawing No.	Rev
Appr	APW	1:125	21–130–104	P2

COPYRIGHT SHIELDS WILSON LIMITED. ALL RIGHTS RESERVED.