
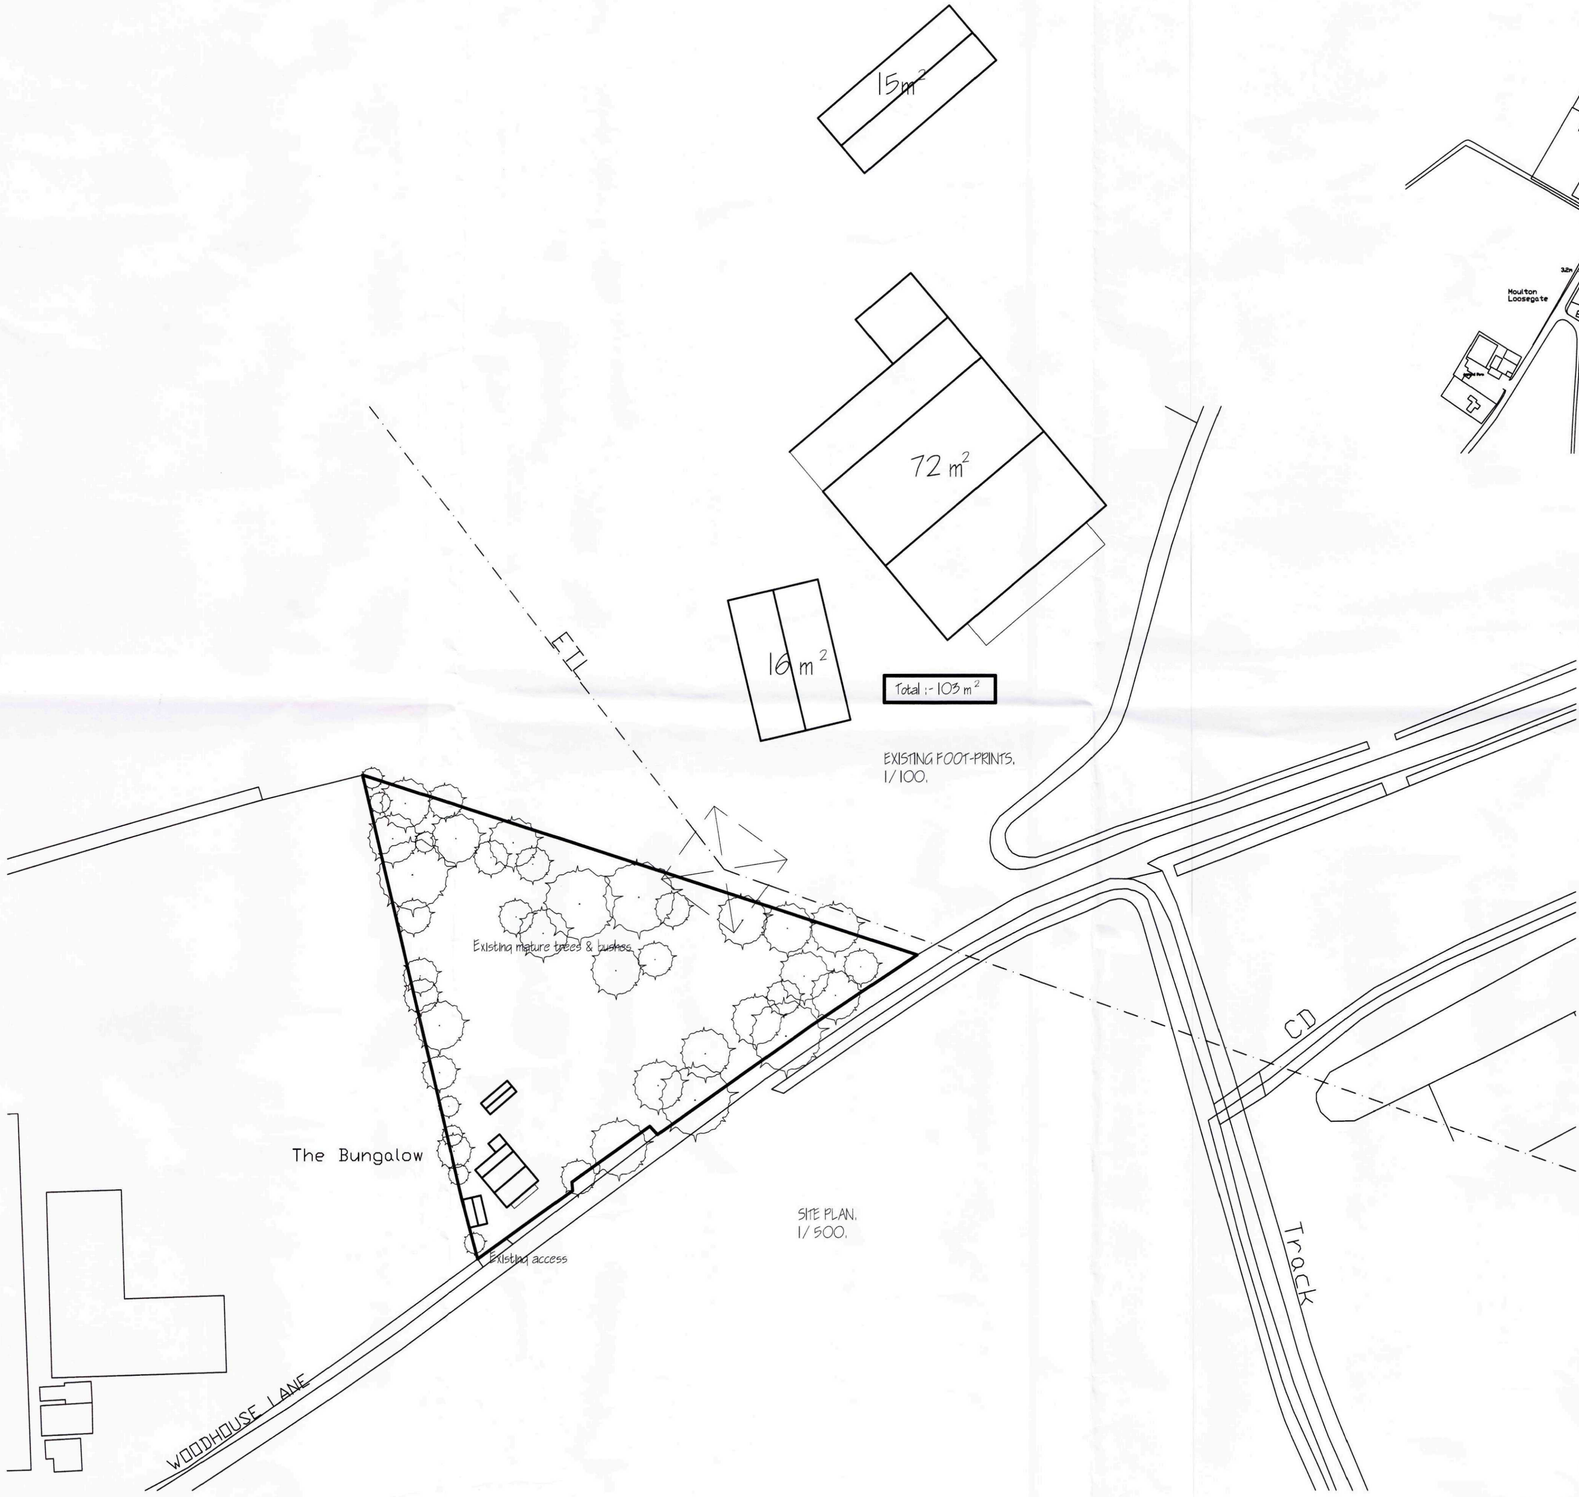


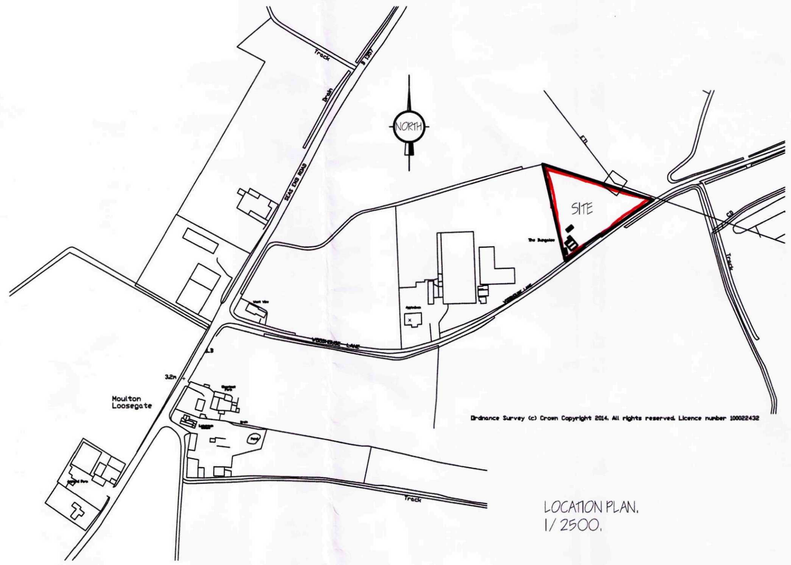

LOCATION PLAN.
1/2500.

ref:	revision	date

G. R. MERCHANT LTD.
I.ENG AMICE FIWO

ARCHITECTURAL, STRUCTURAL AND LAND DRAINAGE CONSULTANTS

4 Wrights Mews
12A Park Road, Holbeach,
Spalding, Lincs. PE12 7EE
Tel: 01406 420800
Fax: 01406 425744
E-Mail: gr.merchant@btconnect.com

Project
REPLACEMENT DWELLING,
THE BUNGALOW, WOODHOUSE LANE,
MOULTON SEAS END,
SPALDING, LINC'S, PE12 6JY.

Client
MR. & MRS. J. THORPE.

Drawing
LOCATION & SITE LAYOUT PLANS.
- EXISTING.

Job Ref.	Drawing No.
2639-14.	01.
Date	**Drawn**
MARCH 2014.	GRM.

Scales
AS INDICATED.

DO NOT SCALE FROM THIS DRAWING

This drawing is copyright and may not be altered, traced, photographed or used for any other purpose other than that for which it is issued. The General Contractor is to check all dimensions on site and report any discrepancies to the Architect. All details shown on this drawing including foundations are indicative only and subject to confirmation by the Building Control Officer and/or Structural Engineer of conditions which may be discovered during construction unless reported to the Architect so that design amendments may be considered. Site soil surveys are recommended in respect of foundations to establish specific site conditions before foundation work is undertaken. This drawing is limited in the amount of information contained and does not purport to contain a full specification of the works. It is solely for the purpose of obtaining Planning / Building Regulation approval. This drawing must not be used as a contract document alone. The works will not be supervised or inspected on site by G.R. Merchant or any representative thereof. It is the client or their appointed agents responsibility to control workmanship, substitution of materials, adherence to specification, variations to contract etc.All materials are to be handled, prepared, mixed, applied, constructed, erected, fixed, cured, protected and installed etc. in strict accordance with manufacturers instruction and relevant code of practice. Materials shall conform to appropriate British standard specification or BBA certificate or European code equivalent. The Employer / Client shall ensure that the selected contractor is conversant with and adopts all measures necessary to achieve compliance with Health and Safety legislation for Building sites and Work places. The Employer / Client is advised that should the works need to comply with the Construction Design and Management Regulations an independent Planning Supervisor will be required. The works shall comprise of all that is shown on the drawing and details, from that may reasonably be inferred from it, but may not be explicitly mentioned. It is the responsibility of the Building Contractor to be thoroughly familiar with the land and to take responsibility for adherence of the Party Wall etc. Act 1996 when building in close proximity to adjoining neighbour boundaries.