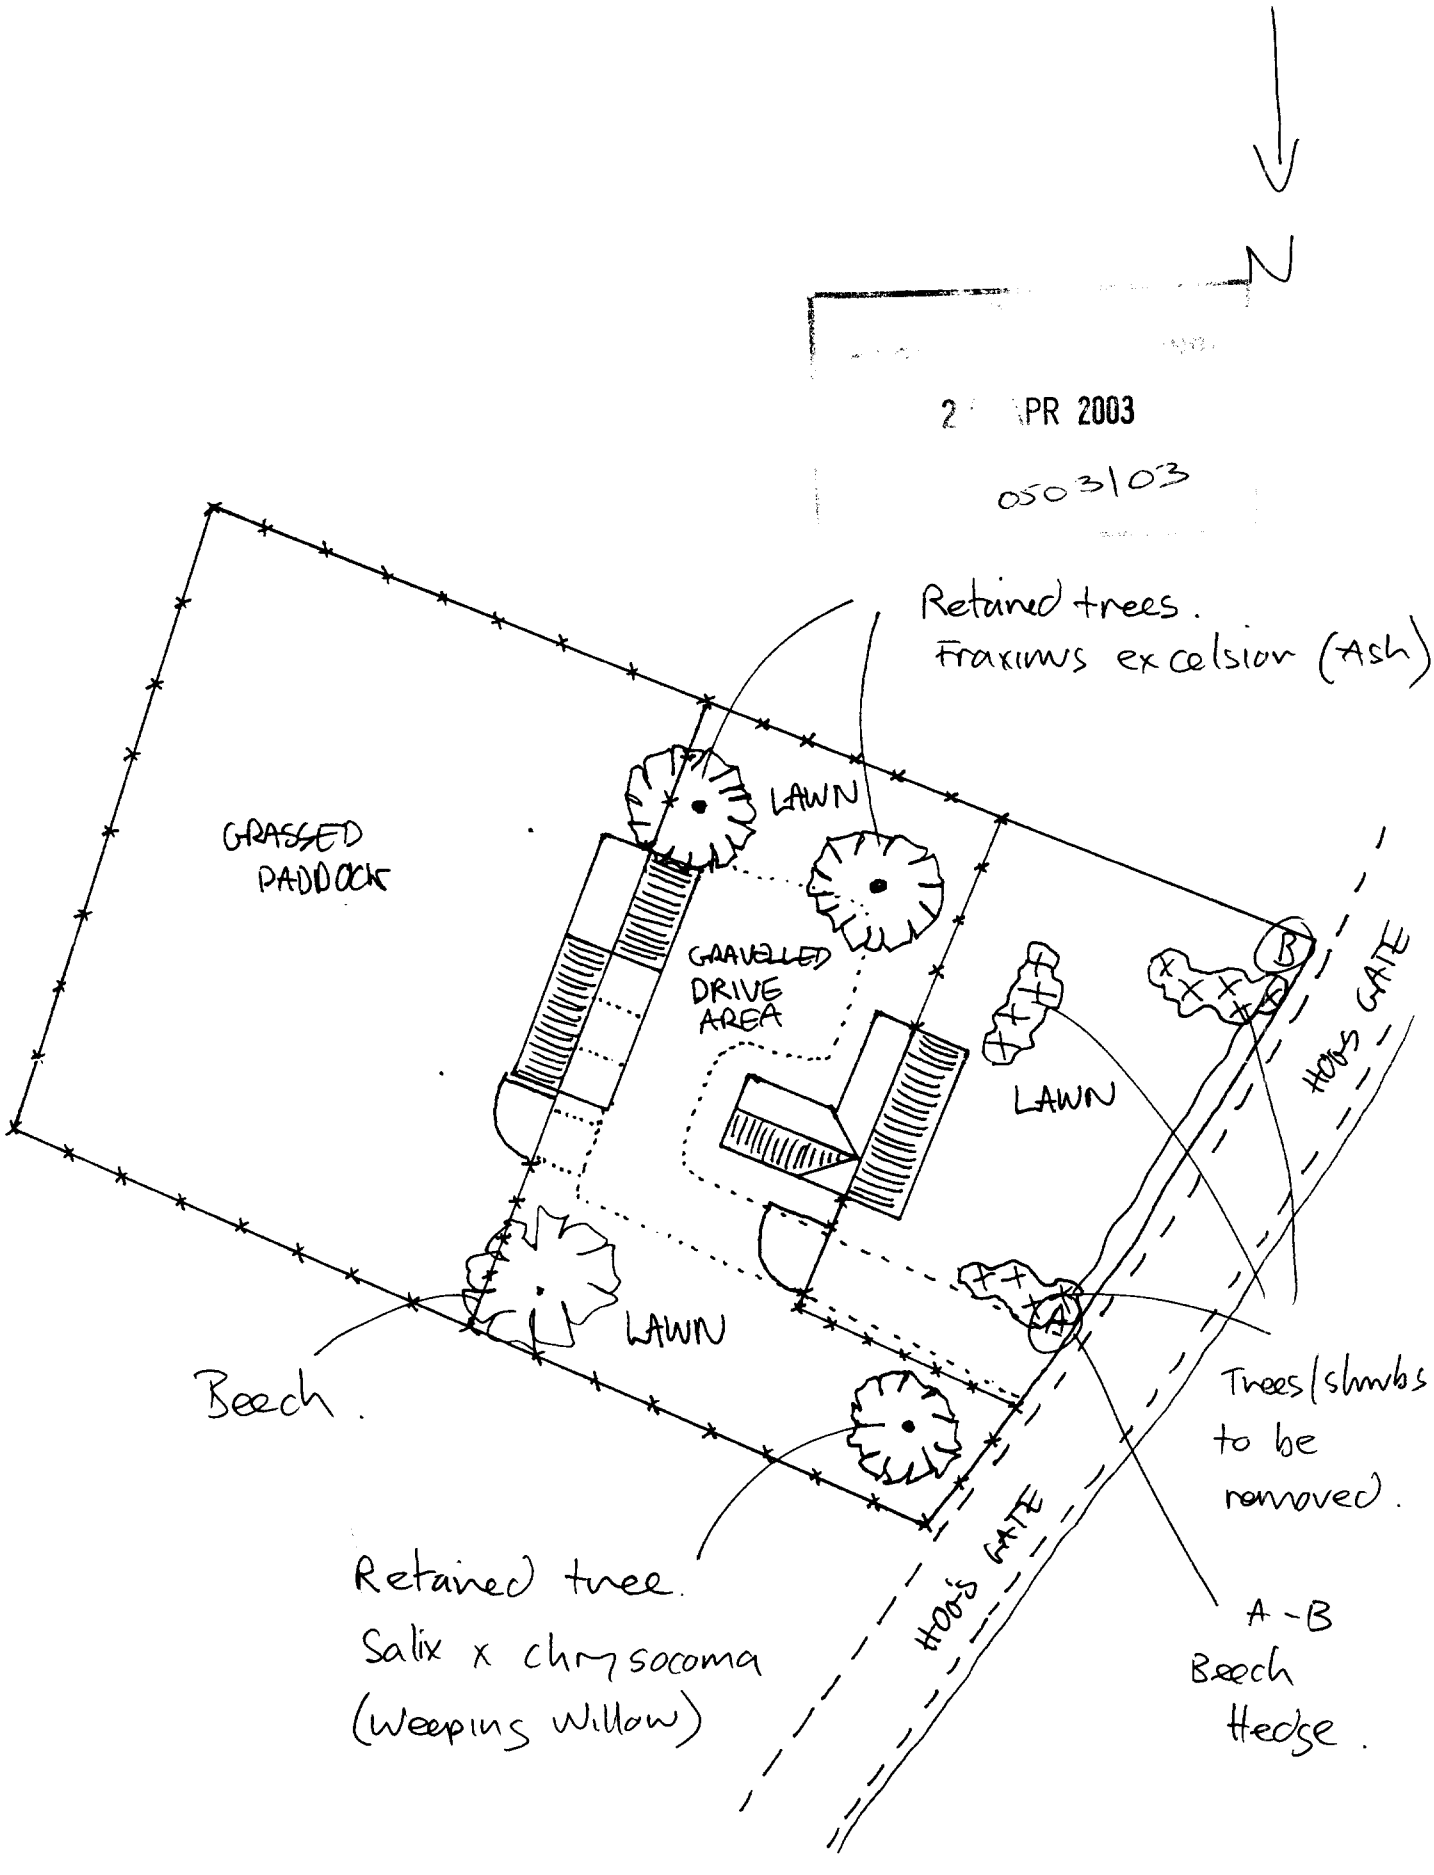


Property : The Poplars. Hog's Gate, Moulton

Plan : Landscaping proposals

Scale : 1 : 500

Drawing No : H13 | 1353 | 02 - Condition 4.

Key

Post and rail (3) 50" above ground level.

Trees/shrubs