DO NOT SCALE THIS DRAWING. THE CONTRACTOR IS DEEMED TO HAVE CHECKED ALL DIMENSIONS ON SITE AND REPORT ANY DISCREPANCIES TO OGLESBY & LIMB LTD.
THE CONTENTS OF THIS DRAWING ARE COVERED BY COPYRIGHT AND REMAIN THE PROPERTY OF OGLESBY & LIMB LTD. WRITTEN APPROVAL MUST BE OBTAINED FROM OGLESBY & LIMB LTD PRIOR TO DUPLICATION OR REPRODUCTION OF THIS DRAWING OR ITS CONTENTS.
ANY DIMENSIONS NOT SHOWN ARE TO BE CHECKED AND AGREED WITH OGLESBY & LIMB LTD.




Ordnance Survey, (c) Crown Copyright 2019. All rights reserved. Licence number 100022432

Site Location Plan as existing
Scale 1:1250 @ A3

Site outlined in red

SCALE 1 : 1250 — 0m 10m 20m 40m 60m 80m 100m 120m
SCALE 1 : 1 — 0m 8mm 16mm 40mm 56mm 80mm 100mm

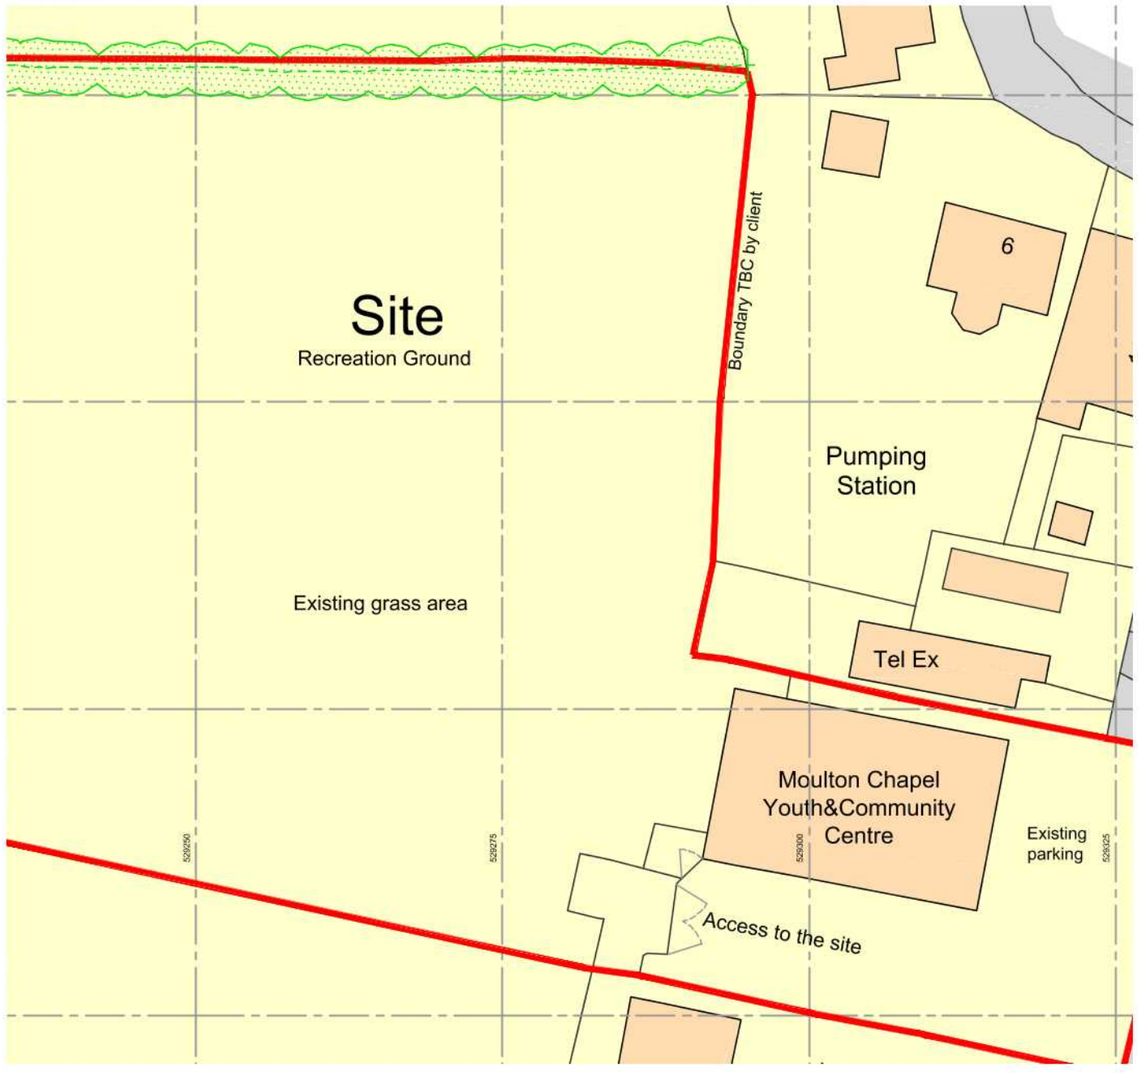

Site Block Plan as existing
Scale 1:500 @ A3

Site outlined in red

SCALE 1 : 500 — 0m 5m 10m 20m 30m 40m 50m
SCALE 1 : 1 — 0m 10mm 20mm 40mm 60mm 80mm 100mm

Ref.	Date	Description	Initial

Oglesby & Limb Ltd
Chartered Architect
Suite 1, Market Chambers
12 Market Place, Spalding, Lincs
PE11 1SL
Tel: 01775 764196
e-mail: design@o-l-ltd.co.uk

Client:
Moulton Chapel Youth and Community Centre

Project:
Proposed works to playground at Moulton Chapel Youth and Community Centre
Woodgate Road
Spalding
PE12 0XF

Drawing Title:
Site Location & Block Plan as existing

GENERAL ISSUE

Date:	Scale:
02.05.19	as shown @ A3
Drawn by: LS	Checked by: AJO

Drawing Number:	Rev:
A1415 - 01	-