

- Proposed timber post and rail fencing
- Existing Palisade fencing
- Existing hedgerow
- 2.1m high colour coated (green) steel palisade fencing

(A) Giddy Green Plus toddler modular tower
(B) Timber 2 - Bay Team Swing
(C) Gravity Bowl
(D) Playspace 2 interactive trail

All play equipment to be designed by specialist and installed in strict accordance with manufacturers details. Refer to submitted manufacturers literature for details.

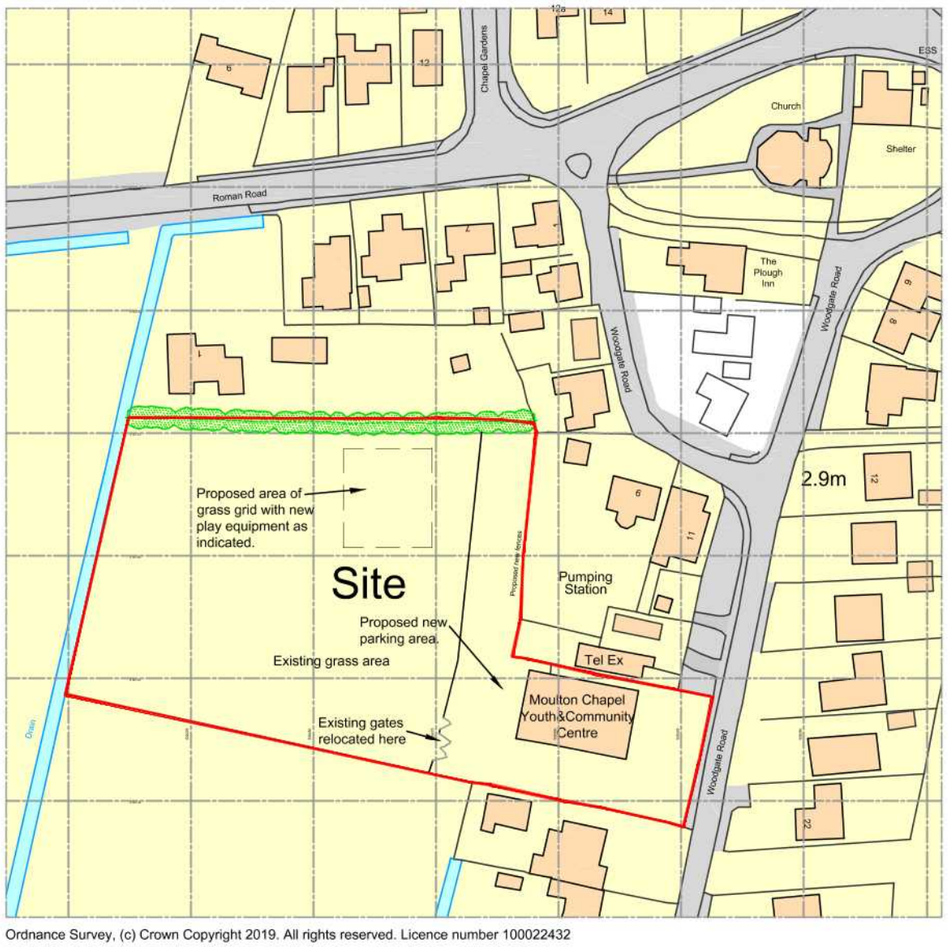

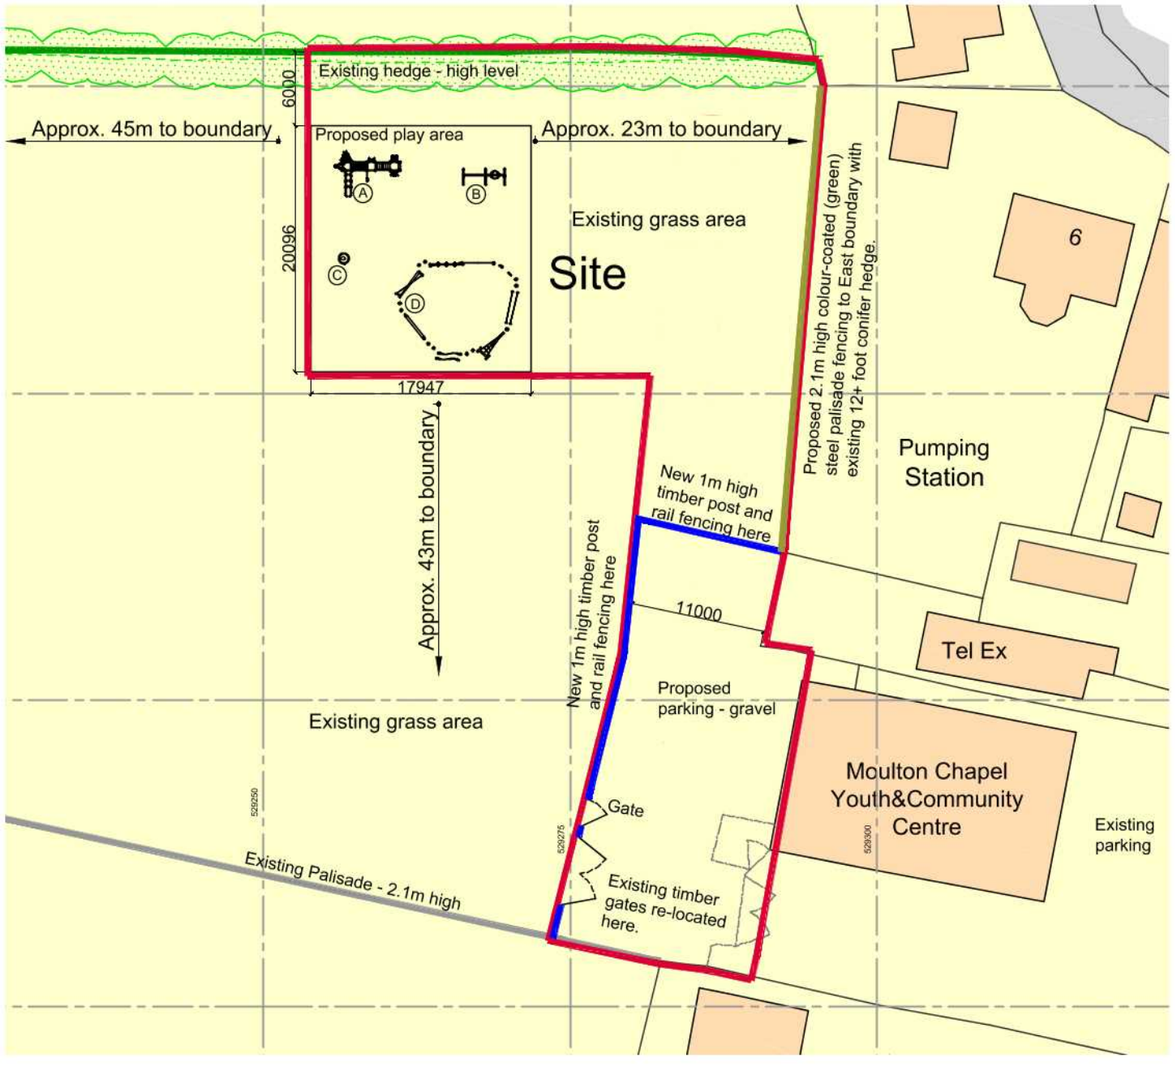

Ordnance Survey, (c) Crown Copyright 2019. All rights reserved. Licence number 100022432

Site Location Plan as proposed
Scale 1:1250 @ A3

Site outlined in red

SCALE 1 : 1250 — 0m 10m 20m 40m 60m 80m 100m 120m
SCALE 1 : 1 — 0m 8mm 16mm 40mm 56mm 80mm 100mm

Site Block Plan as proposed
Scale 1:500 @ A3

Site affected by proposal outlined in dark red

SCALE 1 : 500 — 0m 5m 10m 20m 30m 40m 50m
SCALE 1 : 1 — 0m 10mm 20mm 40mm 60mm 80mm 100mm

DO NOT SCALE THIS DRAWING. THE CONTRACTOR IS DEEMED TO HAVE CHECKED ALL DIMENSIONS ON SITE AND REPORT ANY DISCREPANCIES TO OGLESBY & LIMB LTD.
THE CONTENTS OF THIS DRAWING ARE COVERED BY COPYRIGHT AND REMAIN THE PROPERTY OF OGLESBY & LIMB LTD. WRITTEN APPROVAL MUST BE OBTAINED FROM OGLESBY & LIMB LTD PRIOR TO DUPLICATION OR REPRODUCTION OF THIS DRAWING OR ITS CONTENTS.
ANY DIMENSIONS NOT SHOWN ARE TO BE CHECKED AND AGREED WITH OGLESBY & LIMB LTD.

Ref.	Date	Description	Initial
A	18.07.19	Car park extent reduced as per SHDC comments received on 08.07.2019.	LS

Oglesby & Limb Ltd
Chartered Architect
Suite 1, Market Chambers
12 Market Place, Spalding, Lincs
PE11 1SL
Tel: 01775 761196
e-mail: design@o-l-ltd.co.uk

Client:
Moulton Chapel Youth and Community Centre

Project:
Proposed works to playground at Moulton Chapel Youth and Community Centre
Woodgate Road
Spalding
PE12 0XF

Drawing Title:
Site Location & Block Plan as proposed

ISSUE FOR COMMENTS

Date:	Scale:
02.05.19	as shown @ A3
Drawn by: LS	Checked by: AJO

Drawing Number: **A1415 - 10** Rev: **A**