
DO NOT SCALE THIS DRAWING. THE CONTRACTOR IS DEEMED TO HAVE CHECKED ALL DIMENSIONS ON SITE AND REPORT ANY DISCREPANCIES TO OGLESBY & LIMB LTD.
THE CONTENTS OF THIS DRAWING ARE COVERED BY COPYRIGHT AND REMAIN THE PROPERTY OF OGLESBY & LIMB LTD. WRITTEN APPROVAL MUST BE OBTAINED FROM OGLESBY & LIMB LTD PRIOR TO DUPLICATION OR REPRODUCTION OF THIS DRAWING OR ITS CONTENTS.
ANY DIMENSIONS NOT SHOWN ARE TO BE CHECKED AND AGREED WITH OGLESBY & LIMB LTD.

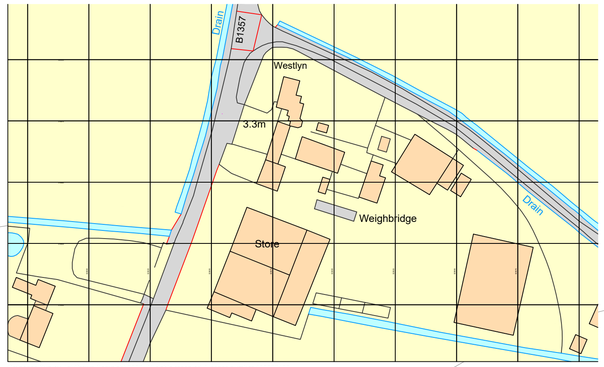

Ordnance Survey, (c) Crown Copyright 2022. All rights reserved. Licence number 100022432

Location Plan

N

SCALE 1 : 1250
SCALE 1 : 1

0m 10m 20m 40m 60m 80m 100m
0m 10mm 20mm 40mm 60mm 80mm 100mm

Fen Gate

Verge

Low brick and decorative block wall

Drive

Lawn

Daws Gate

Adjacent building

Garage

Bathroom

WC

Oil tank

Living Room

Bedroom

Bedroom

Store

Kitchen

Bathroom

Conservatory

Concealed manhole (approx position)

Concealed manhole (approx position)

Manhole

Swimming pool

Lawn

Post and mesh fence

Post and mesh fence

Hedge

Low stone wall

Road

Foul drain to septic tank (approx line)

rwp
vp
g

SCALE 1 : 100
SCALE 1 : 1

0m 1m 2m 4m 6m 8m 10m
0m 10mm 20mm 40mm 60mm 80mm 100mm

Ref.	Date	Description	Initial

Oglesby & Limb Ltd
Chartered Architect
Suite 1 Market Chambers
12 Market Place, Spalding, Lincs
PE11 1SL
Tel: 01775 761196
e-mail: design@o-l-ltd.co.uk

Client:
Mrs J. Stanberry

Project:
Westlyn
Fen Gate, Moulton Chapel

Drawing Title:
Plans as existing & Location plan

Date:	Scale:
Feb 22	1:50 @ A1
Drawn by: AP	Checked by: AJO

Drawing Number:	Rev:
A1587-01	-