



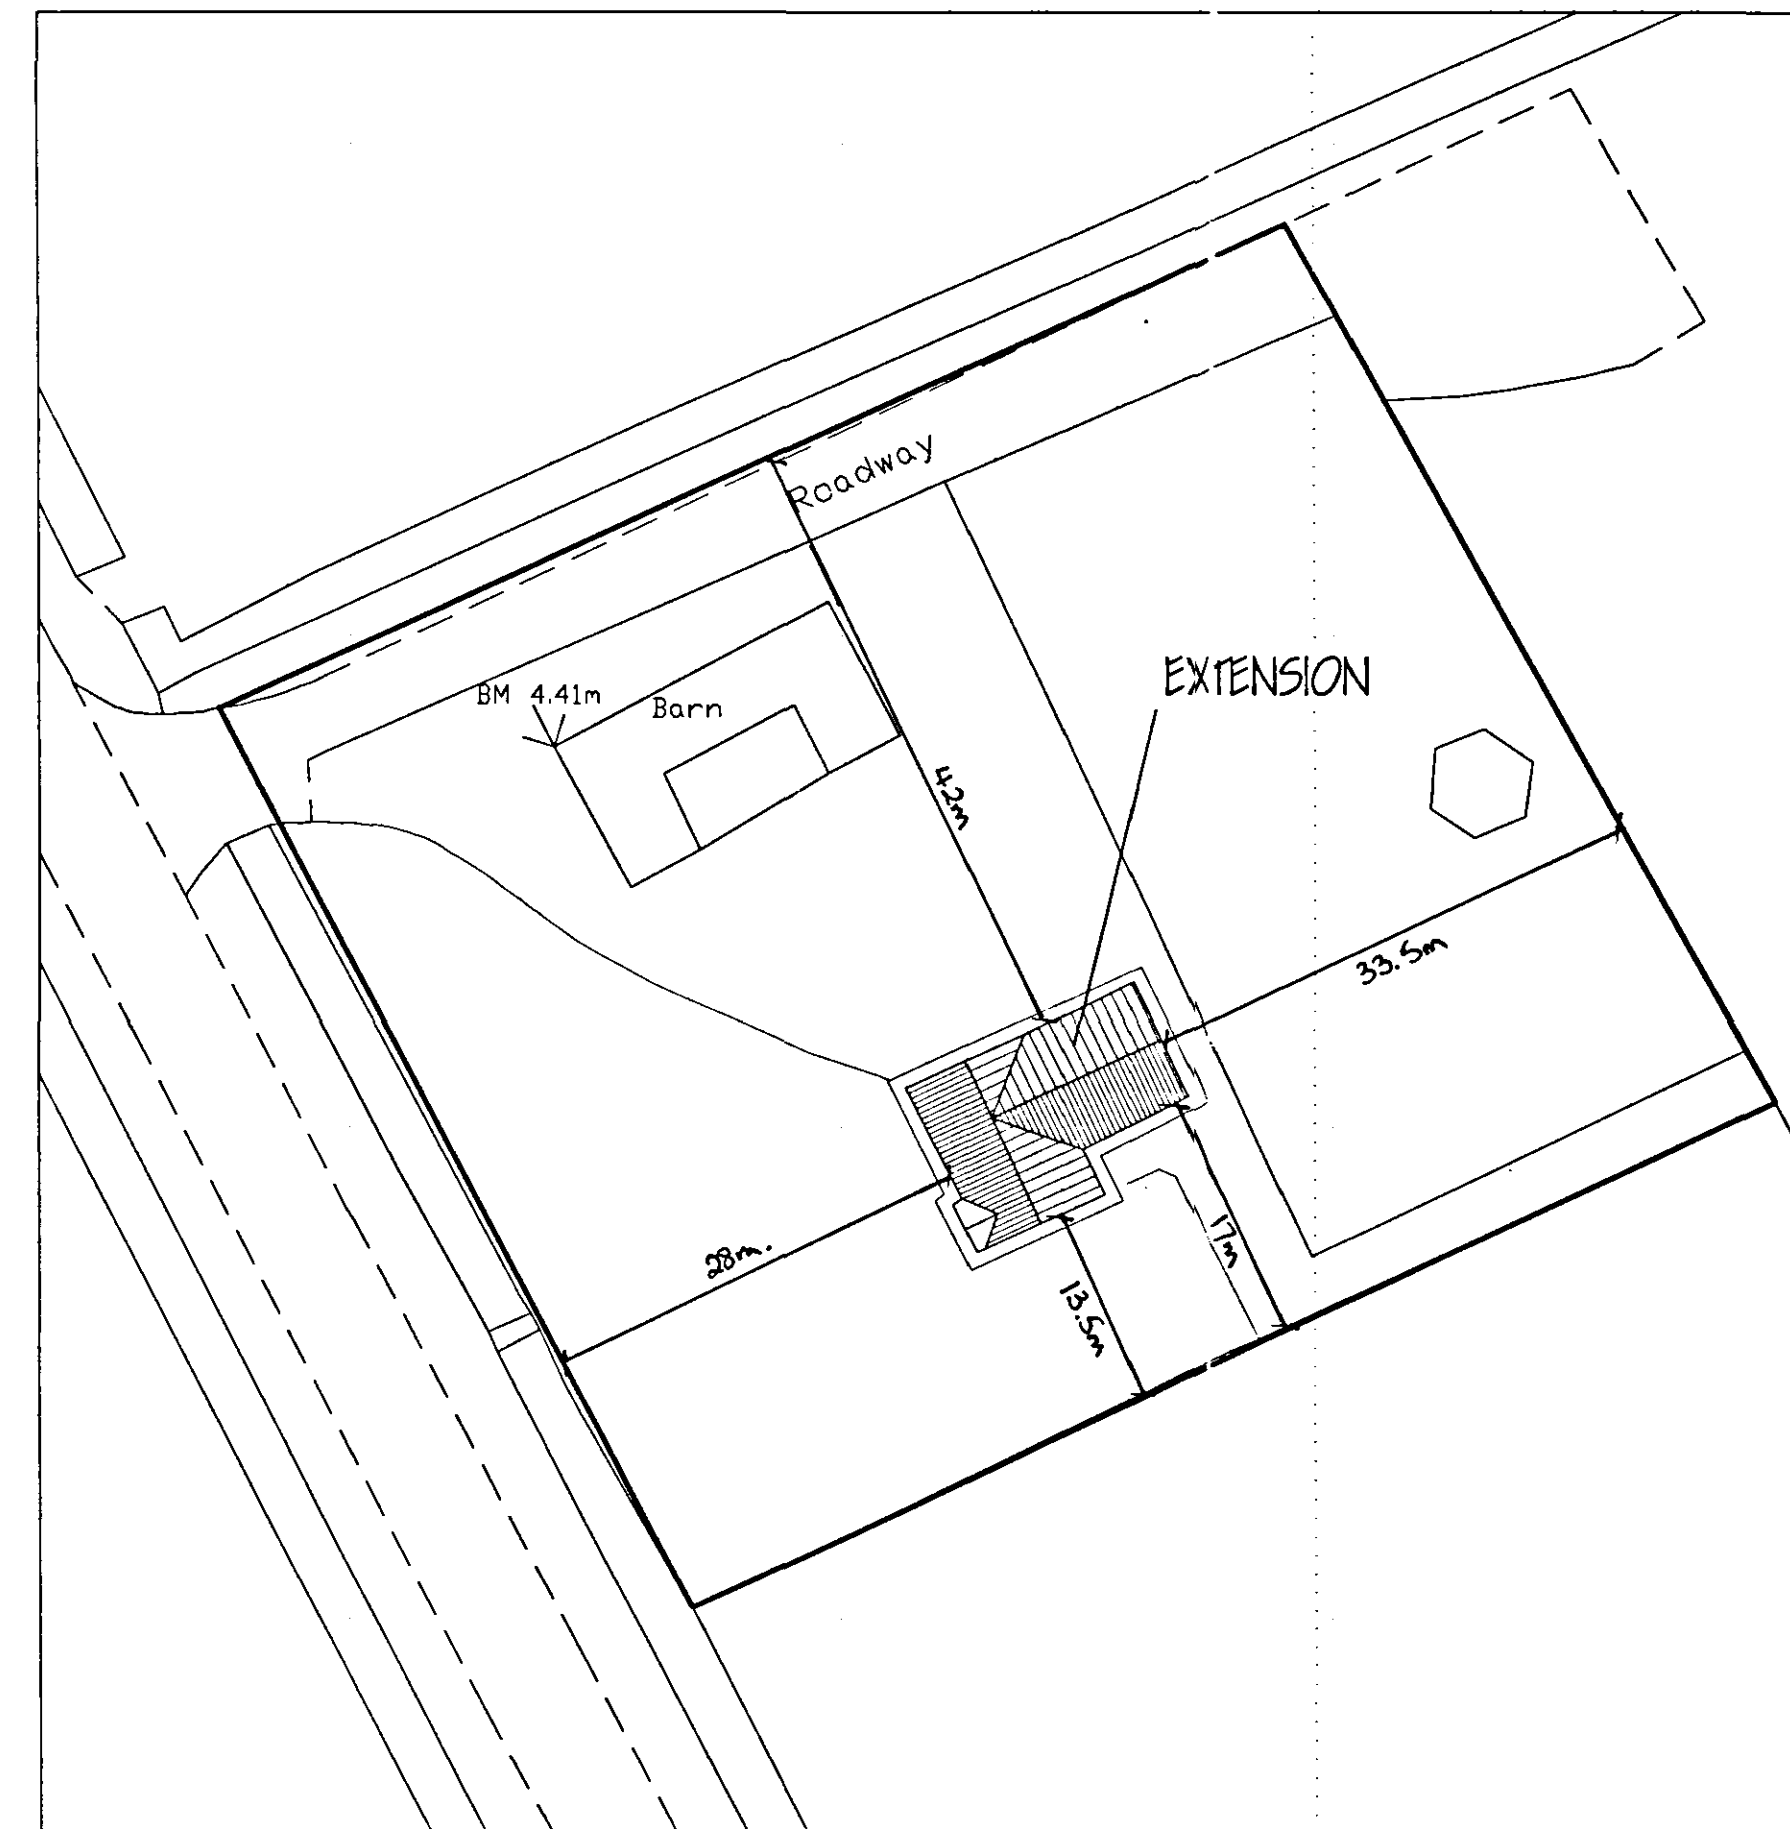

SITE PLAN.
1/500

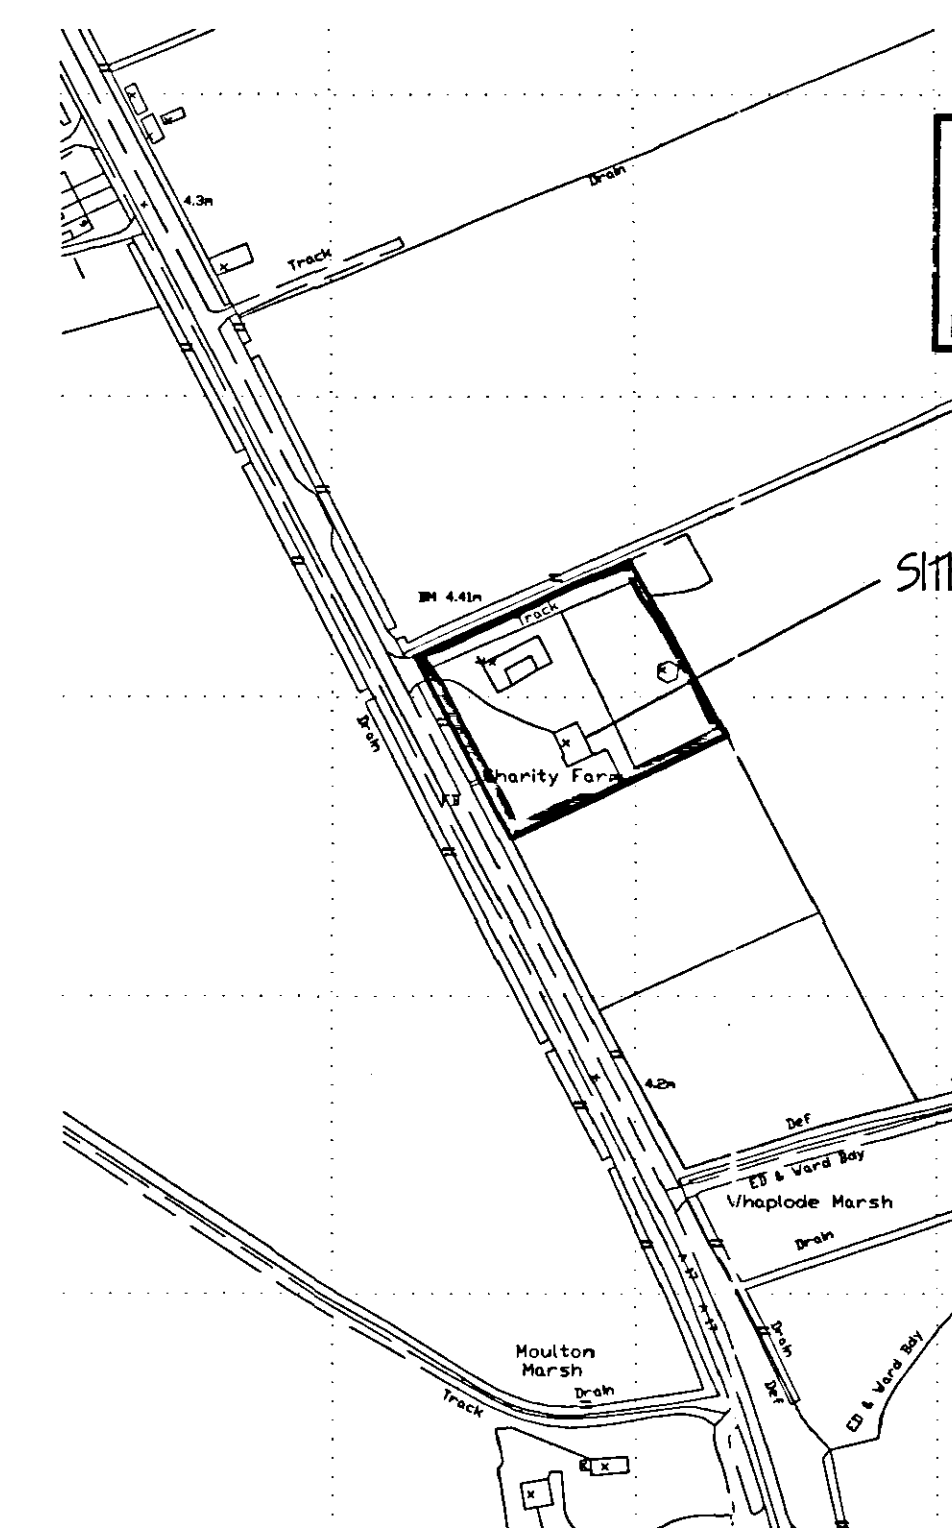

LOCATION PLAN.
1/2500

[illegible]