


PLOT 2 AS SHOWN PLOT 1 HANDED

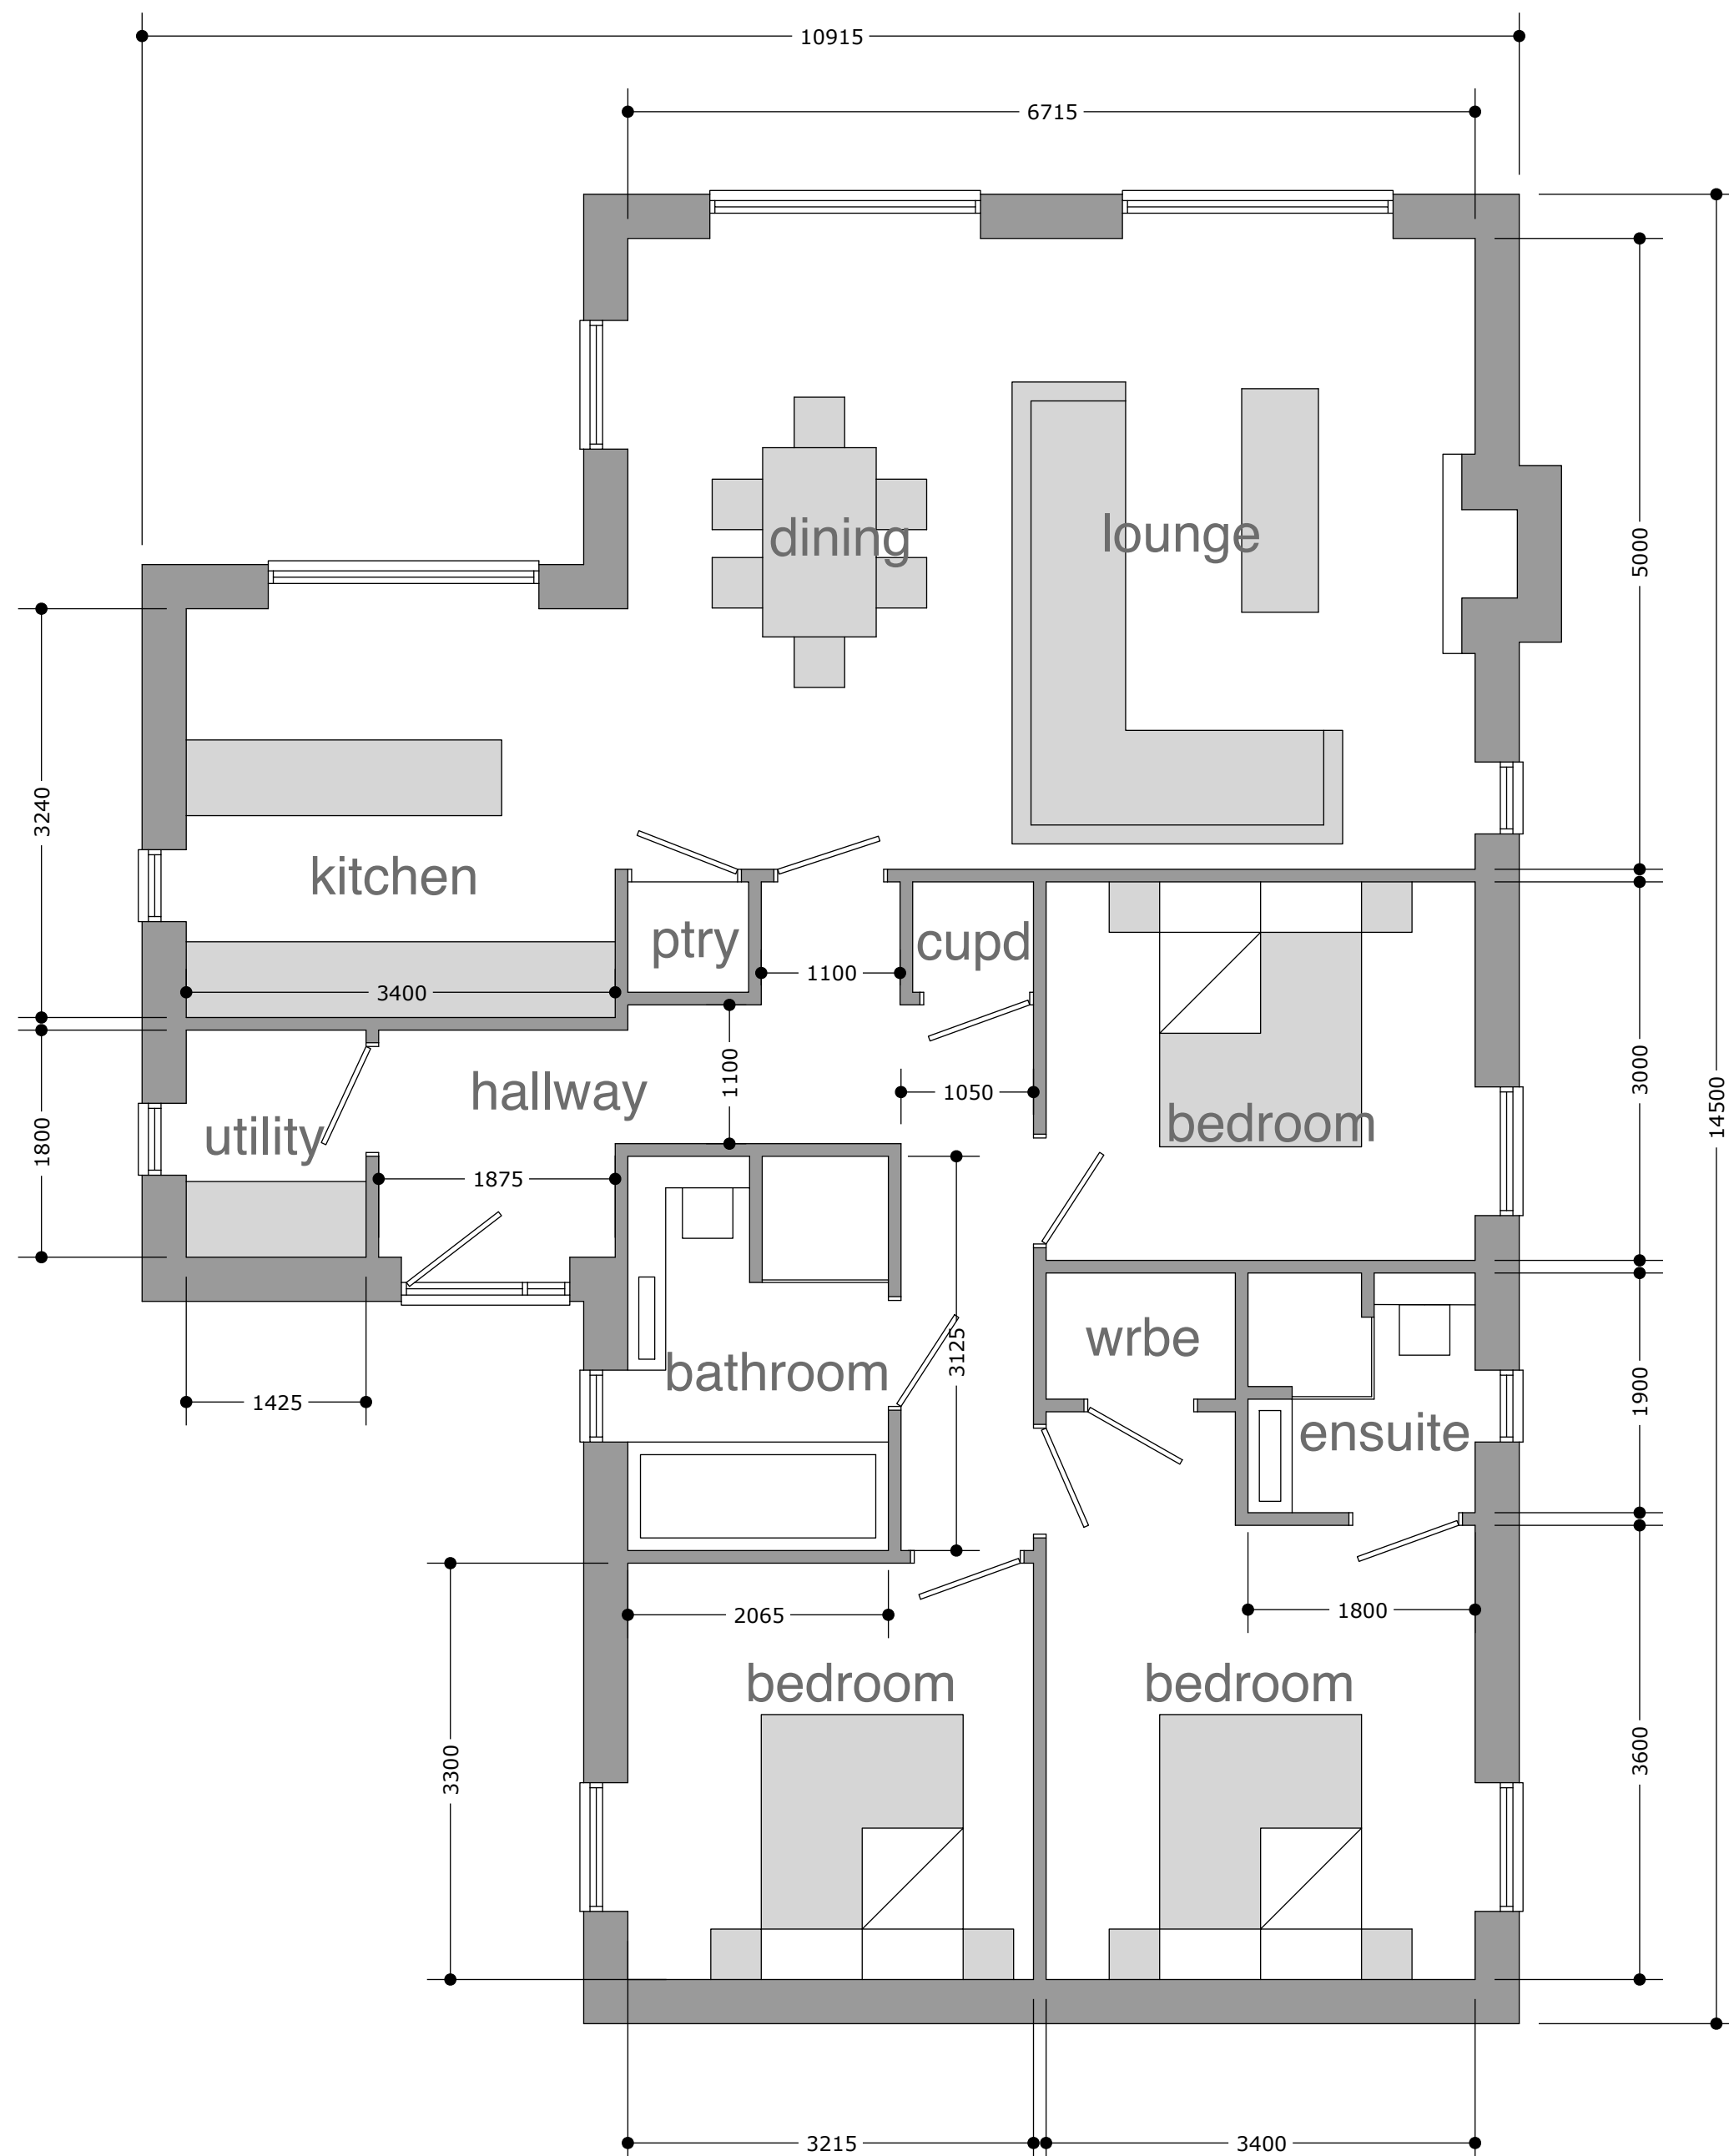

GROUND FLOOR PLAN



PROPOSED RESIDENTIAL DEVELOPMENT
2 PLOTS ADJACENT 51 SEAS END ROAD
MOULTON SEAS END SPALDING Lincs for
BLM BUILDERS

BOTH PLOTS PLANS AND ELEVATIONS

1/50 1/75

9/8/24

J185-PL 18

Julian Warrick

Architectural Design Consultant



Email: julian@jwarrick-design-cons.com
Tel: 01775 820123
Mob: 07849 652067
JulianWarrick.co.uk
Google +

8 Beech Grove
Donington
Spalding
Lincs
PE11 4XQ

[illegible]