


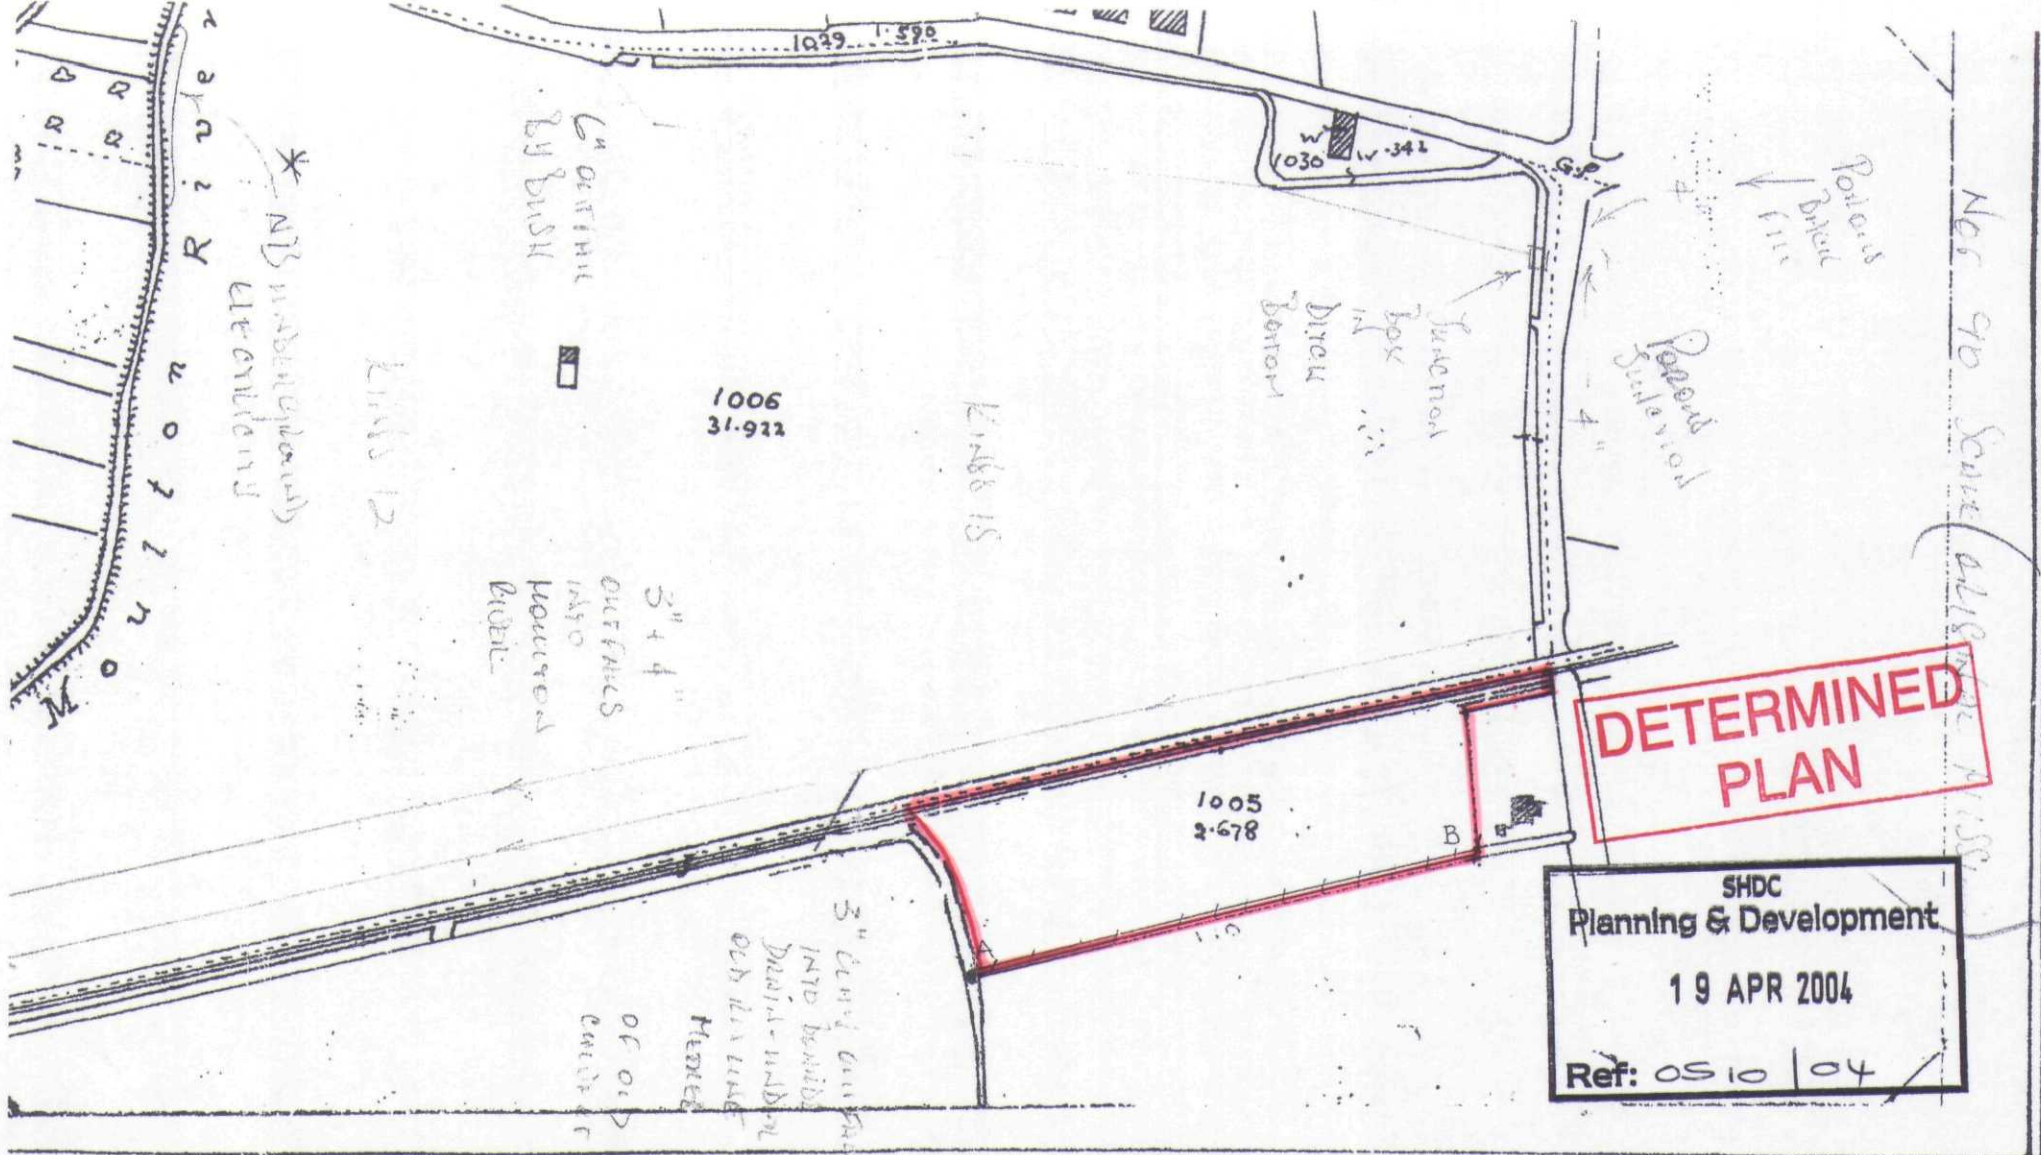

22 110 mm I.V.C. PIPE.

m 'K' TYPE OUTFALL

ES A-B. DITCH ELIMINATED.

n. 0.3 m. = 122.4 cu.m.

SPACING \_\_\_\_\_ METRES

O.S. SHEET 134-16 SCALE 1:2500

CROWN COPYRIGHT RESERVED

CERTIFIED A TRUE RECORD OF THE

DRAINS LAID AND OTHER WORKS

IN THIS SCHEME.

SIGNED. R. P. Mather

DATE. October 1984

PROPOSAL PLAN MOULTON PARISH

F. DRING & SONS

DOUBLE ROOF FARM

MOULTON

SPAUDING

**DETERMINED  
PLAN**

SHDC  
Planning & Development  
19 APR 2004  
Ref: 0510 / 04