



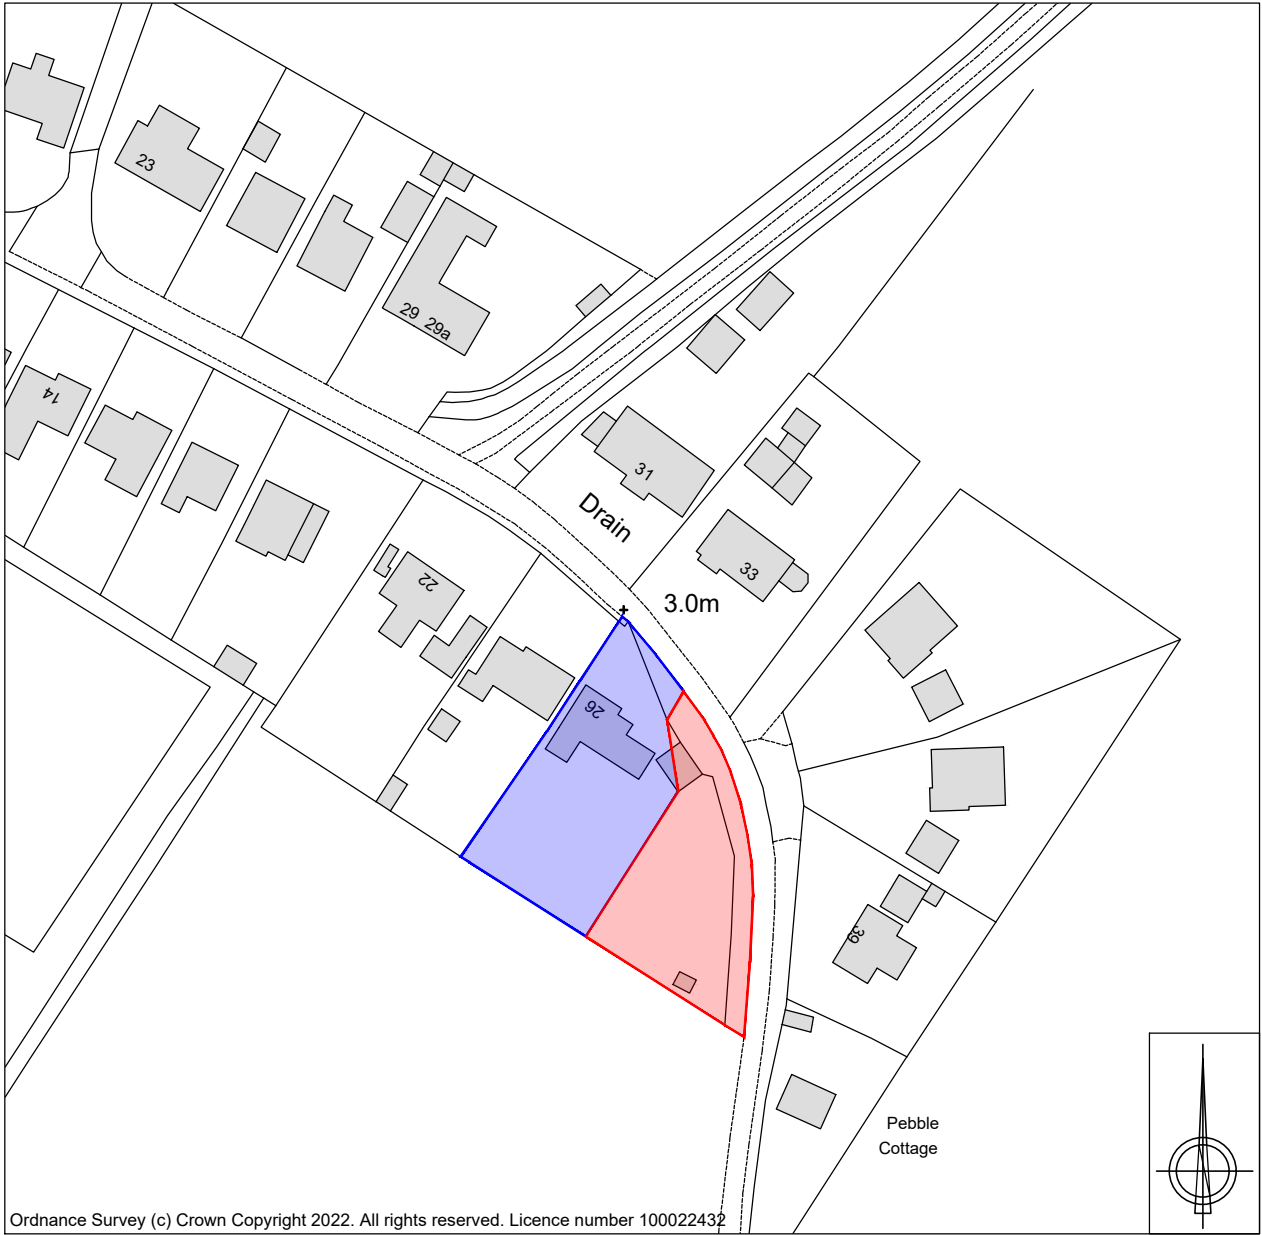

Ordnance Survey (c) Crown Copyright 2022. All rights reserved. Licence number 100022432

Site Location Plan
Scale 1:1250

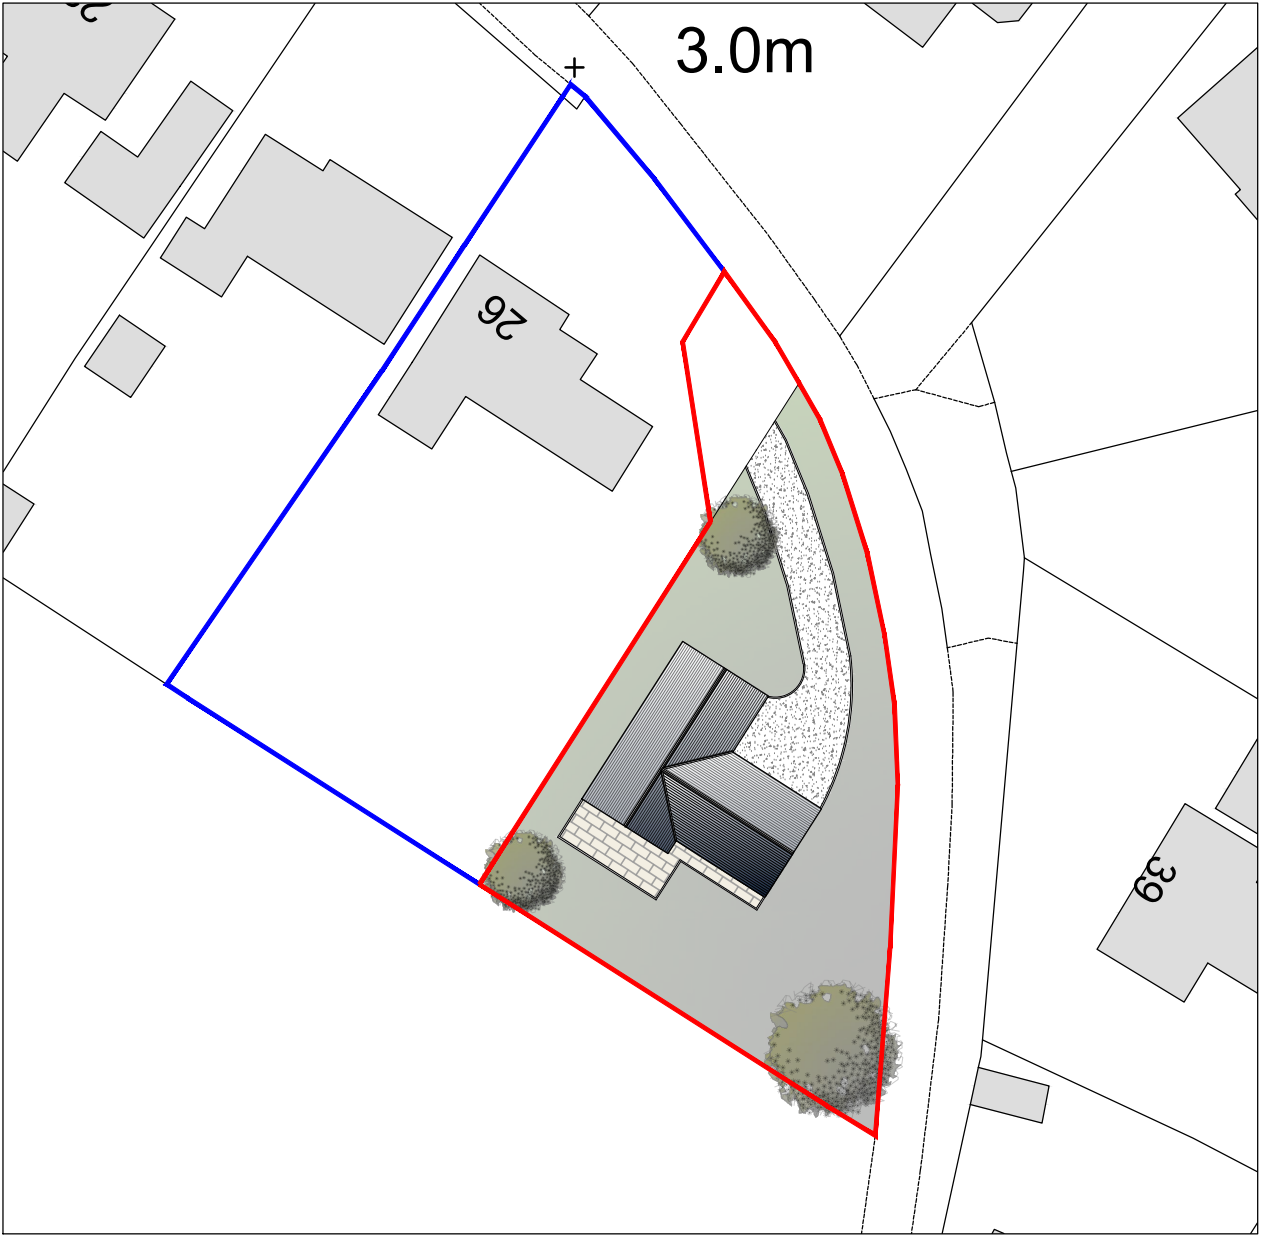

Proposed Block Plan
Scale 1:500

REV	DESCRIPTION	DATE

PROJECT: RESIDENTIAL DEVELOPMENT OF 1 DWELLING	
DRAWING: SITE LOCATION PLAN PROPOSED BLOCK PLAN	
SIZE: A3	CLIENT: Mr & Mrs D. Jones
SCALE as labelled	DRAWN BY JC
DATE 09/05/2022	SHEET 0349/22/01

NOTES: THIS DRAWING IS FOR INFORMATION ONLY. IT IS NOT A CONTRACT DOCUMENT. NO LIABILITY IS ACCEPTED FOR ANY UNFORSEEN RISKS OR FOR ANY UNREASONABLE RISKS WHICH ARE NOT ABLE TO BE ELIMINATED BY THE DESIGN OR CONSTRUCTION OF THE PROJECT.